11880

12482

Duby's Addition to the Village of Peck in the Township of Elk County of Sanilac and State of Michigan. Being a part of the North West quarter of the North East quarter of Sections thirty four (34) in Town Ten (10) North of Range fourteen (14) East more particularly described as follows to wit, Commencing at the North west corner of the North East quarter of Section thirty four (34) in Town ten (10) North of Range fourteen (14) East and running thence South thirty eight (38) Rods thence East thirty eight (38) Rods thence North thirty eight (38) Rods thence west thirty eight (38) Rods to the place of beginning.

Know all men by these presents that we Tussant Duby and Catherine Duby both of the Township of Elk County of Sanilac and State of Michigan do hereby dedicate to the Public the perpetual use of the Streets and avenues as represented on this plat or map reserving to ourselves our heirs executors administrators and assigns the reversion thereof whenever the same may be discontinued according to law.

Witness our hands and seals the 8th day of August in the year of our Lord one thousand eight hundred and seventy-seven.

Signed and sealed in presence of
John Collins
J. W. Babcock

Tussant his X mark Duby L.S.
Catherine Duby L.S.

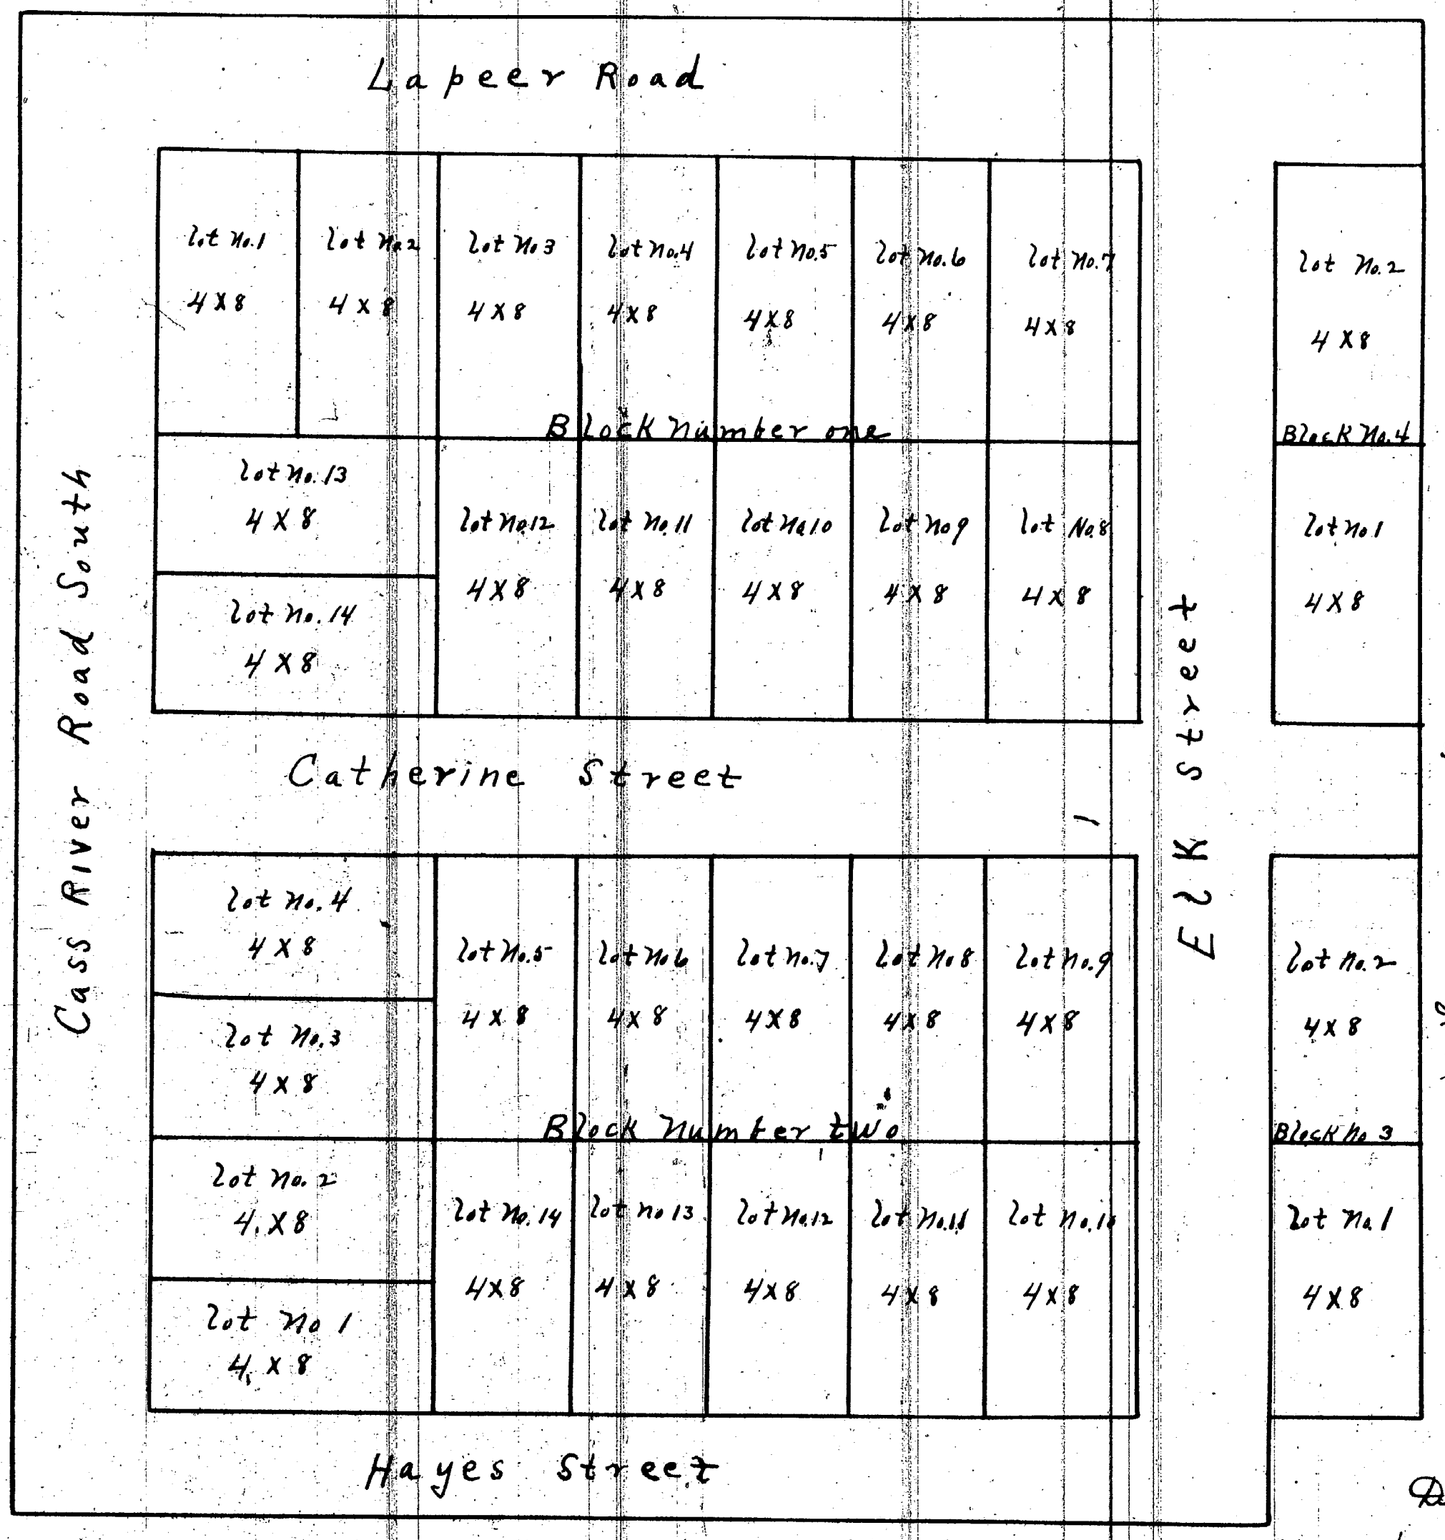

State of Michigan } ss
County of Sanilac }

On this 8th day of August in the year of our Lord one thousand eight hundred and seventy-seven Before me the undersigned a Notary Public in and for said County personally came Tussant Duby and Catherine Duby to me known to be the persons described in and who executed the foregoing instrument who severally acknowledged the same to be their free act and deed

Jonathan W. Babcock
Notary Public
Sanilac Co., Mich

State of Michigan } ss
County of Sanilac }

I do hereby certify the foregoing to be correct

Dated this 8th day of August A.D. 1877.

Surveyor.

I hereby certify that this plat is a correct copy of the plat now on record in the Register of Deeds office being made under the supervision of the Auditor General by tracing the plat on record and affixing thereto a copy of the dedication and certificates.

Dated this 12th day of Sept 1911.

Solon Robinson
Clerk And Gen. Deft.

The scale on which this plat is made is one fourth (1/4) of one inch to the rod or four rods to the inch, and the lots are all four rods wide by eight rods long.

ClibPDF - www.fastio.com