



Plat of Wellsfield Addition to Taylor's Addition to Port Sanilac

Received for Record August 29 1886 at 11 o'clock A.M.
Samuel Burgess
Register

Shady creek plat this plat is a correct copy of the plat now on record in the Register of Deeds office being made under the supervision of the Auditor General by tracing the plat on record and affixing thereto a copy of the dedication and certificate

Dated this 9th day of Sept 1911

John Robinson
Clerk and Gen. Supt

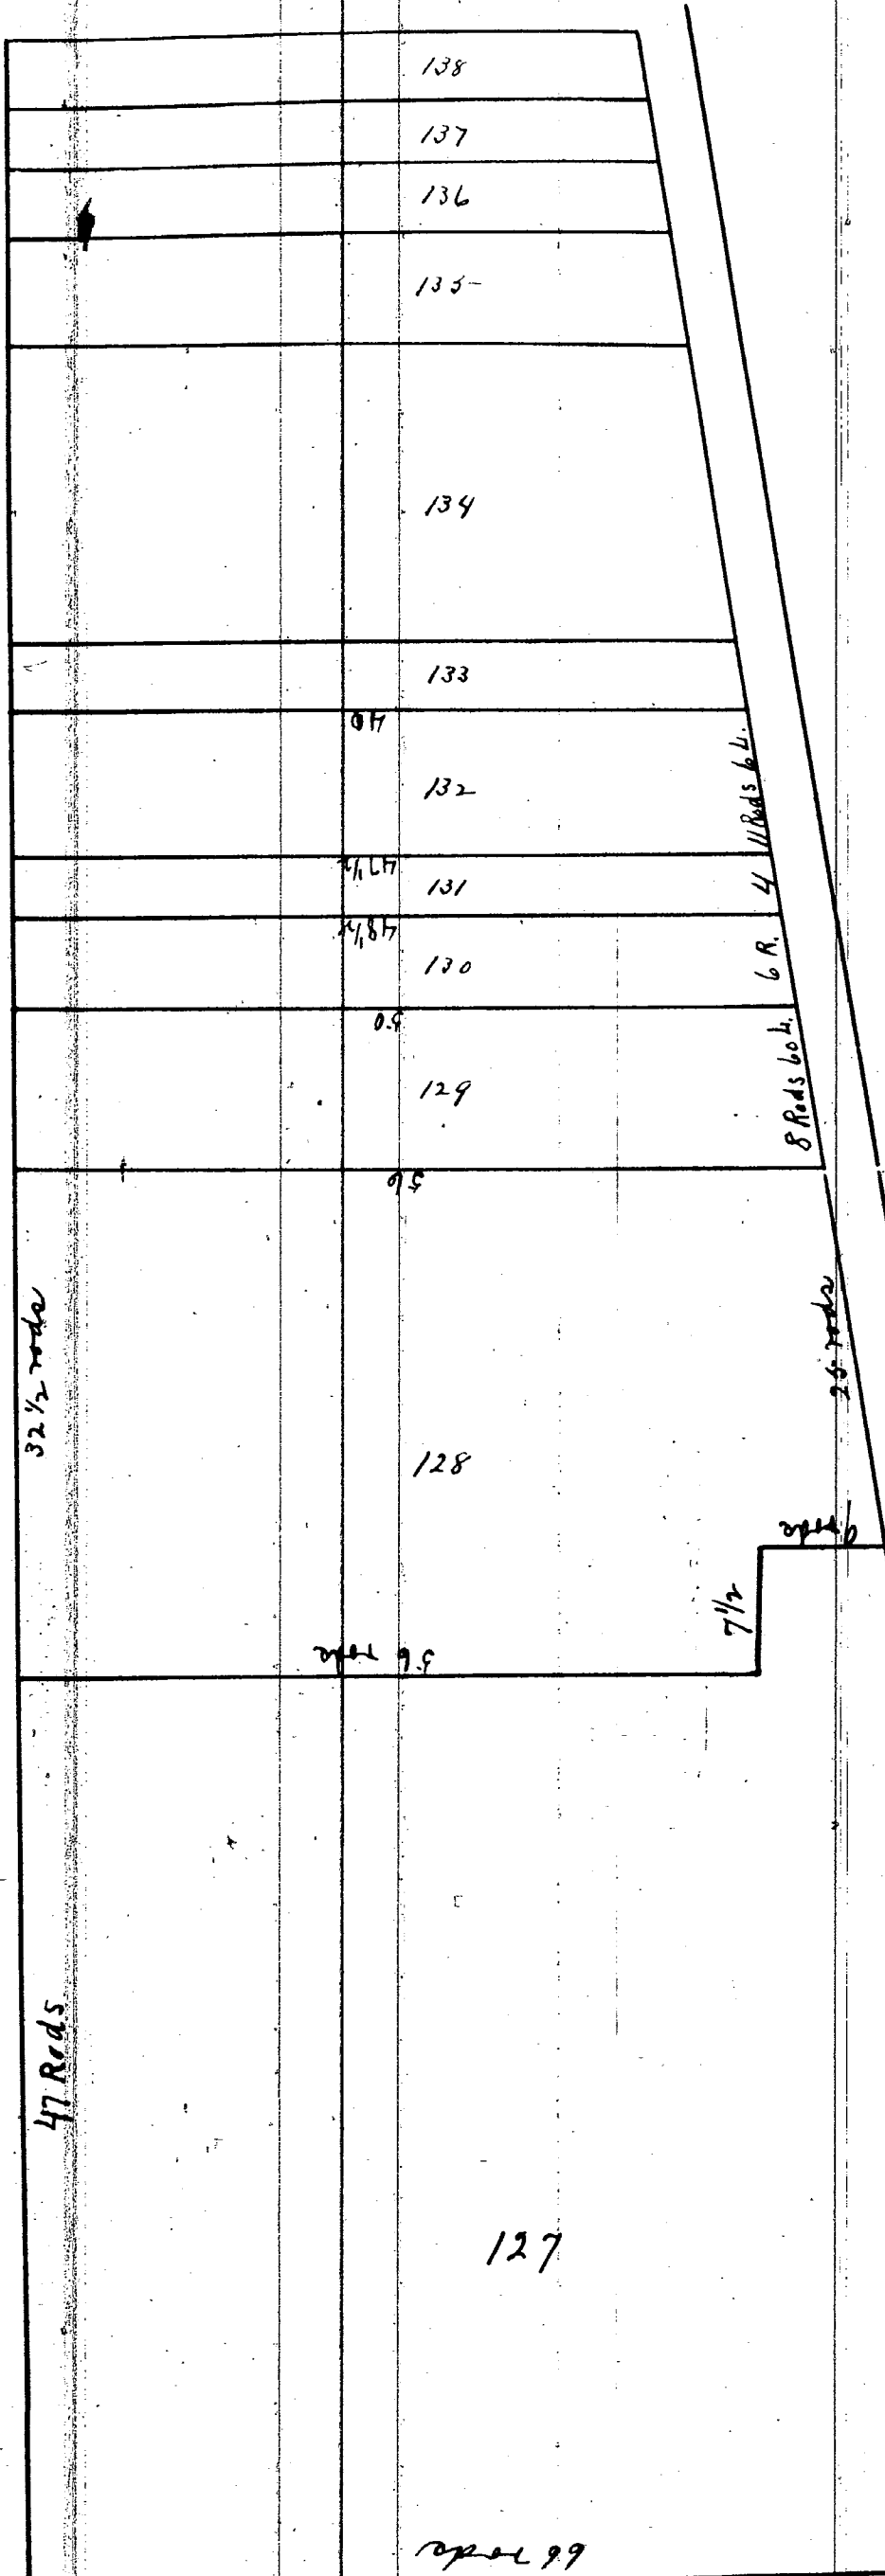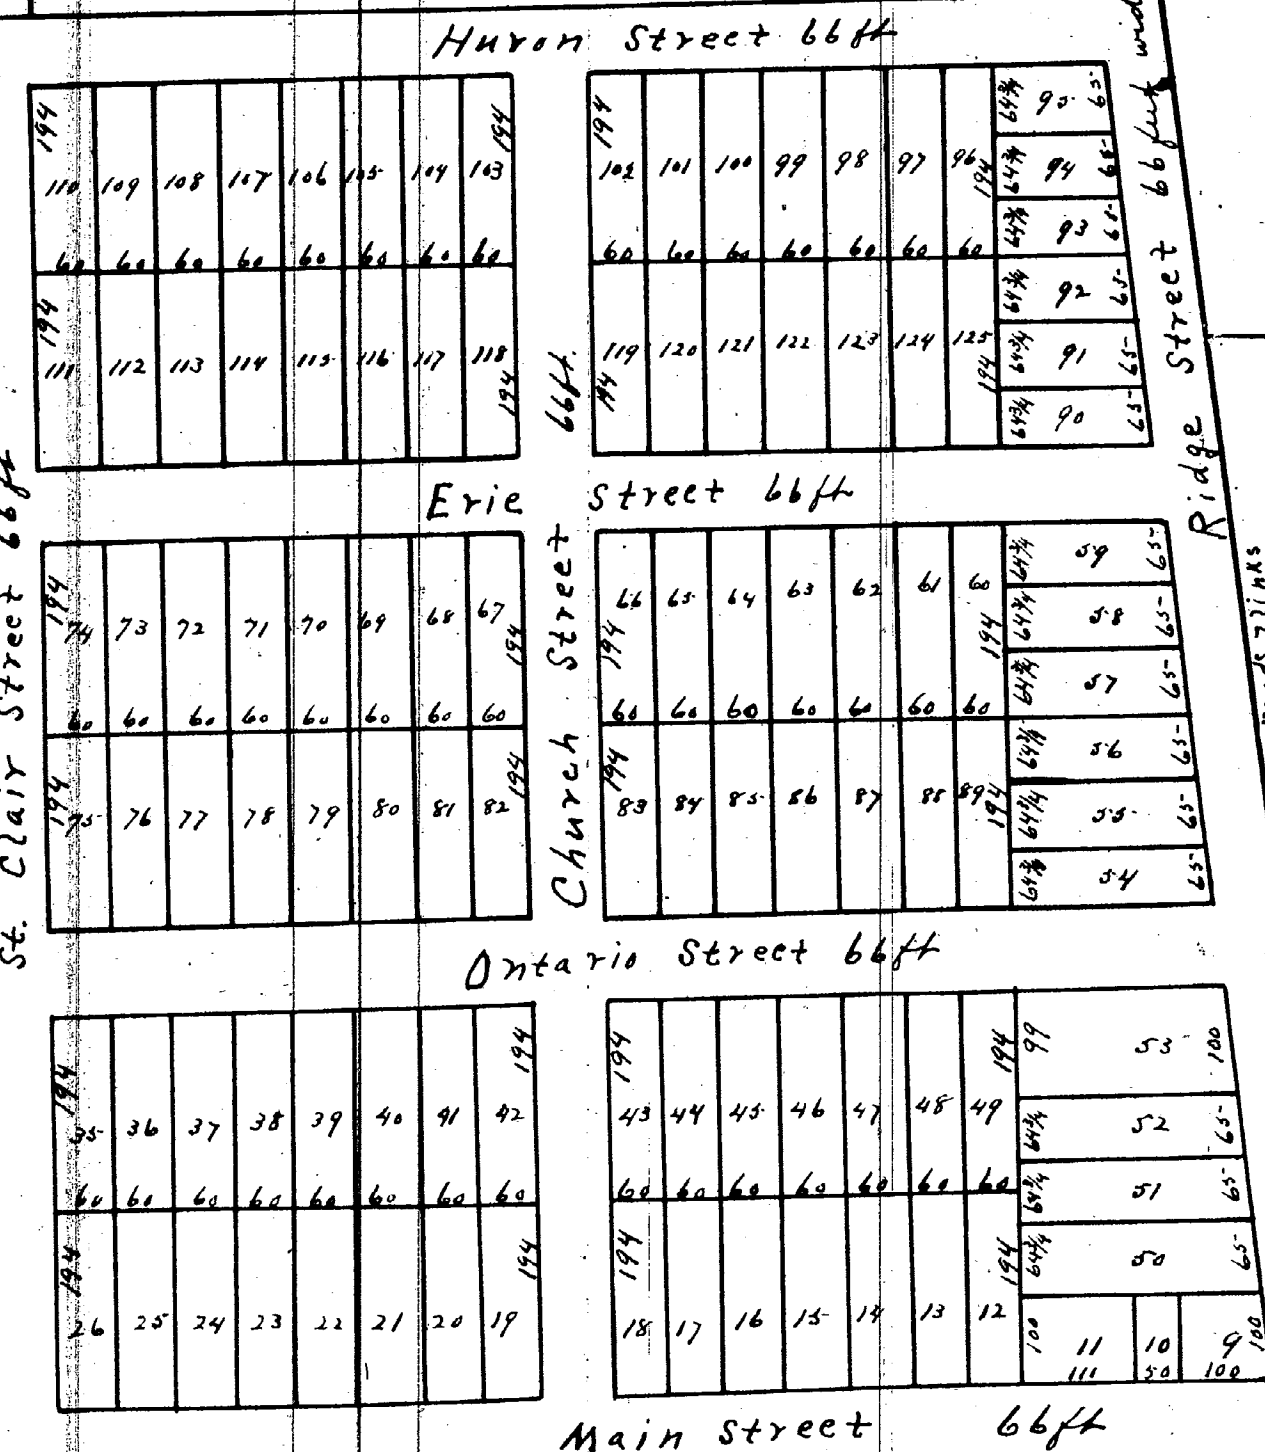

Know all men by these presents That Henry Wellsfield of Port Sanilac

County of Sanilac State of Michigan have caused surveys to be made of land owned by me

in the Township of Sanilac in said County as an Addition to Taylor's Addition to the Village

of Port Sanilac which said surveys are shown marked and include the lots marked herein num-

bered from one hundred and twenty six to two hundred and forty seven inclusive that the same

and surveys in the same as that of Taylor's Addition heretofore recorded in the office of the Register

of Deeds of said County and that said addition be known as Wellsfield Addition to Taylor's Addition

to the Village of Port Sanilac. The lands surveyed are portions of Section thirty five (35) Town

ship 12 North Range 35 East 114 East. In witness whereof I have hereunto set my hand

and seal the 18th day of August 1886

Witness My hand and seal of said County of Michigan

State of Michigan) On this 18th day of August A.D. 1886 personally appeared before me the undersigned

County of Sanilac) a Notary Public in and for said County Henry Wellsfield to me known to be

the person who executed the foregoing instrument and acknowledged the same to be his free

act and deed for the uses and purposes therein mentioned.

My Commission Expires May 1st 1887

Sanilac County, Michigan