


R. B. Hubbard & Co's Addition to the Village of Lexington
 Received for Record Dec 8, 1868, at
 2 o'clock P.M.

12489

Samuel Burgess
 Register

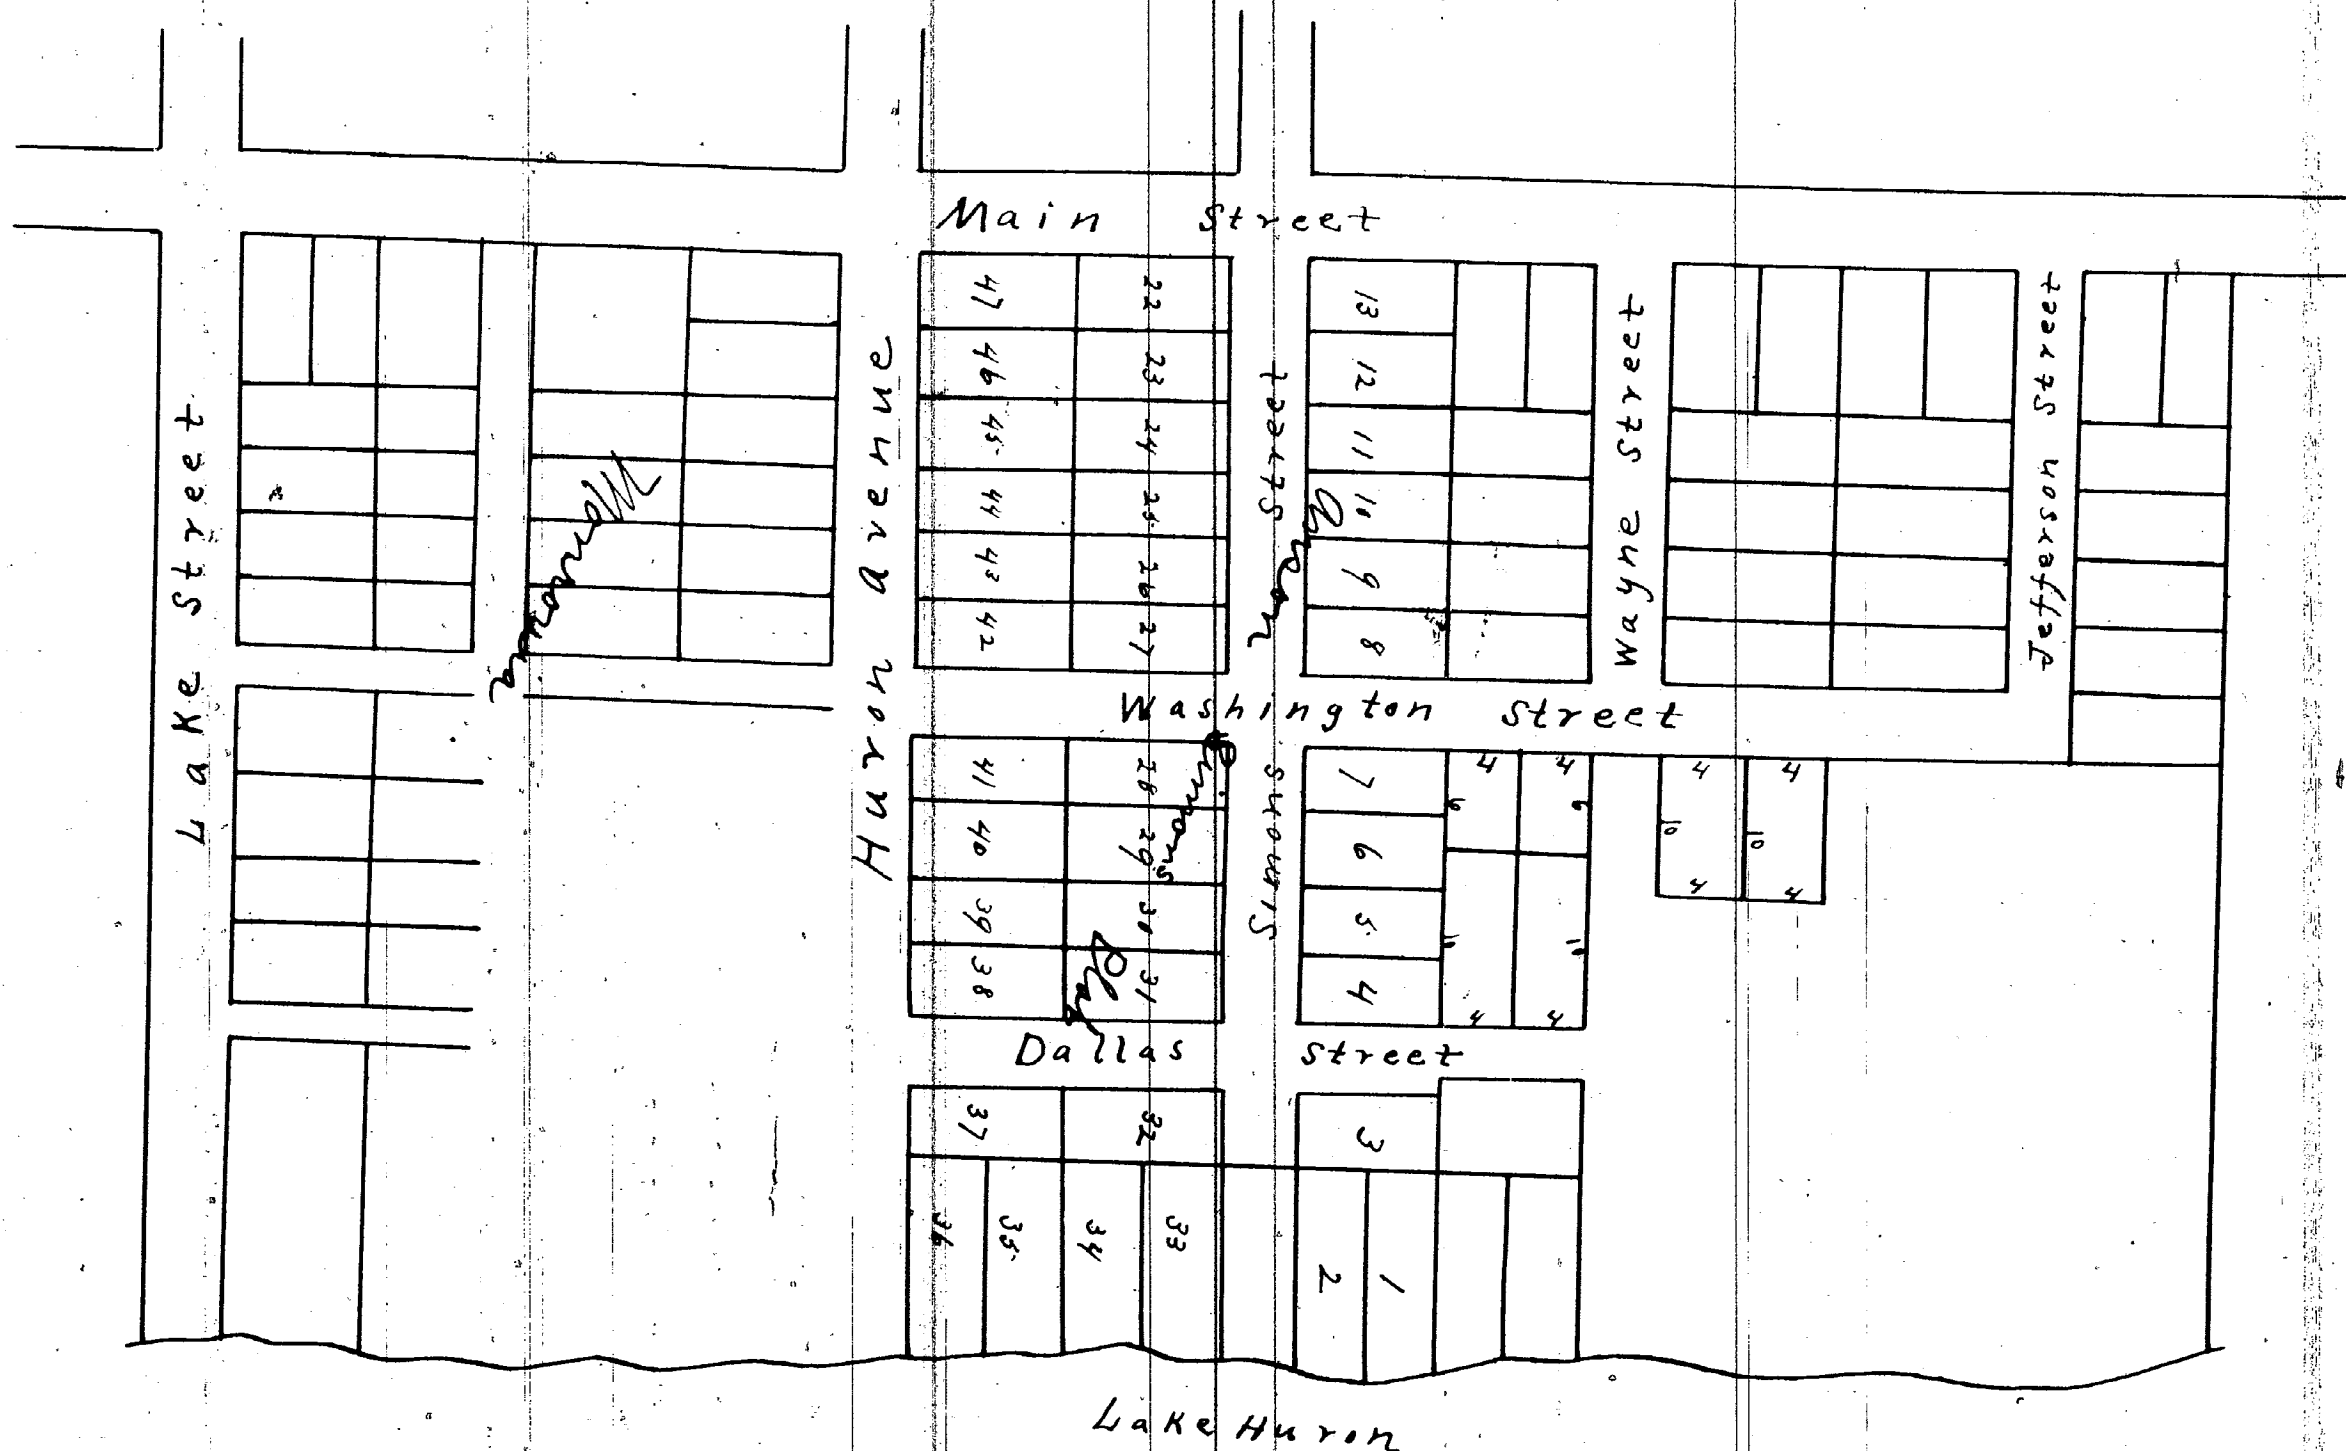

Know all men by these presents that we Rollin B. Hubbard, Langdon Hubbard and Watson Hubbard who are the proprietors of the land described in the annexed plat and being a part of the South fractional half of Sec. 30, Town 10 N. R. 17 E. in Hamilton County Michigan the same being known as R. B. Hubbard & Co's plat of the Village of Lexington do acknowledge the said plat as our free act and deed and further do give, grant and dedicate to the public use forever the streets in said plat laid out and designated and described as follows Wayne Street commencing 18 rods North of

Simons Street and on the East side of Main Street and running East to Washington Street Jefferson Street commencing on the East side of Main Street 20 rods North from Wayne Street and running East to Washington Street. Washington Street commences at the North East corner of lot 8 in Anson Simons' plat and runs North to Jefferson Street. Dallas Street commences at the North East corner of lot 4 in Anson Simons' plat running thence North six (6) rods said Dallas Street to be three rods in width reserving to ourselves our heirs and assigns the reversion thereof whenever the same may be discontinued by law. In witness whereof we have hereunto set our hands and seals the 8th day of Dec, 1868

In presence of
 Samuel Burgess }

R. B. Hubbard
 Langdon Hubbard
 Watson Hubbard } by their atty
 W. Hubbard

State of Michigan } On this 8 day of Dec 1868 before me came Watson
 County of Hamilton } Hubbard for himself and Attorney for R. B. Hubbard
 and Langdon Hubbard known to me to be the persons
 named in and who executed the above instrument and who
 acknowledged the same to be their free act and deed.

Samuel Burgess,
 Notary Public.

I hereby certify that this plat is a correct copy of the plat now on record in the Register of Deeds office being made under the supervision of the Auditor General by tracing the plat on record and affixing thereto a copy of the dedication and certificates.

Dated this 9th day of Sept 1911

Lolon Robinson
 Clerk Aud. Gen. Dept.