
Plat of Taylor's Addition to Port Sanilac

Received for Record April 13. 1866 at 8 o'clock A.M.
Samuel Burgess,
Register

12490

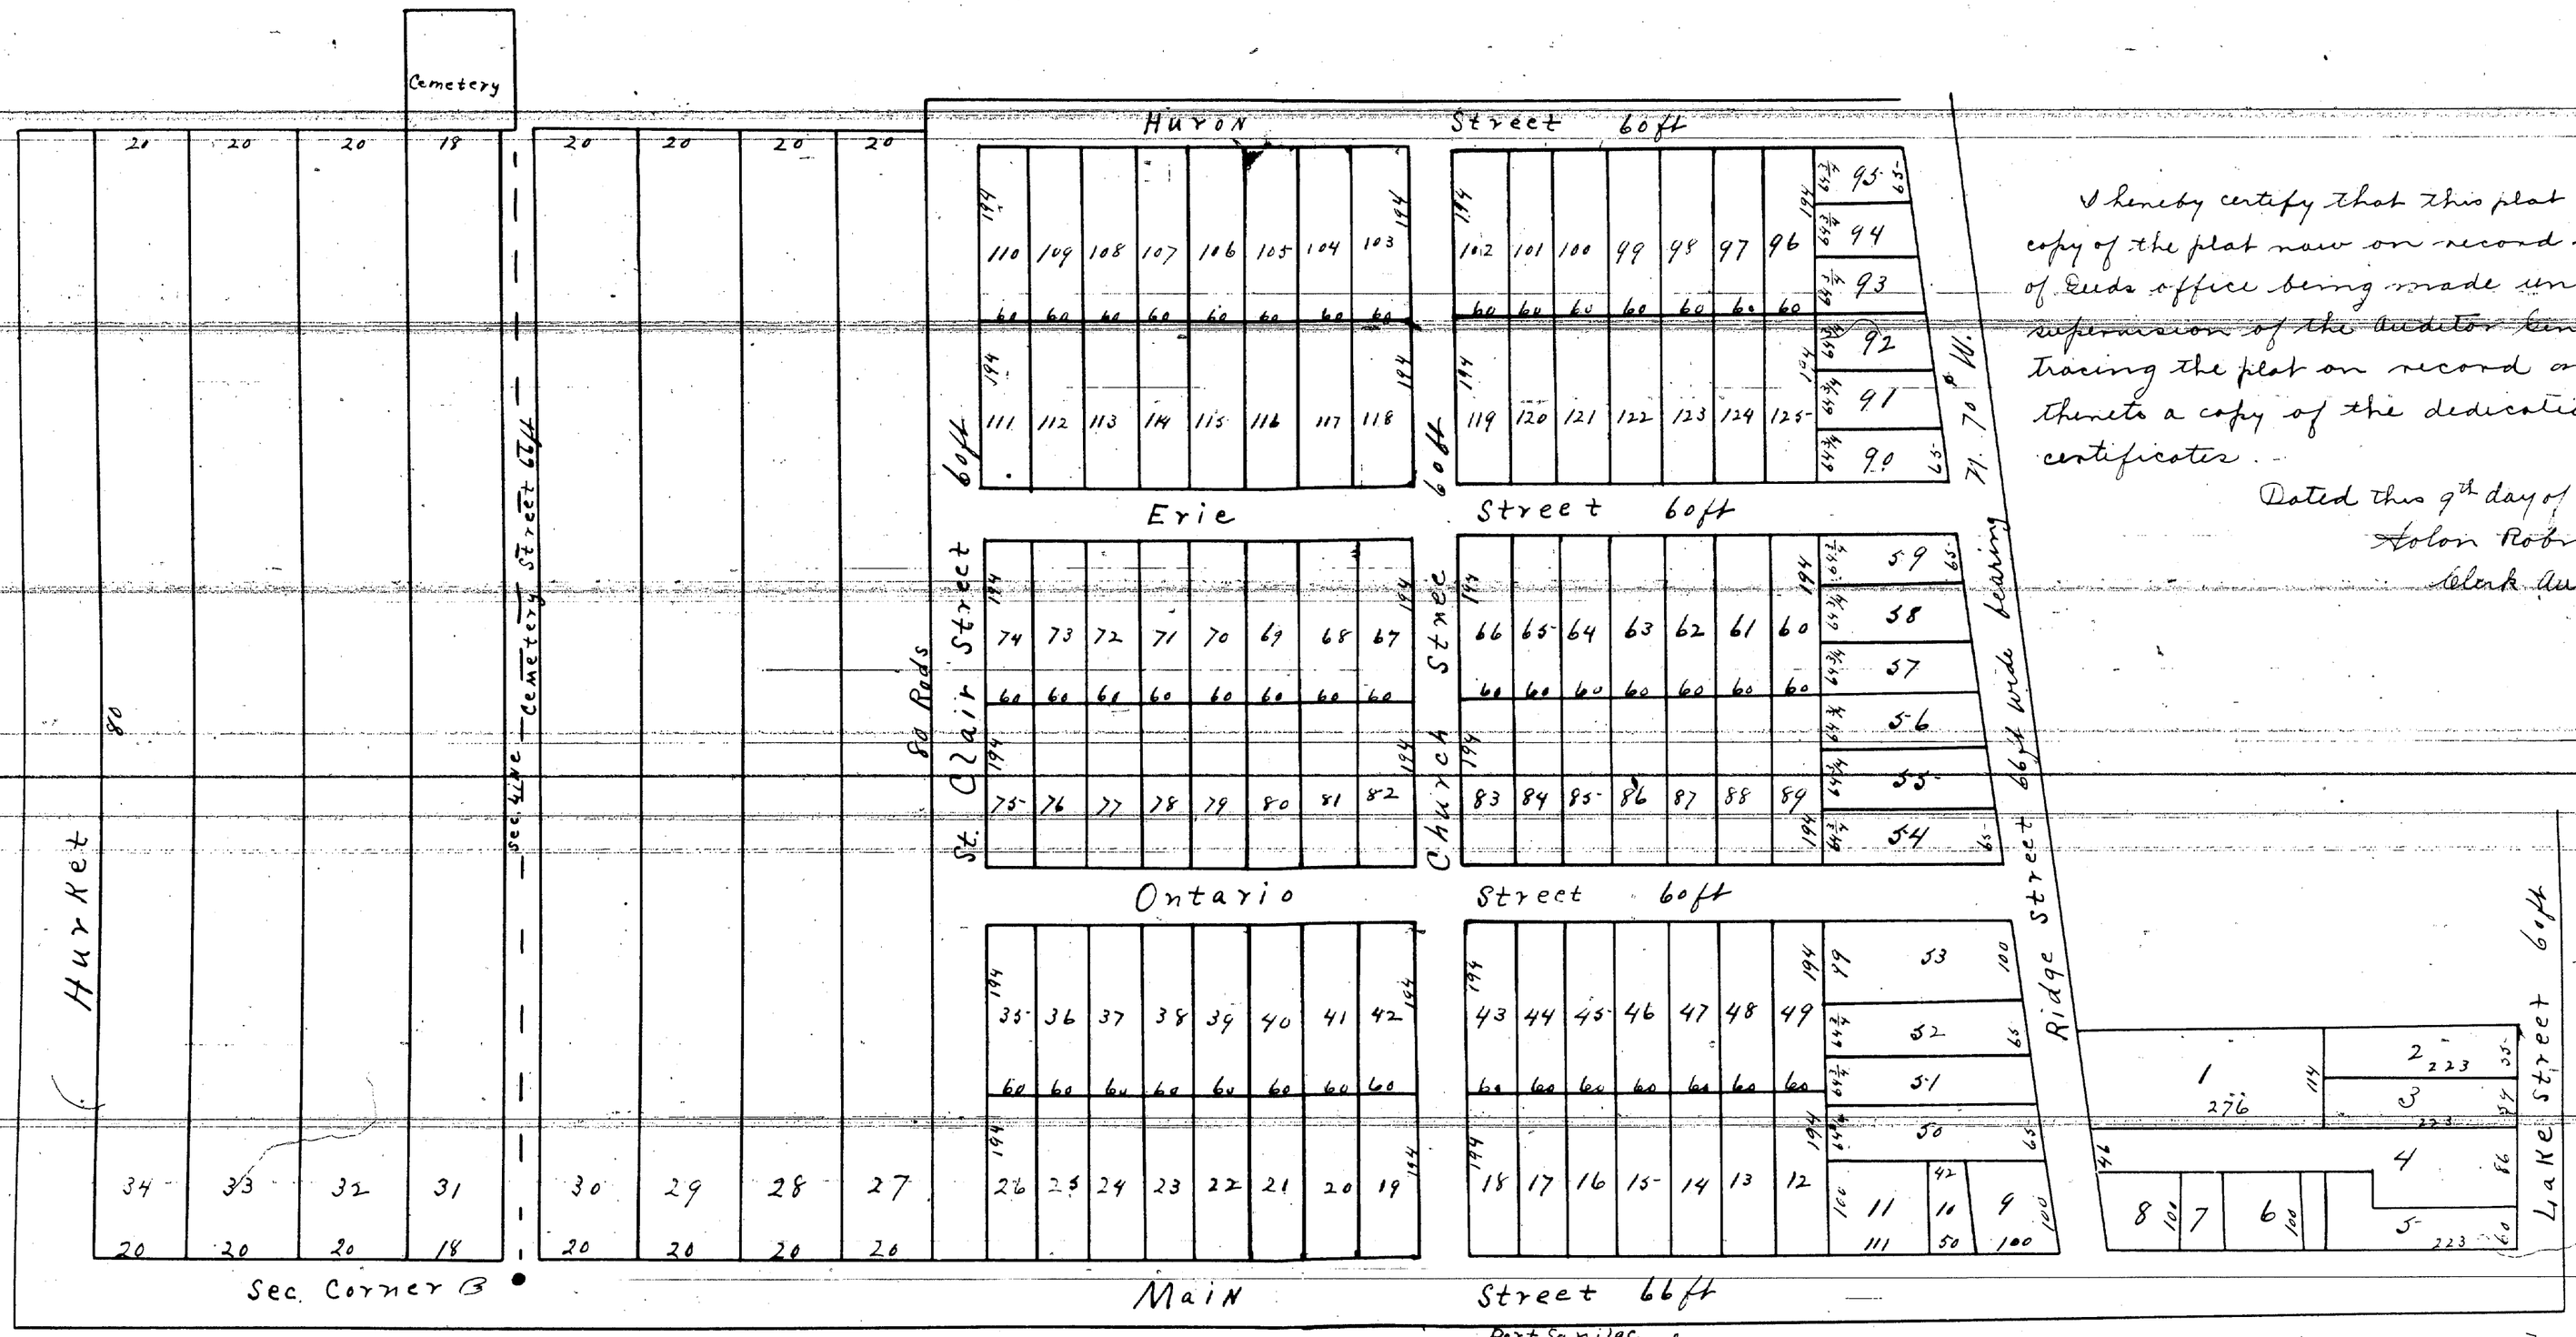

I hereby certify that this plat is a correct copy of the plat now on record in the Register of Deeds office being made under the supervision of the Auditor General by tracing the plat on record and affixing thereto a copy of the dedication and certificates.

Dated this 9th day of Sept. 1911
Solon Robinson
Clerk And Gen. Dept.

To all whom these presents shall come greeting:- Know ye that I Charles W. Joiner assisted by Anthony Oldfield and William Aiken as chain bearers did on the twenty first and twenty second days of July A.D. 1859 survey and subdivide the following described parcels of land lying and being in the County of Sanilac & State of Michigan & designated as the N.E¼ of the S.E¼ of Sec. thirty-four & the S½ of N.W.¼ of Sec thirty-five & part of the N½ of the S. E. fractional quarter of Sec thirty-five in Town twelve N. R. 16 E the survey was commenced at the point where the center of Ridge Street crosses the center of Main Street which is at the N.E. Corner of the S.W.¼ of Sec 35- at a point 66 feet N. & 66 feet W. at the corner of the Block was buried for a corner a blue boulder 20 inches long by 14 wide & 10 thick from these points the lots were laid out as set forth on the face of this plat at the instance & for Elisha Taylor of Cleveland Ohio

Elisha Taylor Proprietor of Cleveland, Ohio

Chas. W. Joiner, Surveyor.

Port Sanilac
On this 25th day of July 1859, personally appeared before me a Notary Public for Sanilac County the subscriber known by me to be Elisha Taylor of Cleveland Ohio and declairs his desire to have the foregoing certificate of Chas W. Joiner Surveyor and the Plat or Allotment of said Taylor of his Addition to Port Sanilac as set forth on the opposite side of this sheet recorded in the Books of the Register of the County of Sanilac Michigan and I allow the same.

Henry Oldfield Notary Public for Sanilac County

State of Michigan } ss
Sanilac County } On this 15th day of October A.D. 1859 personally appeared before me a Notary Public in and for said County Charles W. Joiner known by me to be the person who executed this Plat and the annexed certificate and acknowledged the same to be a true and correct description & Plat of Taylor's Addition of the Village of Port Sanilac as surveyed by him.

Henry Oldfield Notary Public for Sanilac Co.