


PLAT OF THE VILLAGE of GATES.

Surveyed and Platted by
E. W. Lurish, Esq.
Cass Mich.

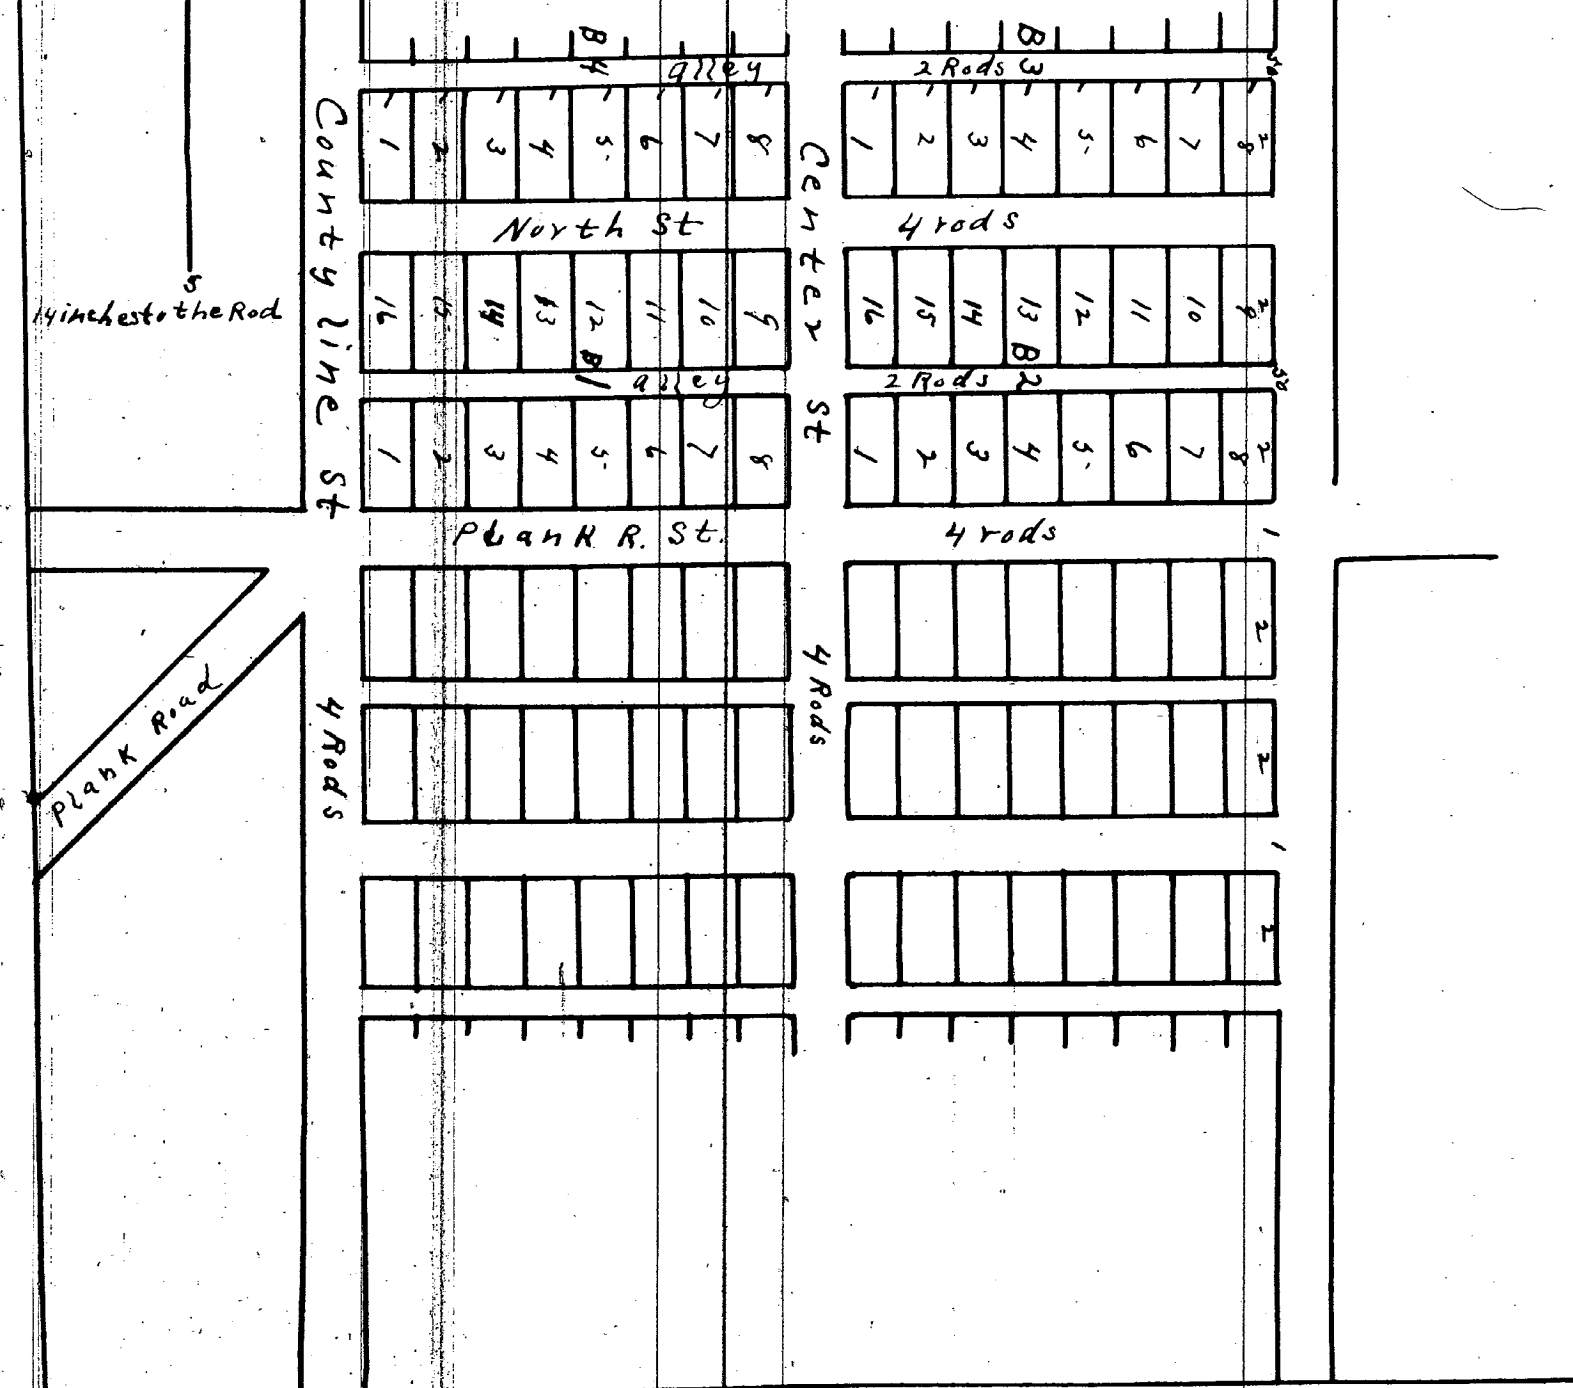

Aseneth M. Rogers
to
Village of Gates

Received for Record January 2nd 1873 at 2 o'clock P.M.
J. W. Spencer, Register

Plat of the Village of Gates

The Village of Gates is situated on the South part of the west 1/4 half of the South west 1/4 quarter of section seven (7) in town twelve north of Range seven East in Tuscola County and State of Michigan. All streets are layed at right angles with and parallel to county line street and plank Road street which said streets are layed at right angles with each other and on a variation of one degree and twenty seven minutes west and South of the meridian line. The width of all streets and alleys are given in Rods the length of lines are given in chains and links in small figures on the lines. The number of lots are given in small figures in the center of the same. Also that of Blocks in larger figures.

I hereby certify that I have made a true Survey and layed out this Plat called Gates and that I am a surveyor by profession and practice.

E. W. Lurish.

State of Michigan }
County of Tuscola } I the subscriber owner and Proprietor of the land layed in the plat called the Village of Gates in Tuscola and State of Michigan do hereby adopt and make the same my plat and hereby dedicate streets, alleys, Highways and Public Grounds marked thereon to the Public for their use and improvement in pursuance of the Statute in such cases made and provided and I do hereby require the Register of Deeds for the County of Tuscola and State aforesaid to Record the same as and for the above specified purpose. In witness whereof I have hereunto set my hand and seal at Gates this 28 day of September A.D. 1872.

In presence of }
J. W. Spencer }
E. W. Lurish }

Aseneth M. Rogers

[L.S.]

State of Michigan }
County of Tuscola } ss On this 28th day of Jan. one thousand eight hundred and seventy three before me a Justice of the Peace in and for said County personally appeared Aseneth M. Rogers as owner and Proprietor of the above described property to me well known who accepted and adopted, assented to and dedicated the accompanying Plat thereof and executed the foregoing instrument and acknowledged that she executed the same freely and for the purpose therein expressed.

E. W. Lurish

Justice of the Peace.

I hereby certify that this plat is a correct copy of the plat now on record in the Register of Deeds being made under the supervision of the Auditor General by tracing the plat on record and affixing thereto a copy of the dedication and certificate.

Attest this 29th day of Sept. 1911.

John Robinson
Clerk and Secy.