


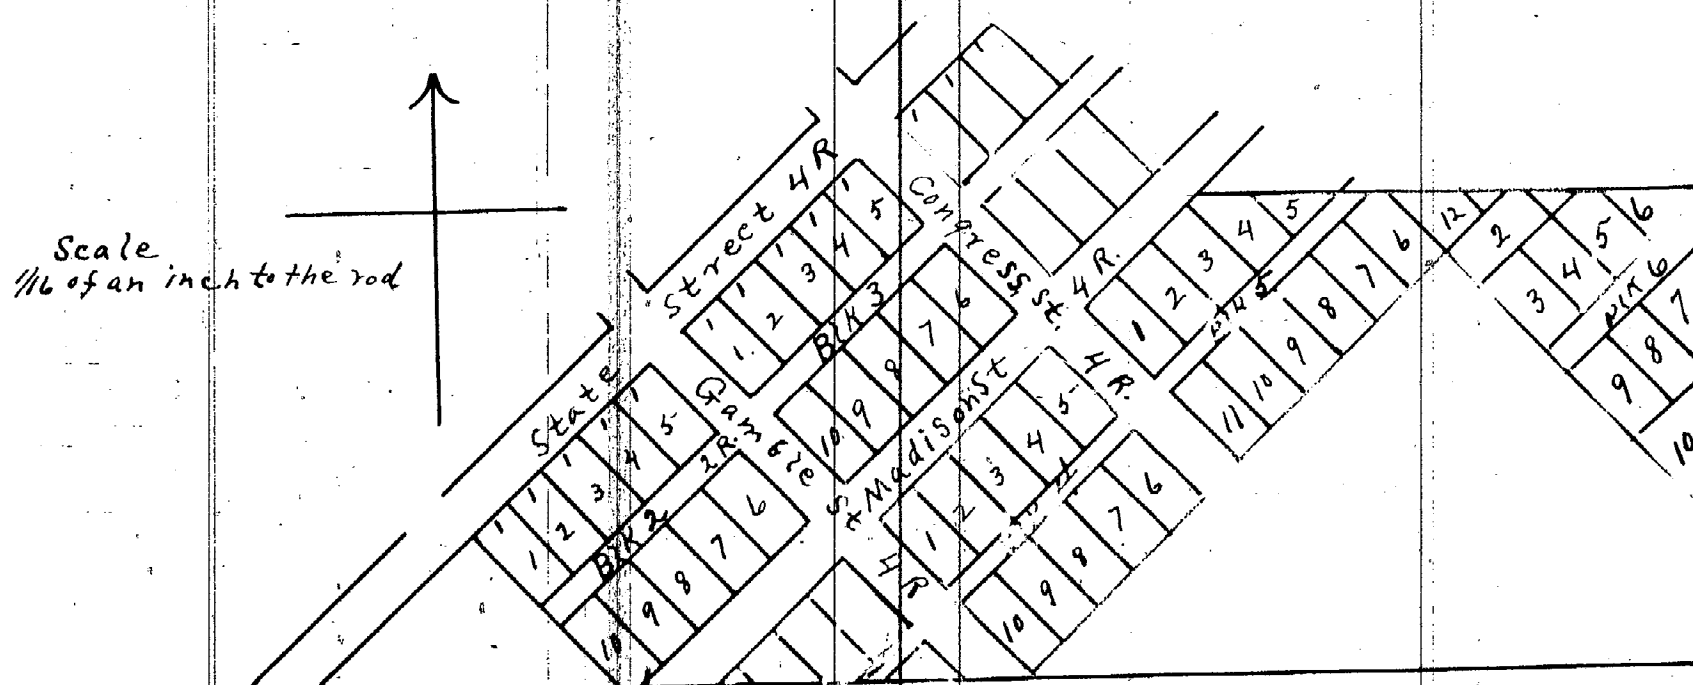

Joseph Gamble's
Addition to the
Village of Centerville

Recd. for Record June 2nd 1869 at 8 o'clock A.M.

J. R. Jameson Register

This Addition to the Village of Centerville (Care) is on the South half of the South West quarter of Section three in town Twelve North of range Nine East the County of Tuscola & State of Michigan & on the South East side of the State road running through said Section on an angle of forty four degrees & thirty minutes. The Streets & lines are laid at right angles to & parallel with said State Street the width of Streets & alleys are given in red & the length of lines & distances are given in Chains & links in small figures on the lines, the number of lots are given in figures in the center of the same & the number of Blocks in larger figures near the center of the same.

On this second day of June A. D. 1869 before me a Notary Public in & for the County of Tuscola ss said County personally appeared Joseph Gamble & Ruth E. his wife as proprietors of the within plat to me well known who adopted assented to and dedicated the accompanying plat and executed the foregoing instrument and that they executed the same freely and for the purposes therein represented. And the said Ruth E. wife of the said Joseph Gamble on a private examination by me separately and apart from her husband acknowledged that she executed the same freely and without any fear of or compulsion from her said husband or from any one.

E. W. Gerrish, Notary Public.

I hereby certify that I have made a true survey and laid out this plat called Joseph Gamble's addition to the Village of Centerville (Now Care) and that I am a surveyor by profession & practice.

E. W. Gerrish.

We the subscribers proprietors of the land laid out in this plat do hereby adopt and make the same our plat and dedicate the Streets alleys highways and public grounds therein marked to the public for their use and improvement in pursuance of the Statute in such case made and provided.

We do hereby require the Register of Deeds for the County of Tuscola and State forward to record said plat. In Witness whereof we the proprietors have hereunto set our hands and seals this second day of June A. D. 1869.

Signed sealed and delivered in presence of
Wm B. Kelly E. W. Gerrish

Joseph Gamble L. S.
R. E. Gamble L. S.

I hereby certify that this plat is a correct copy of the plat now on record in the Register of Deeds office being made under the supervision of the Auditor General by tracing the plat on record and affixing thereto a copy of the Dedication and certificate.

Dated this 28th day of Sept 1911.

Holon Robinson
Clerk Aud. Gen. Dept.

✓ PLAT-GAMBLES ADDITION TO CENTERVILLE (NOW CARO)

C C J 2 page 213-

C C June 4-1878

In the matter of the petition
of Julien D Wilson praying that a
part of the plat of the Village of Caro, designated
as Gambles Addition to the village of Centerville
Now Caro.

It is ordered that blocks 4-5-6-7-8 and all other
lots and blocks and fractions of lots and blocks in Gambles, Addition, to
the village, of Centerville, now Caro, excepting Blocks number 2 and 3 in
said Addition as now of record in the office of the Register of Deeds,
for the county of Tuscola, in Liber 21 of Deeds for the county of Tuscola
in Liber 21 at page 352 be and the same is hereby vacated. *

Josiah Turner
Circuit Judge

✓ Curts & Taylor
Plat Examiners

Vol-150-Page 12493 ✓ 150-11891

✓ PLAT--W E SHERMAN'S ADDITION CARO

C C J 2 page 396

C C May 7-1880


In the matter of the petition of
George W Howell and Attey W Ale to vacate plat of
alley in W_m E Sherman's Addition to the village of Caro

Therefore it is ordered, that the original plat of the alley
between Lots 1-2-3-4-and 5, and lots 6-7-8-9 of Block 8 of Wm E Sherman's,
Addition to the village of Caro in the county of Tuscola, and State of Mich-
igan, as now of record in the office of the Register of Deeds for the
said county of Tuscola, be and the same is hereby vacated,

Levi Winson,
Circuit Judge

Curts & Taylor
Plat Examiners

Vol-150-Page 12517 ✓

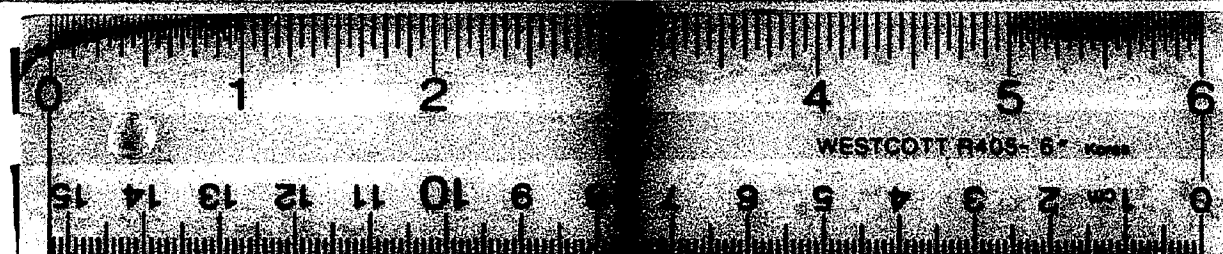

16 X