

Plat of Cass City } Return for Record Sept 20th 1867 at 8 o'clock A.M.
J. R. Johnson, Register

Cass City is on Section thirty three (33) and thirty four (34) in Township Tenth (10) North of Range Eleven (11) East in Lucas County and State of Michigan Blackso Township one, two, seven and eight (1, 2, 7, 8) being on the North East quarter of the North East quarter of Section thirty three (33) and Blackso Township three, four, five and six (3, 4, 5, 6) being on the North West quarter of the North West quarter of Section thirty four (34) Town and County approved. There is about nine and one half on the North side of said Section number thirty three (33) and thirty four (34) and is thus (3) rods wide from the center of the said State Street to the center of the said Section line running North and South between said Section thirty three (33) and thirty four (34) and is six rods wide all other street laid on said plat being four rods wide and all alleys on the same being running at right angles with or parallel with said Main Street. There is also a portion of the same being laid to the second plat of said Village in the Register's Office in said County of Lucas.

State of Michigan } I hereby certify that I have made a true survey of and laid out the Village of Cass City of Cass City and that the above is a true description thereof and that it is on a printed Surveyor.

Andrew T. Syger administrator in the matter of the estate of John A. Syger dec'd and who did sign of the last described in the above Plat do hereby adopt the said plat and do hereby dedicate the State village highways and public grounds to the Public for their improvement and do hereby according to the statute in such case made and provided and do hereby authorize the Register of Lucas County to enter and record the same.

I, William Johnson of Lucas County do hereby certify that I have seen and heard the same of Andrew T. Syger in the year of our Lord one thousand eight hundred and sixty seven.

Andrew T. Syger [Seal]

J. W. Johnson
Notary Public
Lucas Co., Mich.

Whereby certify that this plat is a correct copy of the plat now on record in the Register of Deeds office being made under the supervision of the auditor General by tracing the plat on record and affixing thereto a copy of the dedication and certificate.

Dated this 28th day of Sept 1911

John Robinson
Clerk and Secy


Plat of Cass City.

Lower Fox addition to the Village of Cass City is on the SE 1/4 of the SE 1/4 of Sec. 28 T 14 N. of R. 11 E. Lucas Co. Mich.

Contains 4 blocks.

Hugh Woods addition to the Village of Cass City is on the SW 1/4 of the SW 1/4 of Sec. 27 T 14 N. of R. 11 E. Lucas Co. Mich.

Contains 4 blocks.

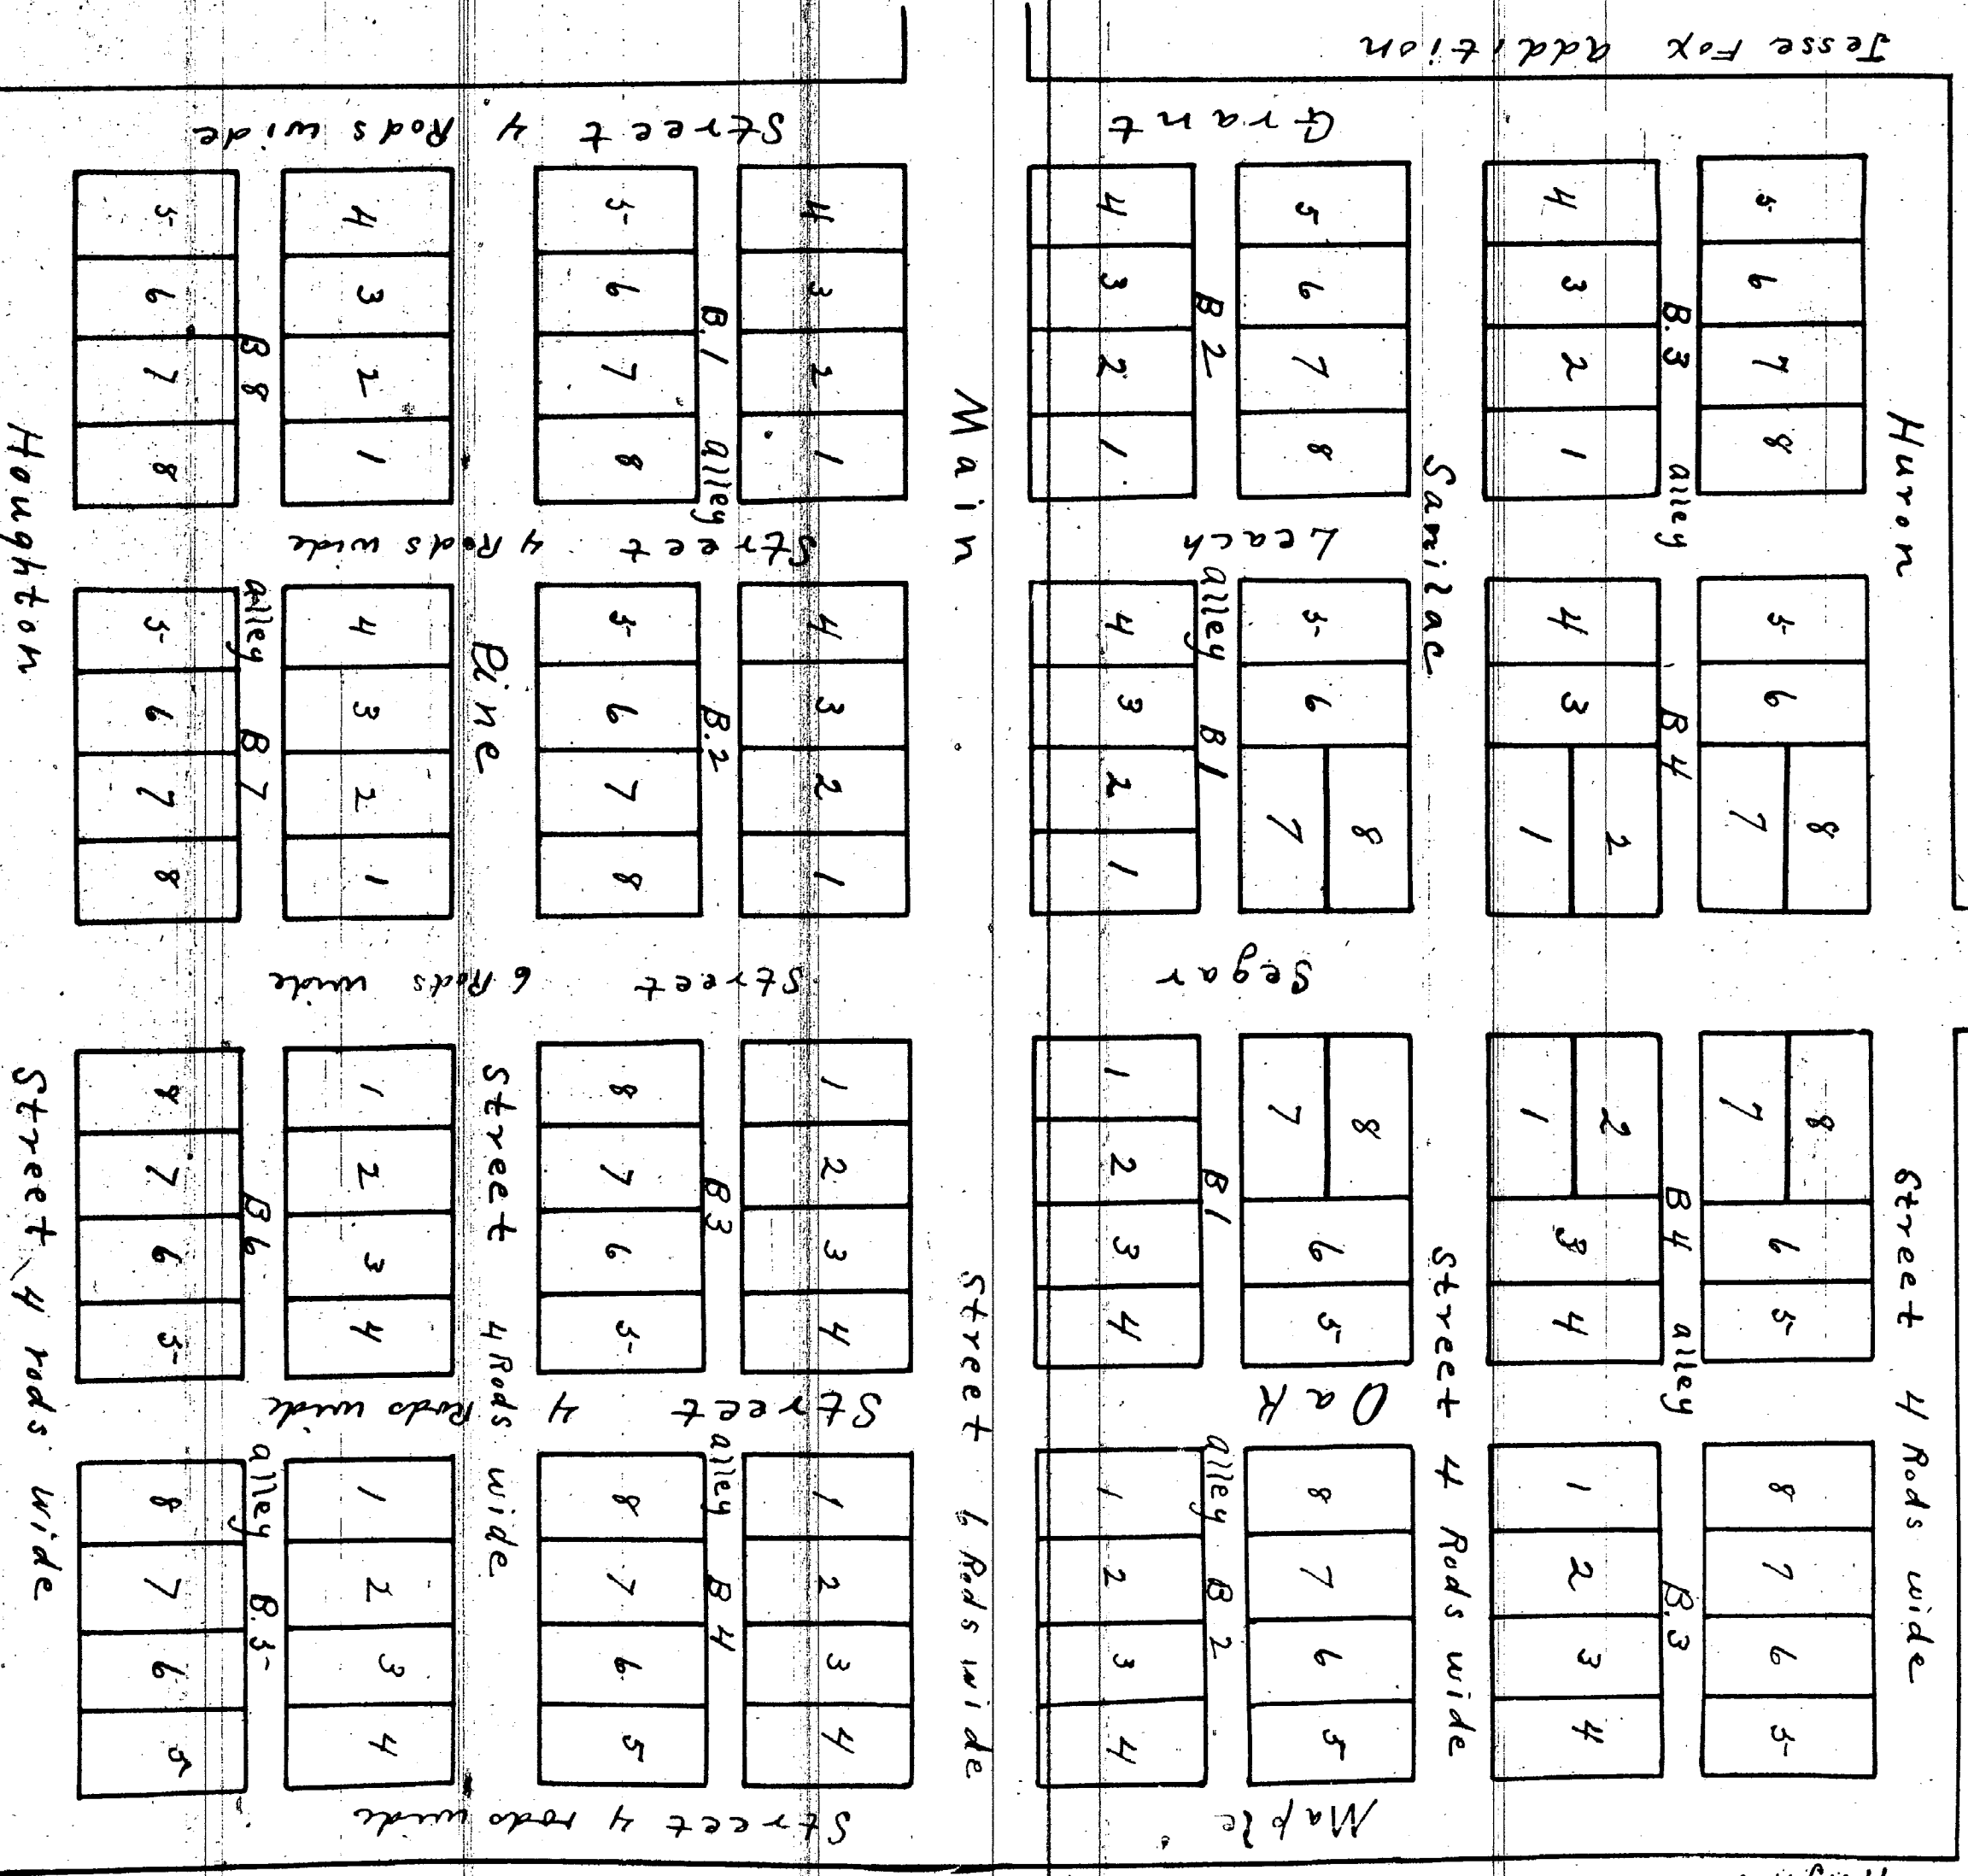

Original Plat of Block 1, 2, 7, 8 are in NW 1/4 of NE 1/4 of Sec. 33 T 14 N. of R. 11 E.

Cass City Block 1, 2, 3, 4 are on NW 1/4 of NW 1/4 Sec. 34 T 14 N. of R. 11 E.