


Plat of Turner's Addition to the Village of Mayville in Tuscola Co. Mich.

12496

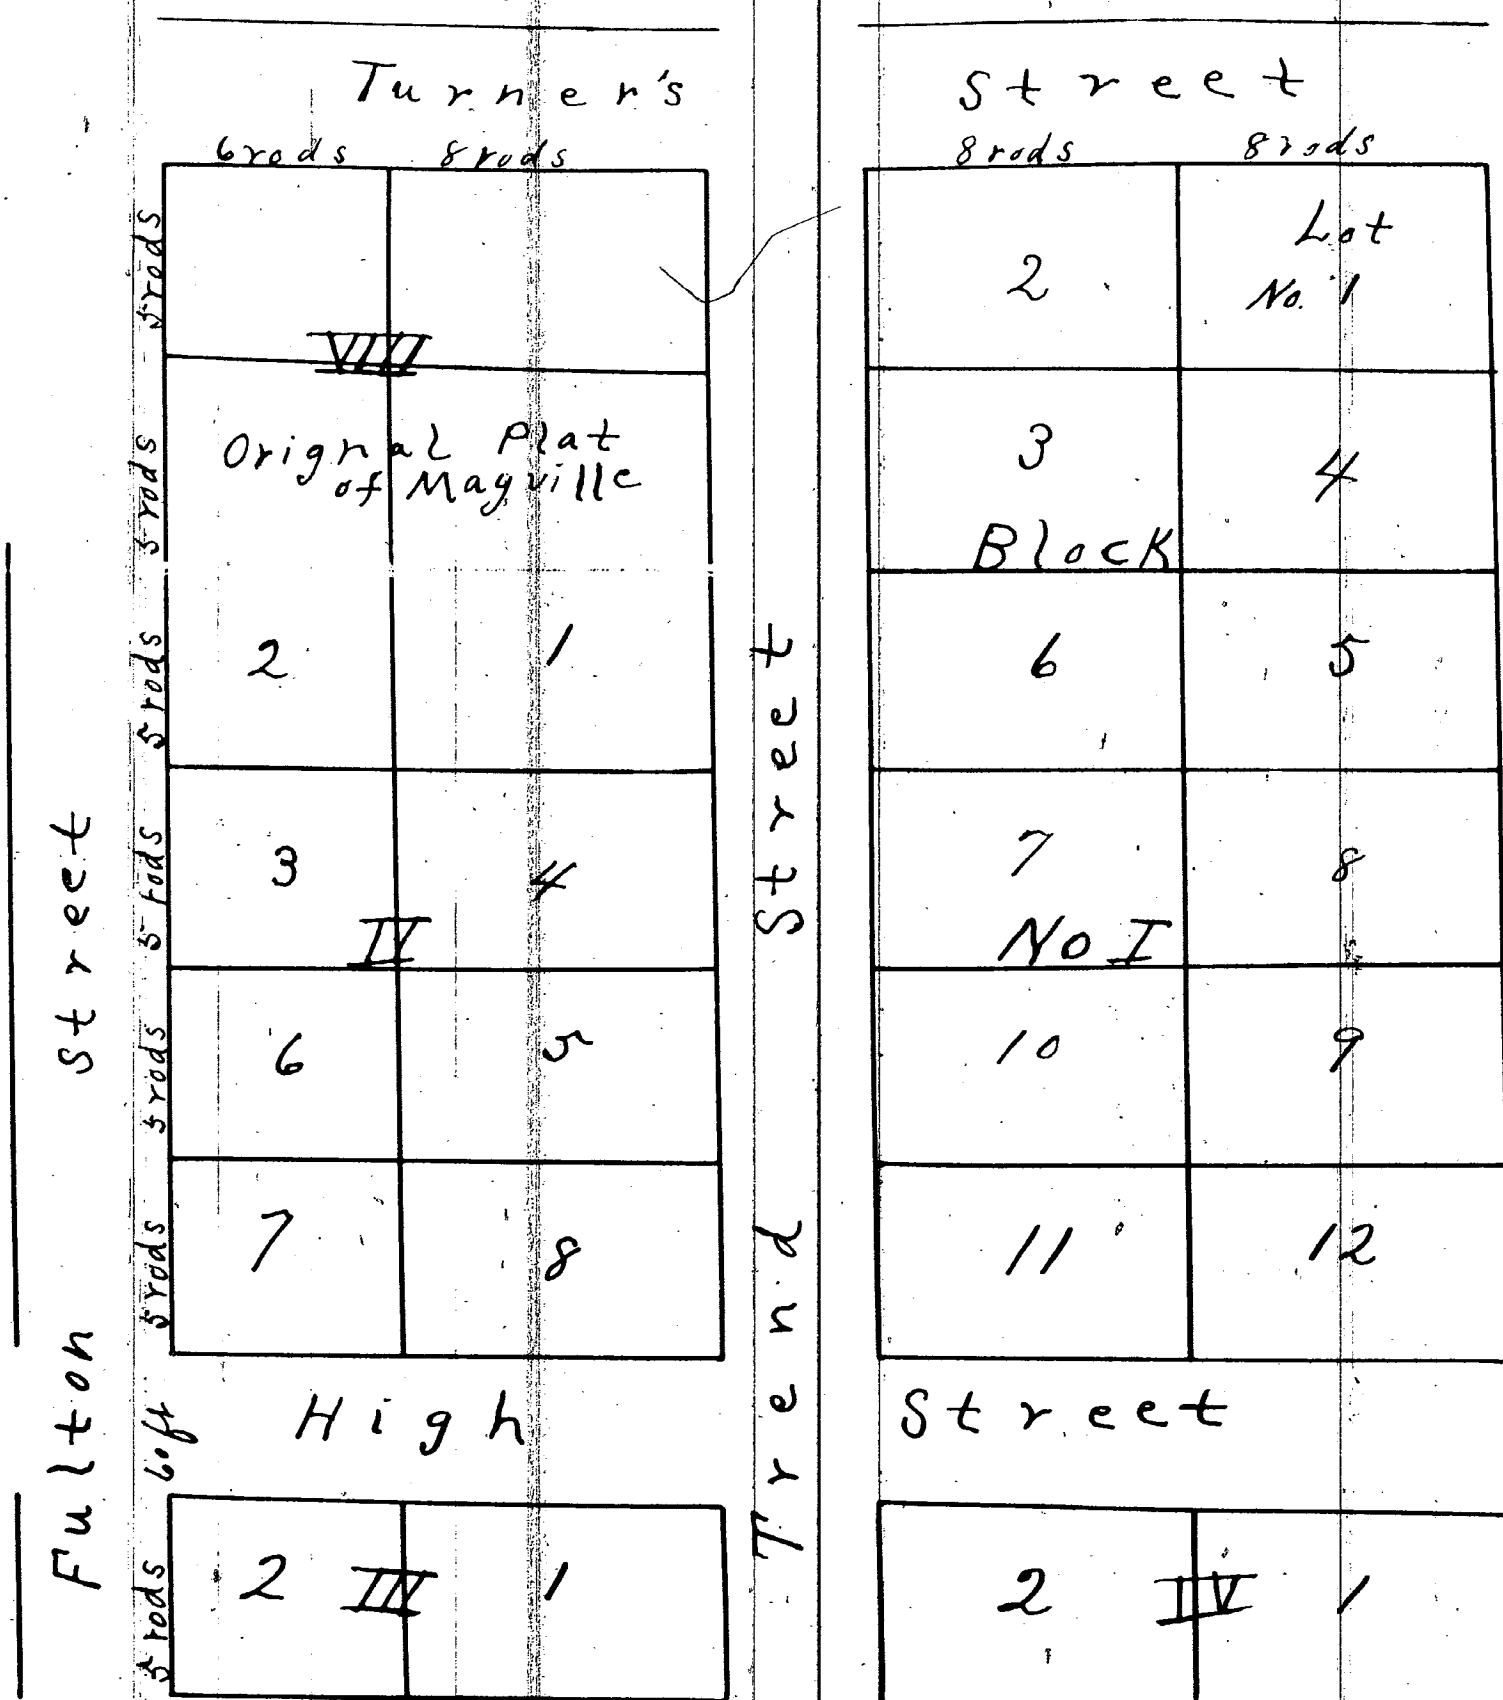

William Turner & wife
to
Village of Mayville

Received for Record Jan. 14 1871 at 8, A.M.
F. A. Goodell, Register

This indenture made this third day of May in the year of our lord one thousand eight hundred and seventy one wherein William Turner and Catherine Turner of the Township of Fremont, Tuscola County, Michigan do hereby dedicate to the Public of the State of Michigan for their use, occupation and enjoyment as public thorough fares and for no other purpose, all those certain tracts and parcels of land being and lying in the Village of Mayville, Tuscola County, Michigan, according to the plat of said Village duly recorded in the Office of Register of Deeds for said County, that is to say in addition to a dedication already made to the Public of streets, alleys, highways and Public Parks this indenture is to dedicate further a continuation of Trend Street to the Southern boundary of Turners addition to the Village of Mayville High Street from the Eastern boundary of said Village West to the place where it intersects with Fulton Street a Public Highway said streets are sixty feet wide and platted in the plat duly recorded as aforesaid in the office of the Register of Deeds for the County of Tuscola.

In witness whereof, the said William Turner and said Catherine Turner have hereunto set their hands and seals, the day and year first above written.

Signed and sealed in presence of
Along B. Markham
W. F. Markham

William Turner L. S.
Catherine Turner. L. S.

State of Michigan } On this Third day of May in the year one thousand eight hundred
County of Tuscola } and Seventy one before me the subscriber a Circuit Court Commissioner for said County personally appeared William Turner and Catherine Turner his wife to me known to be the same persons described in and who executed the within instrument who severally acknowledged the same to be their free act and deed and the said Catherine Turner, wife of the said William Turner on a private examination separate and apart from her said husband acknowledged that she executed the same freely and without compulsion from any one.

Along B. Markham
Circuit Court Commissioner
Tuscola Co. Mich.

Whereby certify that this plat is a correct copy of the plat now on record in the Register of Deeds office to my made under the supervision of the Auditor General by tracing the plat on record and affixing this to a copy of the dedication and certification.

Dated this 30th day of Sept 1911.

Notary Public

Edw. A. A. A. A. A.