

Received for Record October 11th 1872 at 1 o'clock P. M.

F. H. Goodell Register

Addition to Village of Vassar) Plat of William Johnson's Addition to the Village
of Vassar Tuscola County Michigan Situated on the South part of the East half of

of Vassar, Tuscola County Michigan Situated on [The South part of the East half of the] [THE SOUTH PART OF THE
North East quarter of Section Twelve (12) Township Eleven (11) North of Range Eight (8) EAST HALF OF THE NORTH EAST
East] this addition being North and adjoining the addition of Ebenezer Moore as recorded QUARTER OF SECTION 12,
in Liber 1 of Deeds on Page 339 intending to enlarge and extend North to the Block in TOWNSHIP ELEVEN NORTH
said Moors addition numbered 5, 6, 7, & 8 being an additional survey of Ten lots to each of the above RANGE SEVEN EAST
Blocks, surveyed by E. W. Garrison.

State of Michigan } and hereby certify that I have made a true survey and laid out this
County of Tuscola } plat called Johnson's Addition to the Village of Vassar and that I am
a Surveyor by occupation and practice E. W. Gerrish, Surveyor
adopted by the prospectors this 11th day of October 2^d 1872.

In presence of P. S. Baldwin


7. A. Goodell

William Johnson

Elizabeth E Johnson

State of Michigan } On this Eleventh day of October A.D. 1872 before me a Notary Public in and
County of Tuscola } for said County personally appeared William Johnson and Elizabeth E. Johnson
his wife known to me to be the persons who executed the foregoing plat of an addition to the
Village of Vassar and acknowledged that they executed the same freely.

F. A. Goodell, Notary Public.

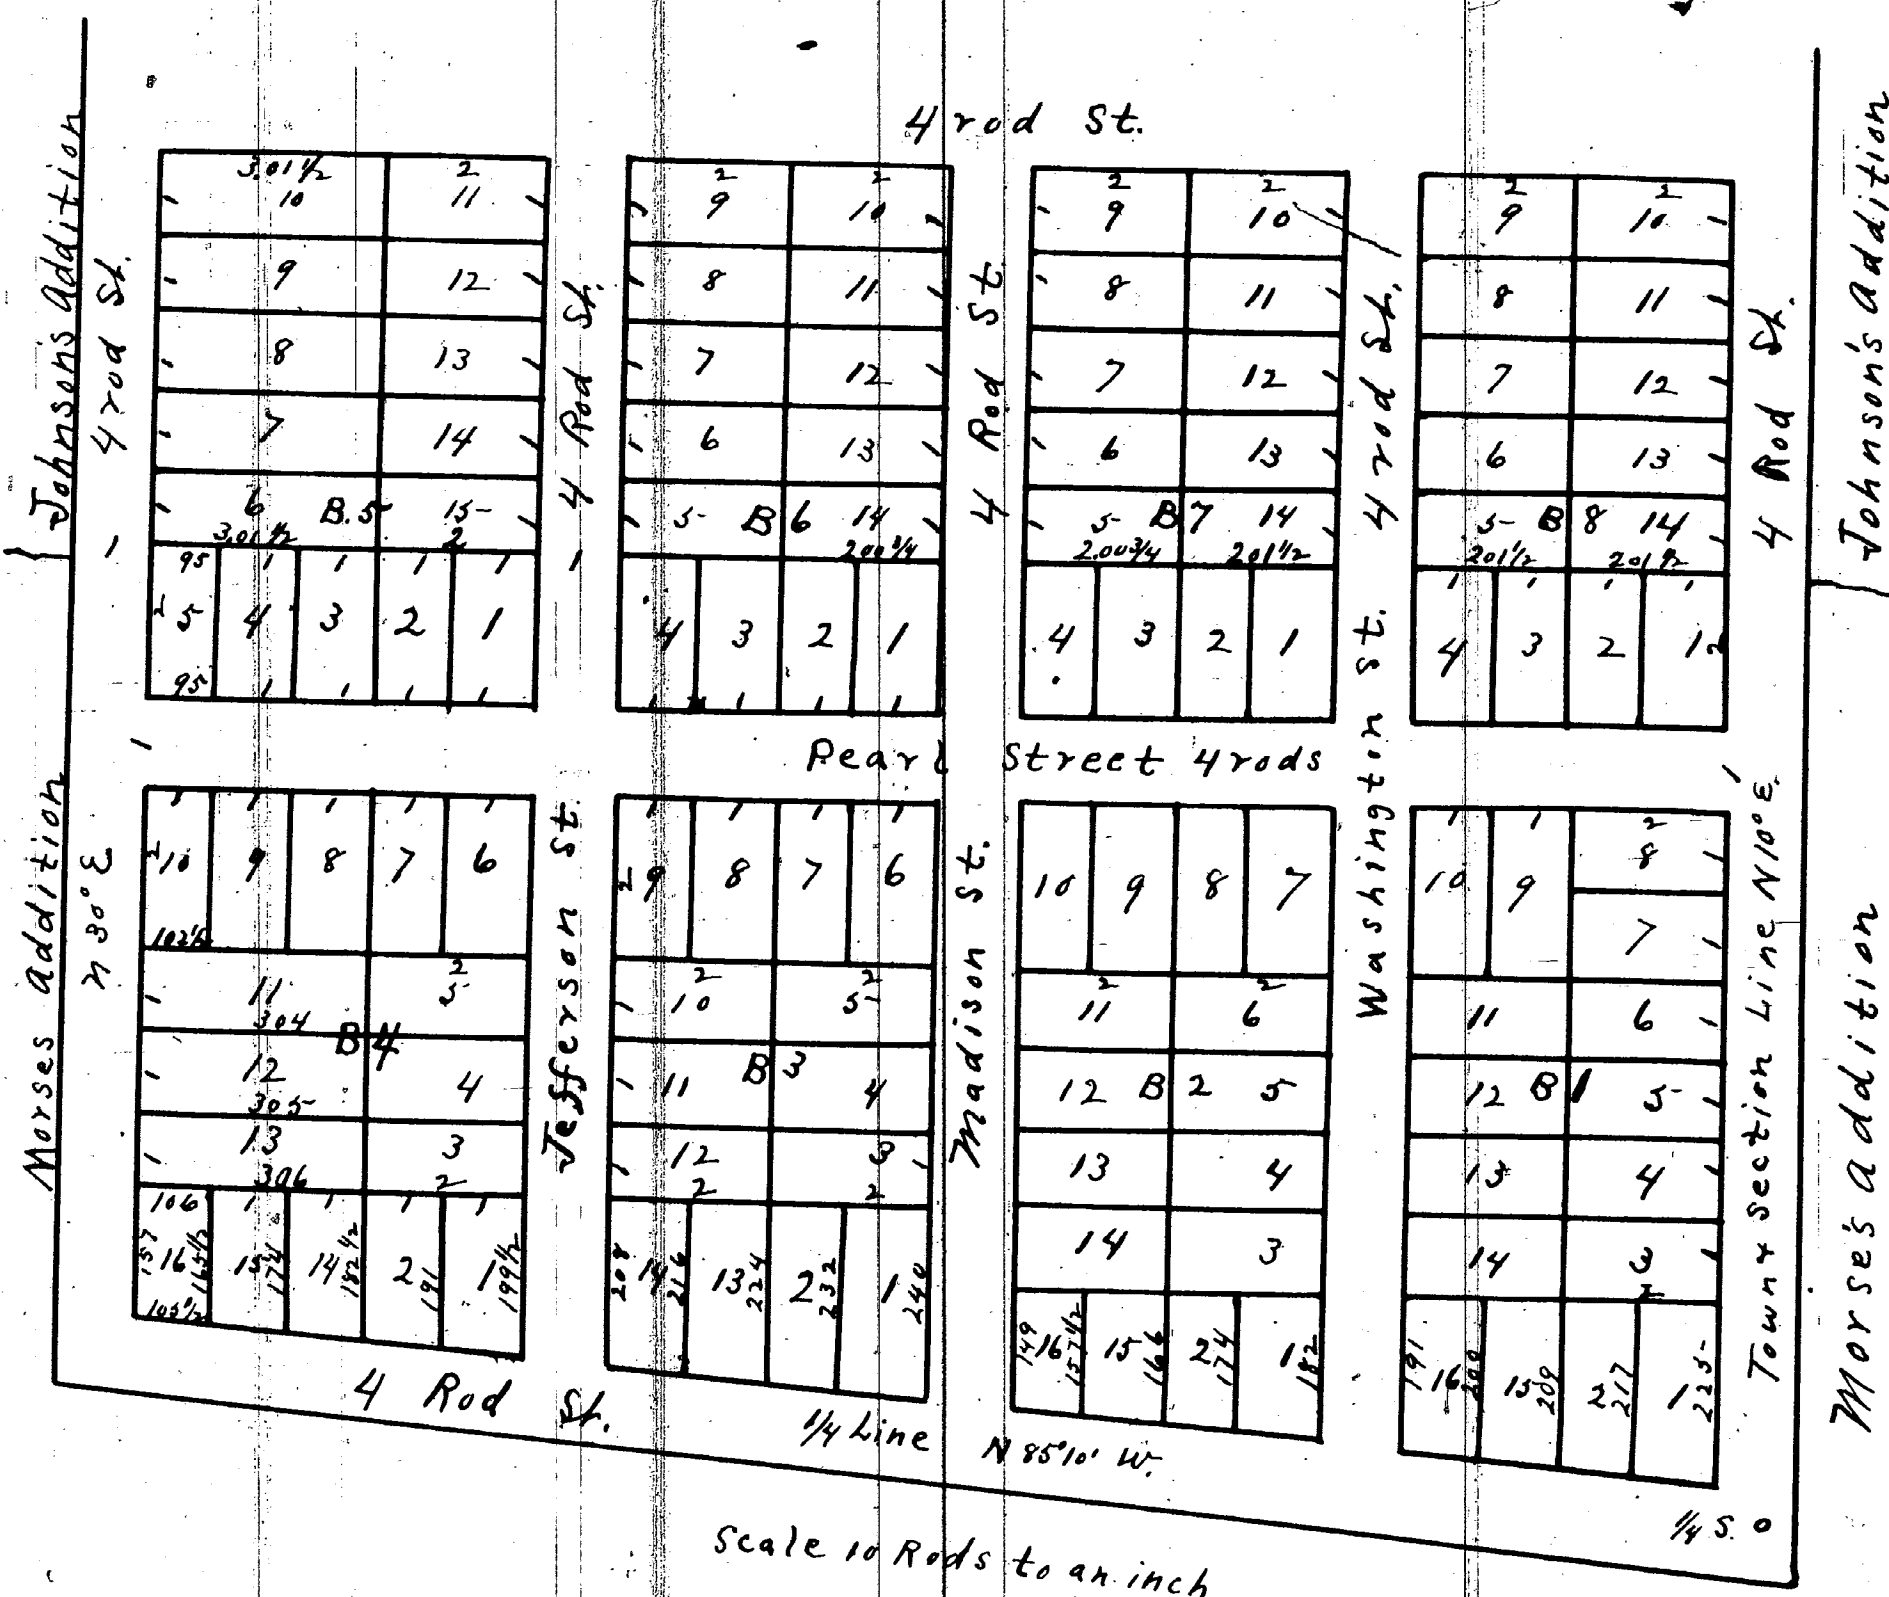

I hereby certify that this plat is a correct copy of the plat now on record on the Register of Deeds office, being made under the supervision of the Auditor General, by tracing the plat on record and affixing thereto a copy of the dedication and certificates.

Dated this 29th day of Sept. 1911

Volon Robinson
Clerk Aud. Gen. Dept.

DESC. CORRECTED
BY C.C. JUNE 5, 1959
✓ VOUCHER No. 899-40