
11̓99

Map of the Village of Watronsville Tuscola Co. Mich.

Received for record this 10th day of May A.D. 1860
John Johnson
Register.

12501

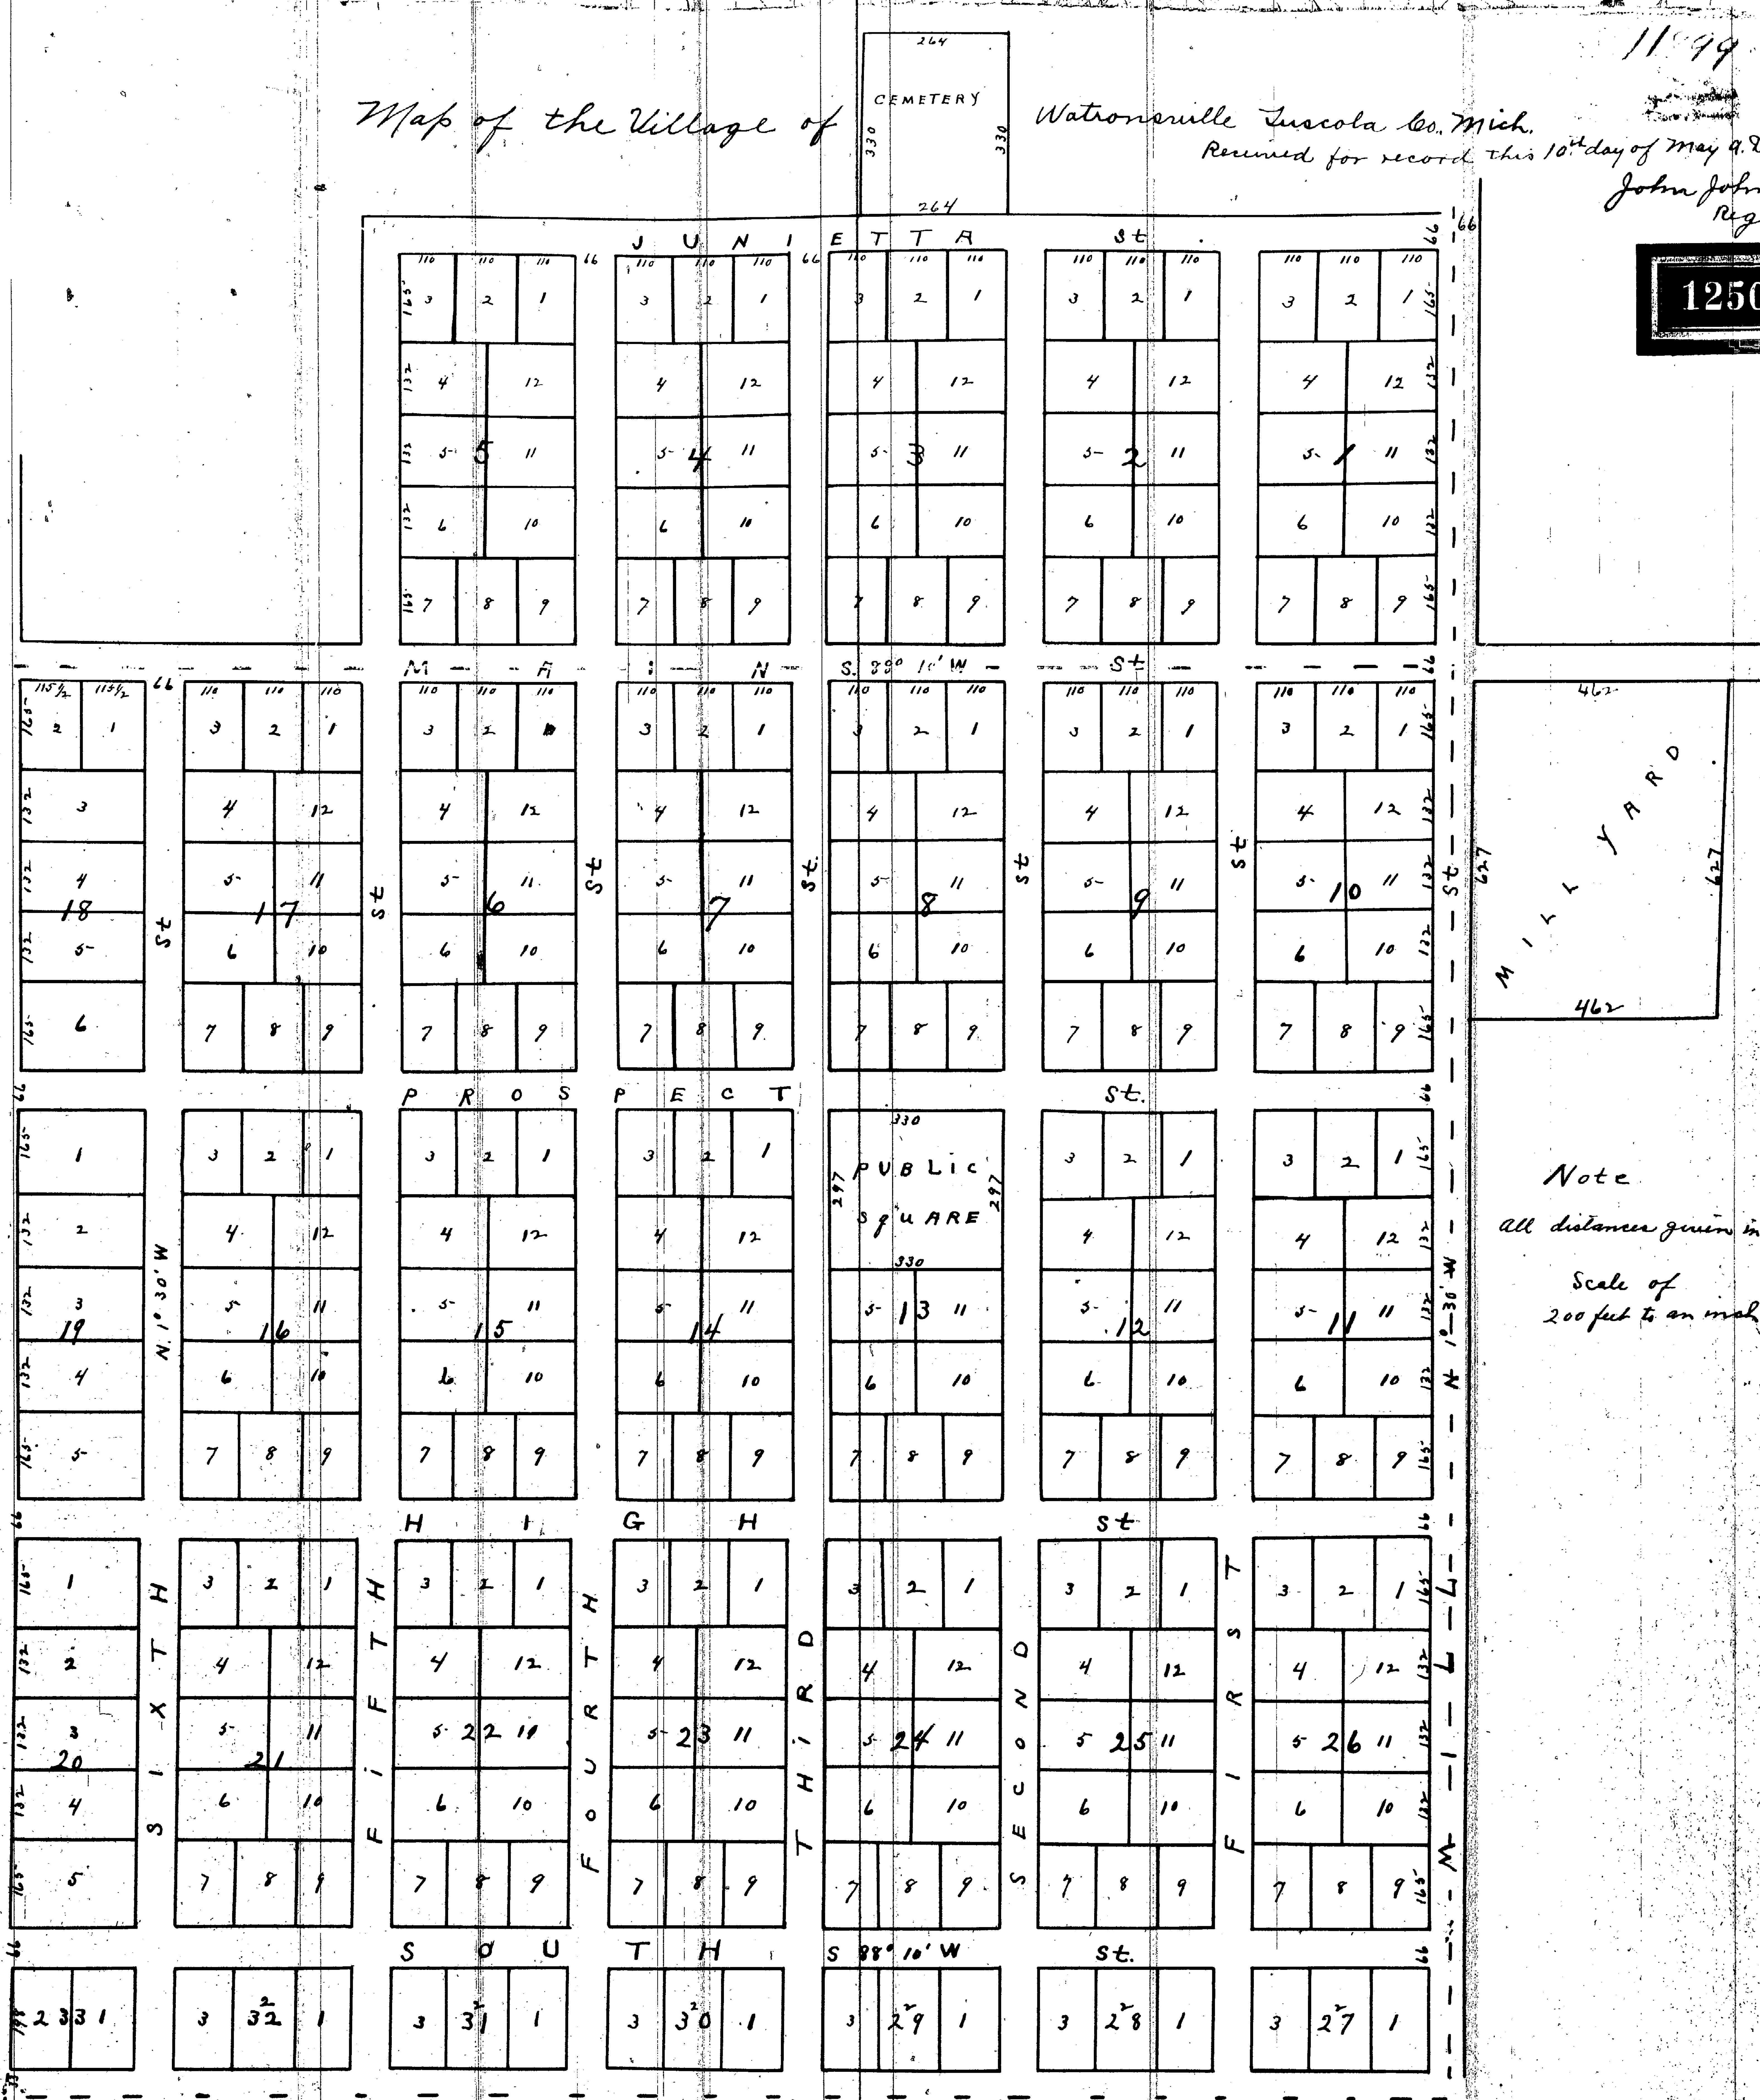

Note
all distances given in feet
Scale of
200 feet to an inch.

Plat of The Village of Watronsville County of Tuscola and State of Michigan situated on the North East quarter of Section Sixteen & 7½ acres on the N. W ¼ of Fifteen in Town Twelve North of Range Eight East and adopted by the proprietor this Seventh day of May A. D. 1860

Aaron Watrons.

In presence of
F. Burns, John Johnson }

State of Michigan } ss
County of Tuscola }

On this seventh day of May A. D. 1860 before me The subscriber a Notary Public in and for said County personally came Aaron Watrons known to me to be the person who executed the foregoing designation and acknowledged that he executed the same freely.

F. Burns
Notary Public
Tuscola Co. Mich.

I hereby certify that this plat is a correct copy of the plat now on record in the Register of Deeds office being made under the supervision of the Auditor General by tracing the plat on record and affixing thereto a copy of the dedication and certificates

Dated this 3rd day of Oct 1911
Solon Robinson
Clerk Aud. Gen. Dept.

ClibPDF - www.fastio.com