


11700

12502


Village of

Mayville


PART I

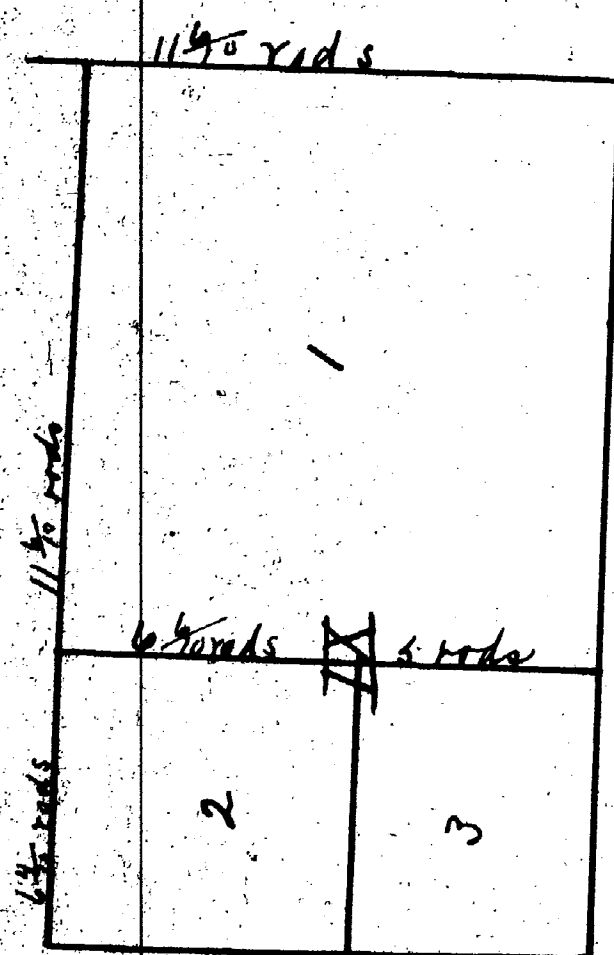


FOX

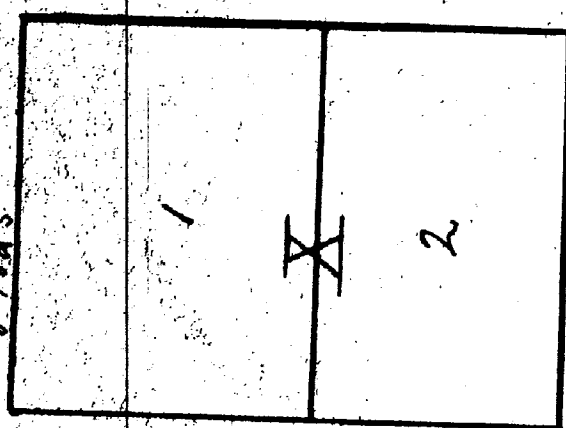



Main

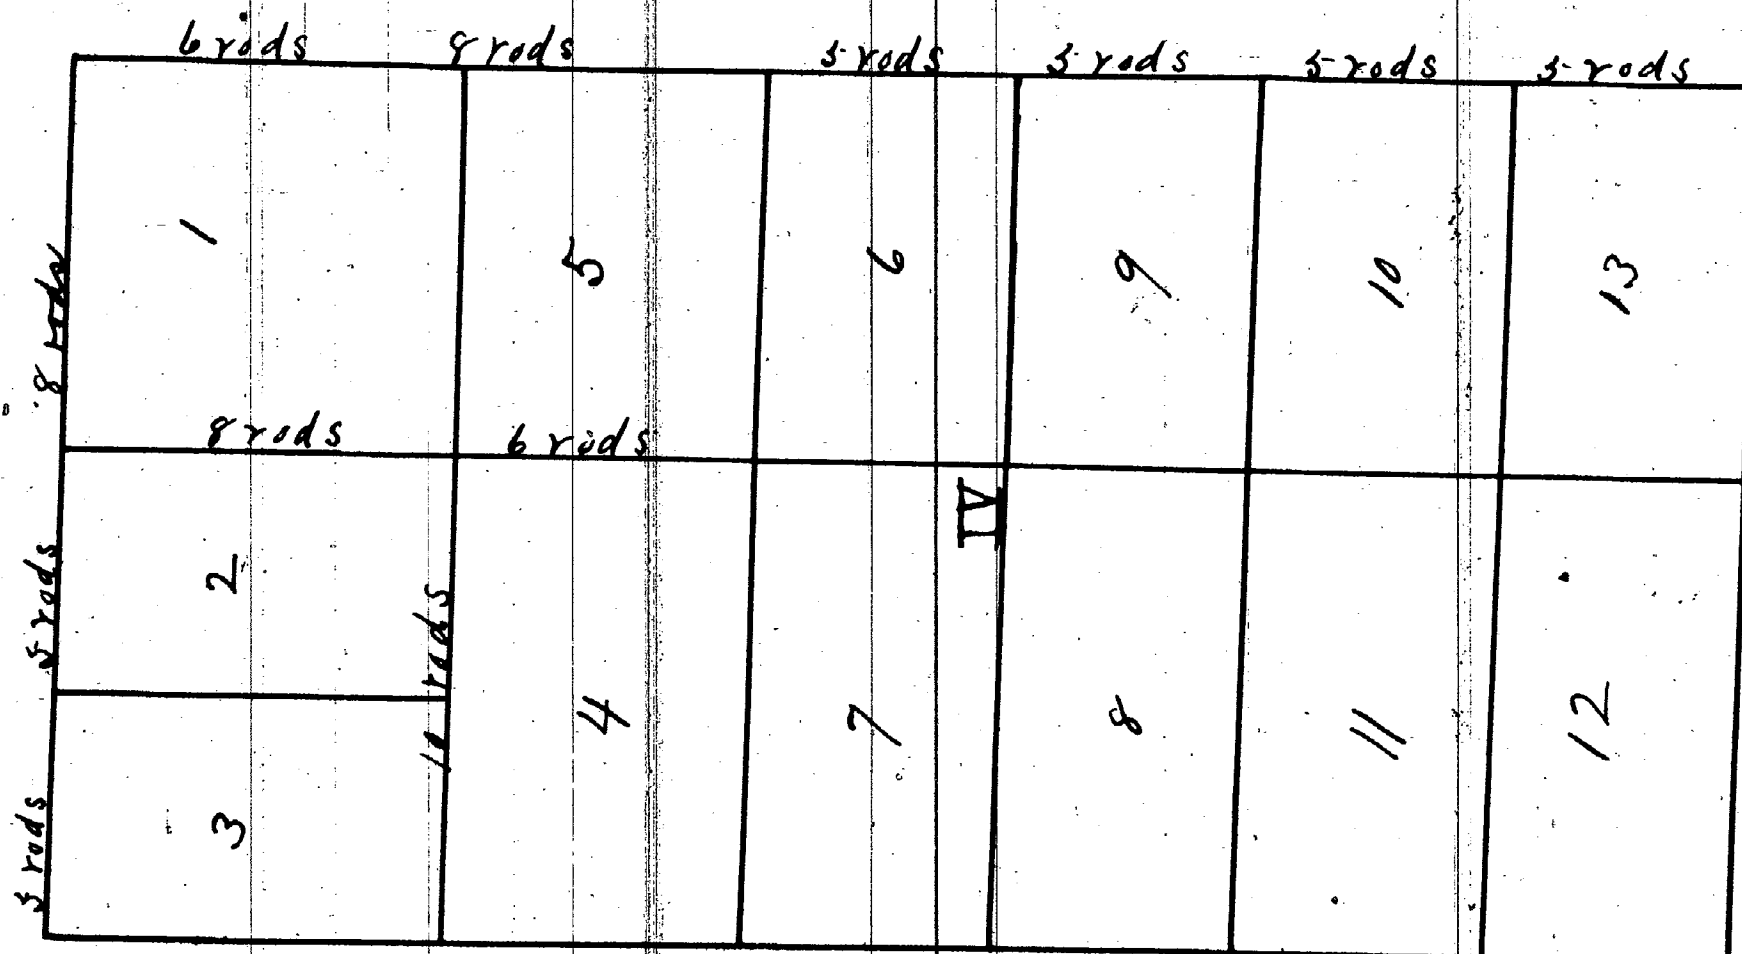


Street 60 feet wide

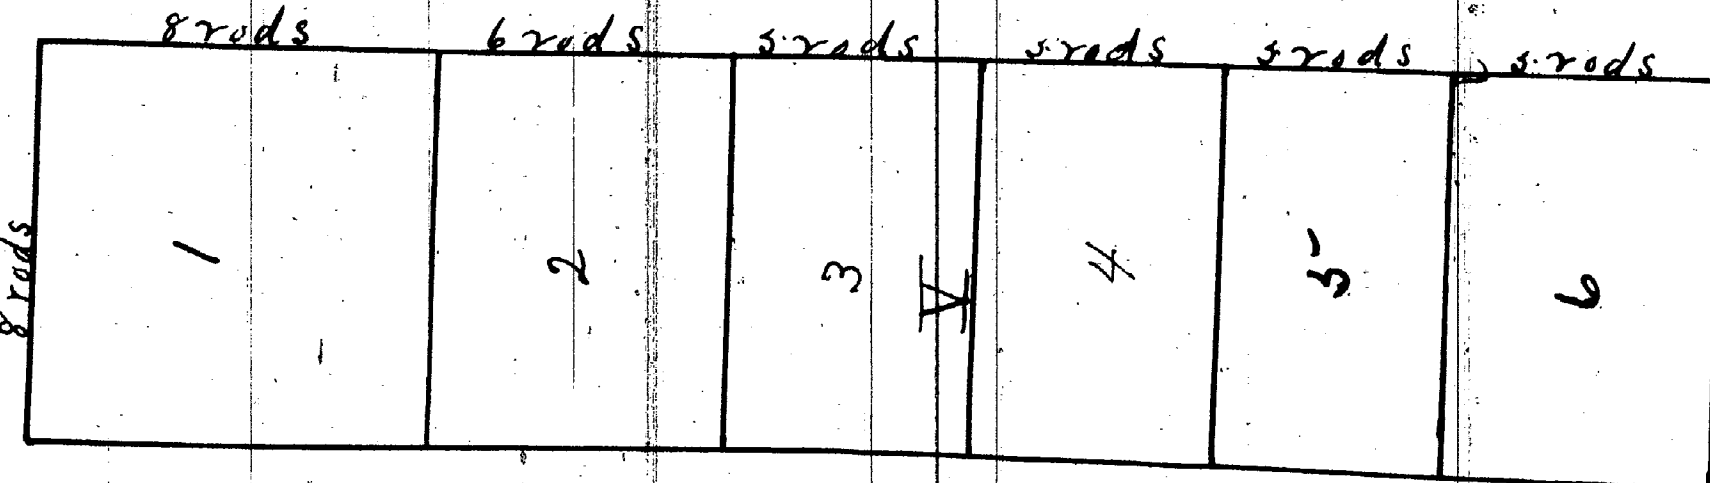


Turner

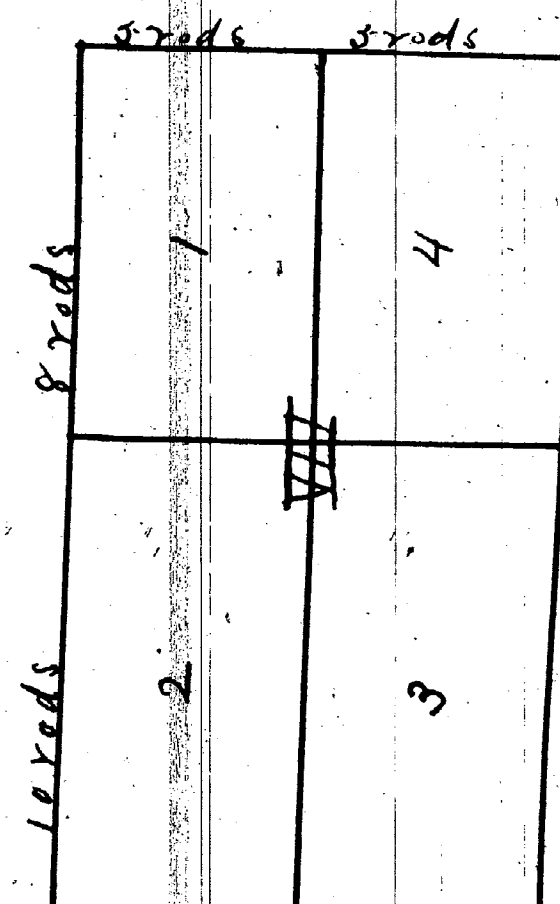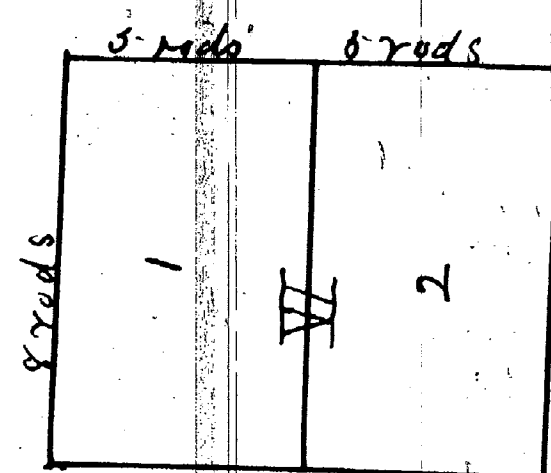



Street 4 rods wide

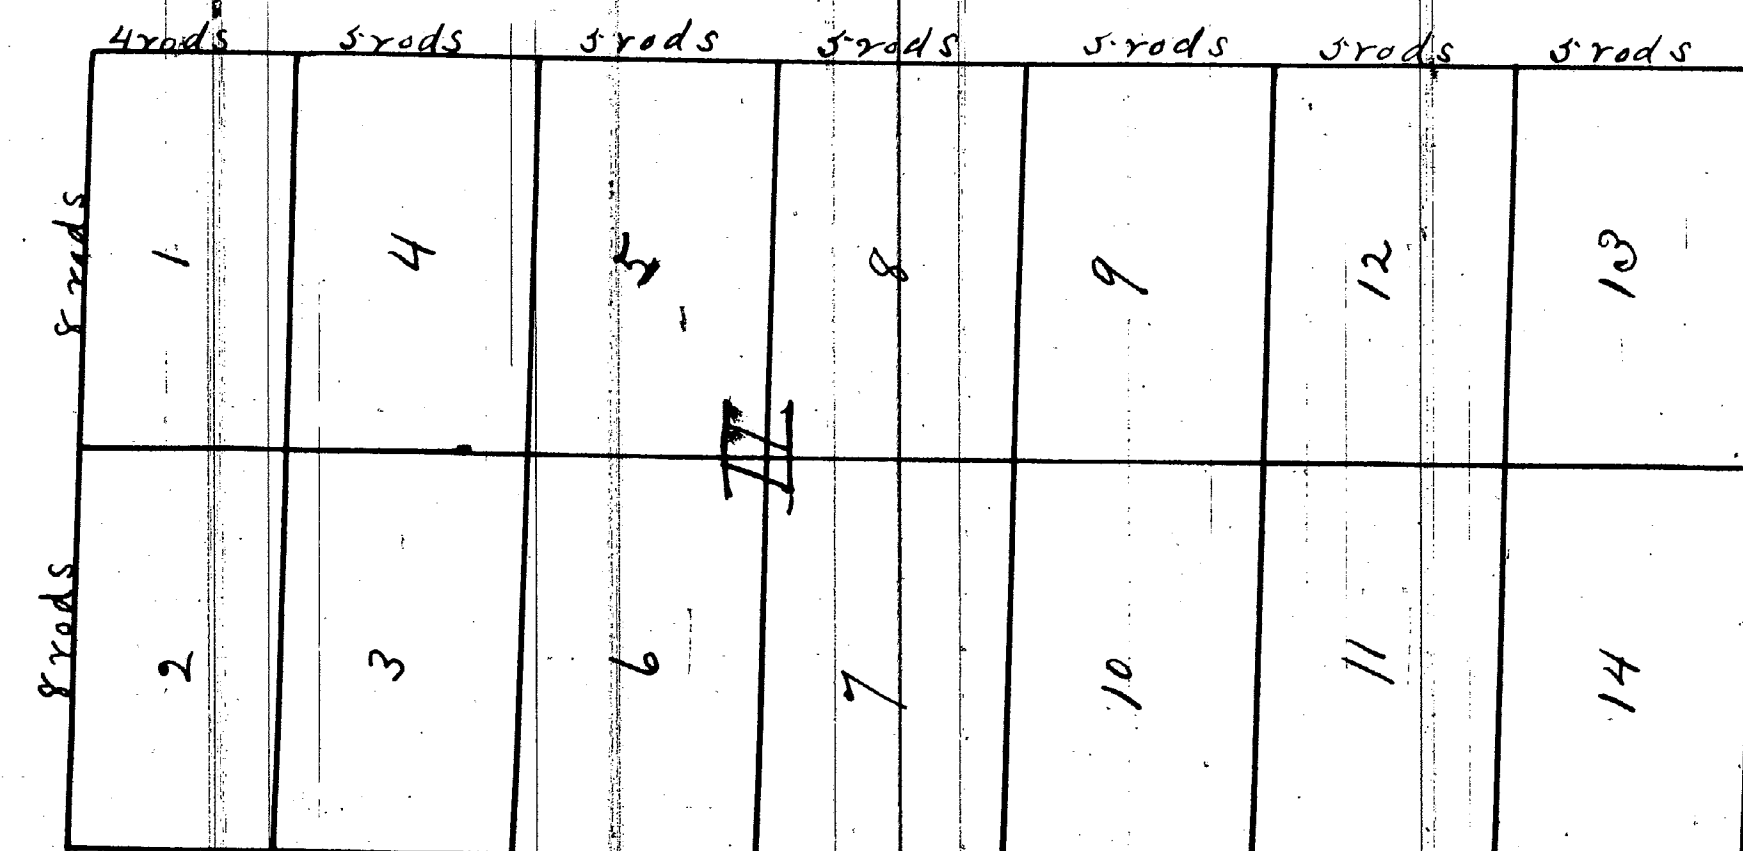

Trend Street 60 feet wide

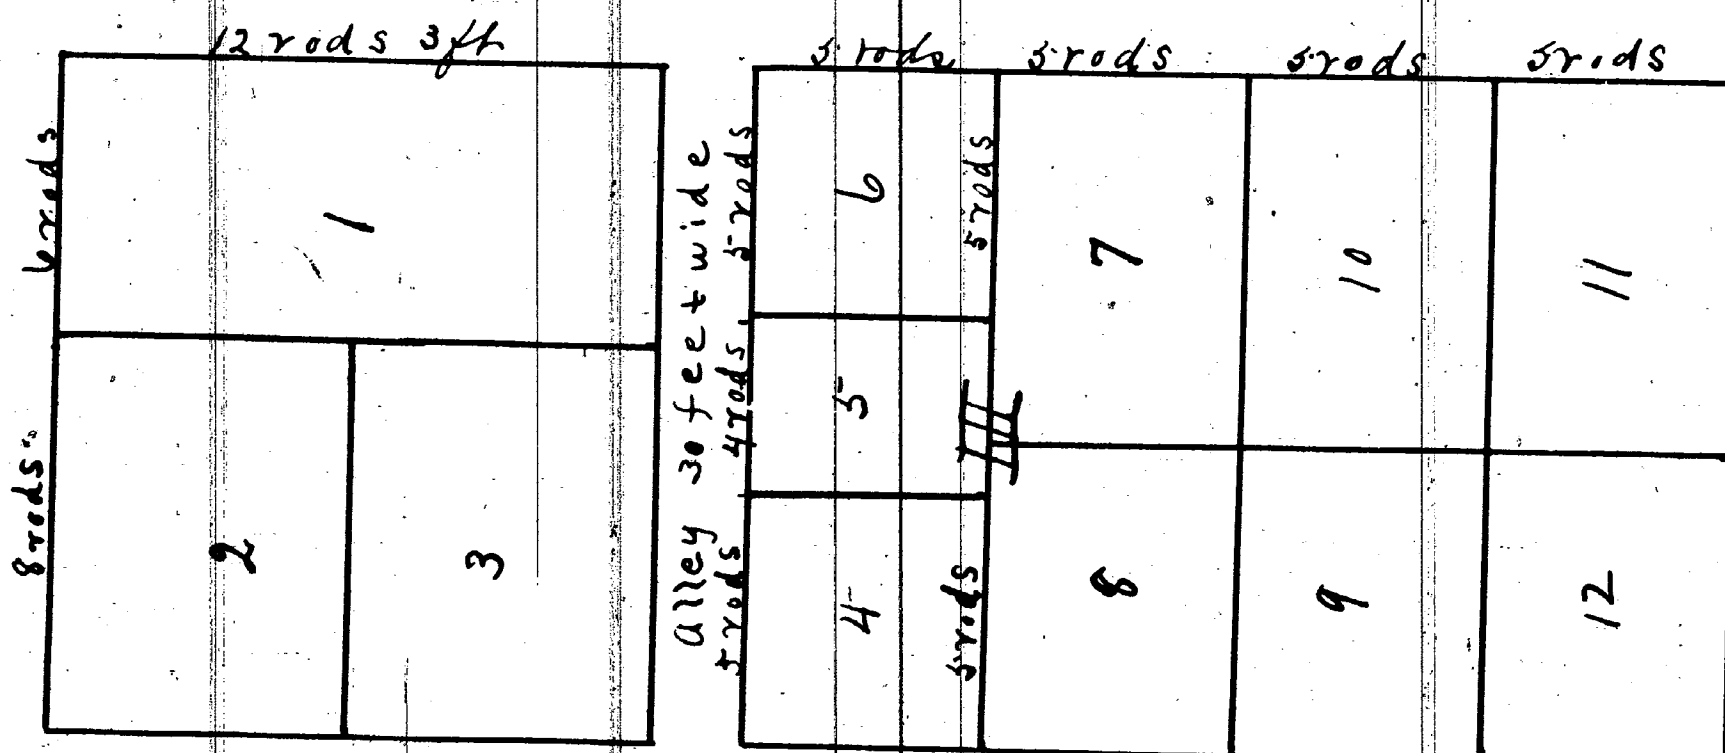

Street 60 feet wide

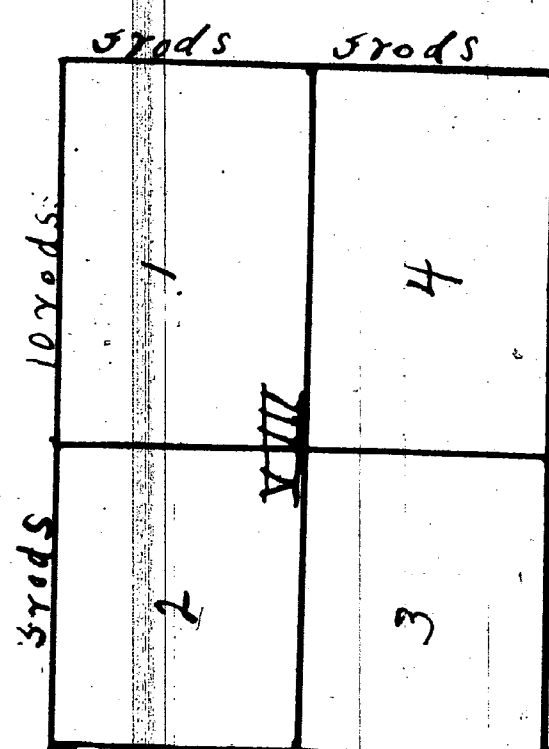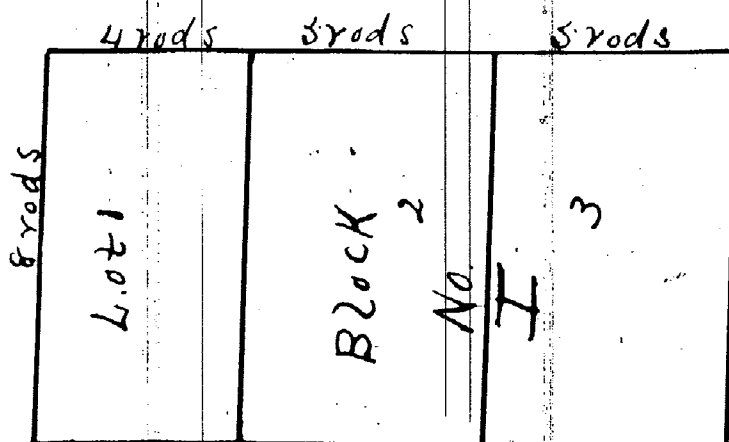

Pine Street 60 feet wide

Village of
Mayville
PART II

Plat of the Village of
Mayville }

Received for Record May 3rd 1868 at 8 o'clock A. M.

The Village of Mayville is situated on Section Twenty five and Thirty six in the Township of Fremont (T11 N. 9 E) and the County of Tuscola and State of Michigan Blocks Numbered from I to VIII on both sides of the quarter line of Section Thirty six and on or near the North line of said Section and are numbered in like manner as Sections in a Township. Blocks Numbered III & IV are on the south East quarter of the South West quarter of Section Twenty five. Main Street is a part of the Post Huron State Road so called and is on Section line between Section Twenty five and Thirty six aforesaid and with Fulton Street on the North and South quarter lines of said Sections is four rods wide. All other streets within the limits of said Village are sixty feet wide and all alleys thirty feet wide. The lots in each of said Blocks are numbered so nearly as may be like Sections of Townships. The courses of the lines in said Village are about North two degrees and thirty minutes west & South two degrees and thirty minutes east and at right angles with the same by the Magnetical Meridian. Variation of Magnetical Meridian from the true North two degrees twenty minutes East. More particular reference is had to the recorded plat of said Village in the Register's office of said County of Tuscola.

State of Michigan) I hereby certify that I have made a true survey of and laid out the Village
County of Tuscola) of Mayville and that the above is a true description thereof.


C. B. Mills, Surveyor

We William Turner and Catherine Turner, Leonard Fox and Eliza Fox do hereby adopt the foregoing Plat and do also hereby dedicate the lands laid out in Streets, alleys, Highways and public grounds to the public for their improvement use and benefit according to law and we do also hereby authorize the Register of Deeds for Tuscola County to enter and record the same.

In witness whereof we have hereunto set our hands and seals at Fremont this thirty first day of March in the year of our Lord one thousand eight hundred and sixty eight

In presence of
C. B. Mills
Ann M. Mills }

William Turner
Catherine Turner
Leonard Fox
Eliza Fox

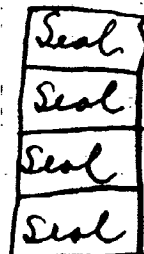

State of Michigan) On this thirty first day of March A.D. 1868 before me a Judge of the
County of Tuscola) Probate Court in and for said County of Tuscola personally came the the above named William Turner, Catherine Turner, Leonard Fox and Eliza Fox known to me to be the persons described in and who executed the foregoing instrument and acknowledged the same to be their free act and deed and the said Catherine Turner wife of the said William Turner and Eliza Fox wife of the said Leonard Fox being by me examined separate and apart from their said husbands acknowledged they executed the same without fear or compulsion from their said husbands or any other person.

C. B. Mills
Judge of Probate.

I hereby certify that this plat is a correct copy of the plat now on record in the Register of Deeds office being made under the supervision of the Auditor General by tracing the plat on record and affixing thereto a copy of the dedication and certificate

Dated this 28th day of Sept 1911.

Colon Robinson
Clerk Aud. Gen. Dept.