


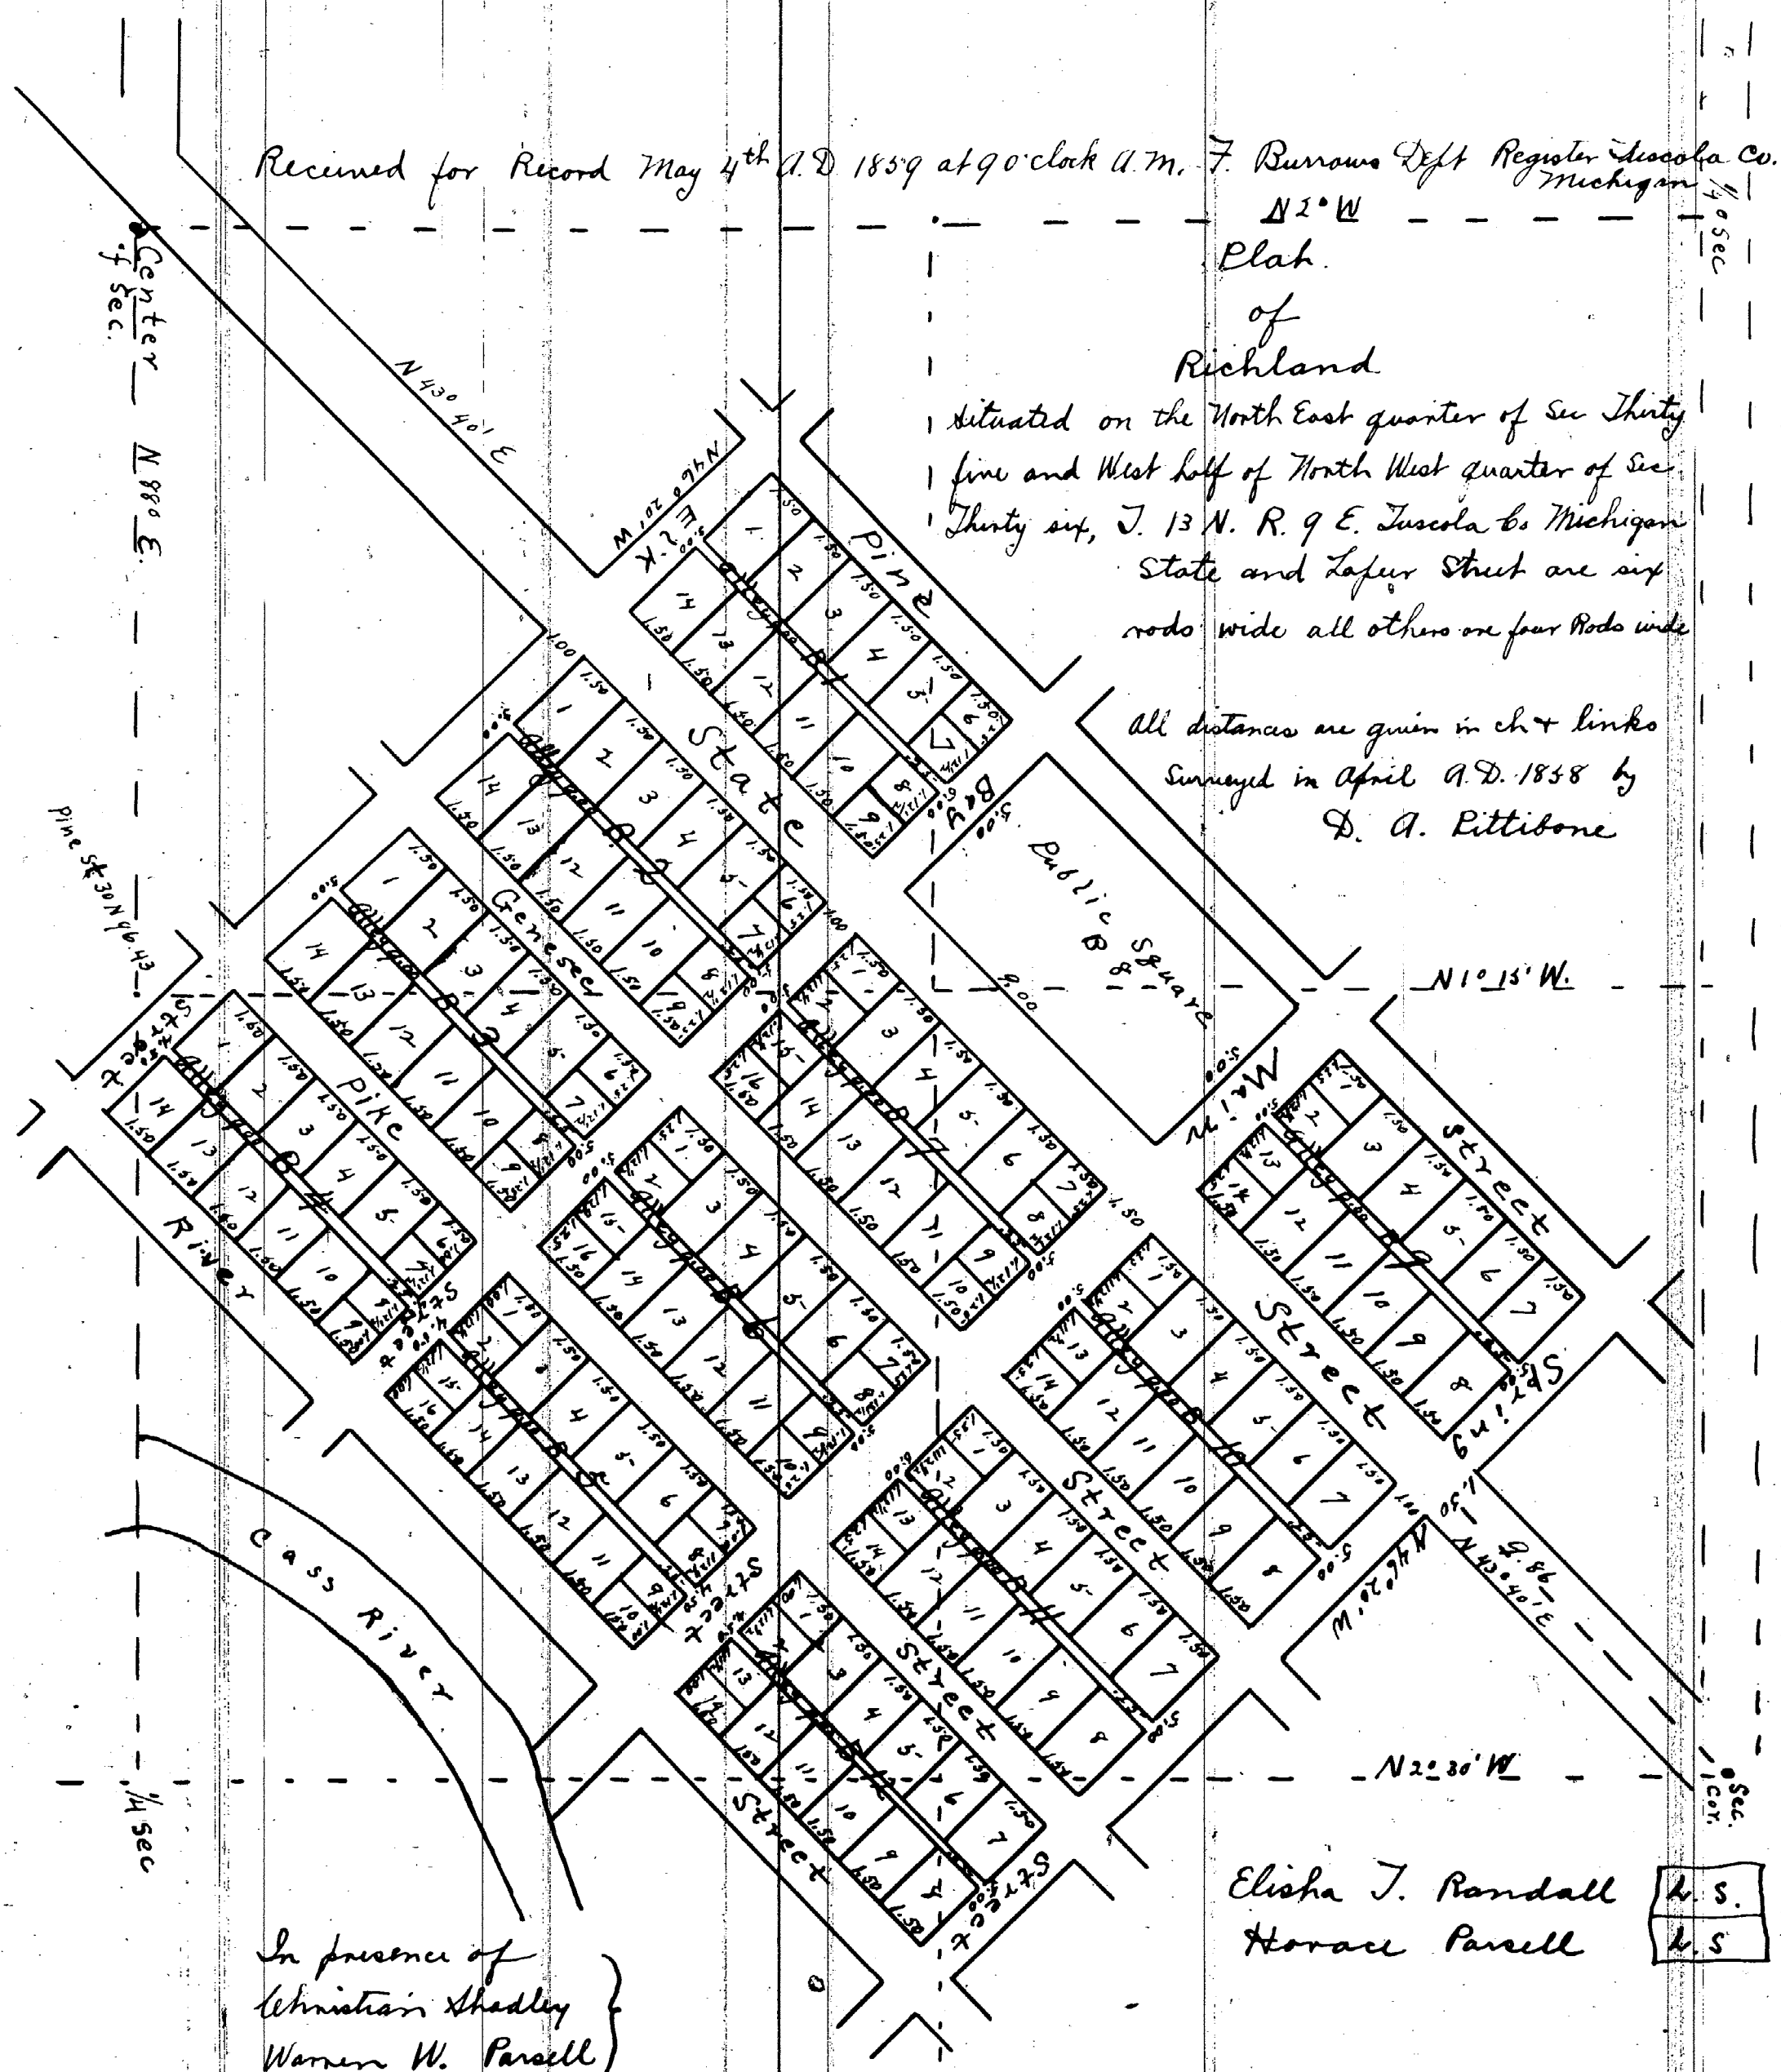

State of Michigan }
County of Tuscola } ss

Be it remembered that on the 13th day of September one thousand eight hundred and fifty eight before me John Burrows a Justice of the peace for said County personally came Elisha J. Randall and Horace Parcell both of the Township of Almer in the County of Tuscola and State of Michigan Proprietors of the Town plat called Richland lying in the Township of Almer town 13 North of Range 9 East known to be the persons who executed the foregoing instrument and acknowledged the same to be their free act and deed and that the above named Town plat to be a true map and survey made by D. A. Pettibone in April 1858.

John Burrows Justice of the Peace

Shenby certify that this plat is a correct copy of the plat now on record in the Register of Deeds office being made under the supervision of the Auditor General by tracing the plat on record and affixing thereto a copy of the dedication and certificate.

Dated this 2nd day, Oct. 1912.

John Robinson
Clerk Aud. Gen. Dept.