


Murdo Matheson } Received for Record May 18th 1868 at 8 o'clock A.M.
 Addition To }
 Village of Tuscola } J. R. Jamison, Register

State of Michigan } on this eleventh day of May A.D. 1868 before me a Justice of the Peace in and
 County of Tuscola } ss for said County personally came Murdo Matheson and Mary Matheson
 his wife and acknowledged the within instrument to be their free act and deed for the purposes
 therein set forth.

D. L. Shafter, Justice of the Peace.

Beginning at the North East corner of Mr. Donaldson's lot & thence running Easterly
 on the quarter Section line of Section Twenty eight of Town Eleven North of Range Seven East
 North Eighty eight degrees thirty seven minutes East eleven chains thirty two links (11.32)
 Thence South Seven degrees thirty six minutes West ($57^{\circ}36'W$) eight chains twelve links (8.12)
 Thence North Eighty two degrees thirty five minutes West ($71^{\circ}22'35''W$) ten chains fifty two links (10.52)
 Thence North one degree thirty five ($1^{\circ}35'$) minutes West six chains thirty six links (6.36)
 to the place of Beginning and containing seven acres and eighty six hundredths.

1. $71^{\circ}35' E$ The $\frac{1}{4}$ Sec line of Sec 28 Town 11 North Range 7 East 11.32 chains
 Murdo Matheson L.S.
 Mary Matheson L.S.

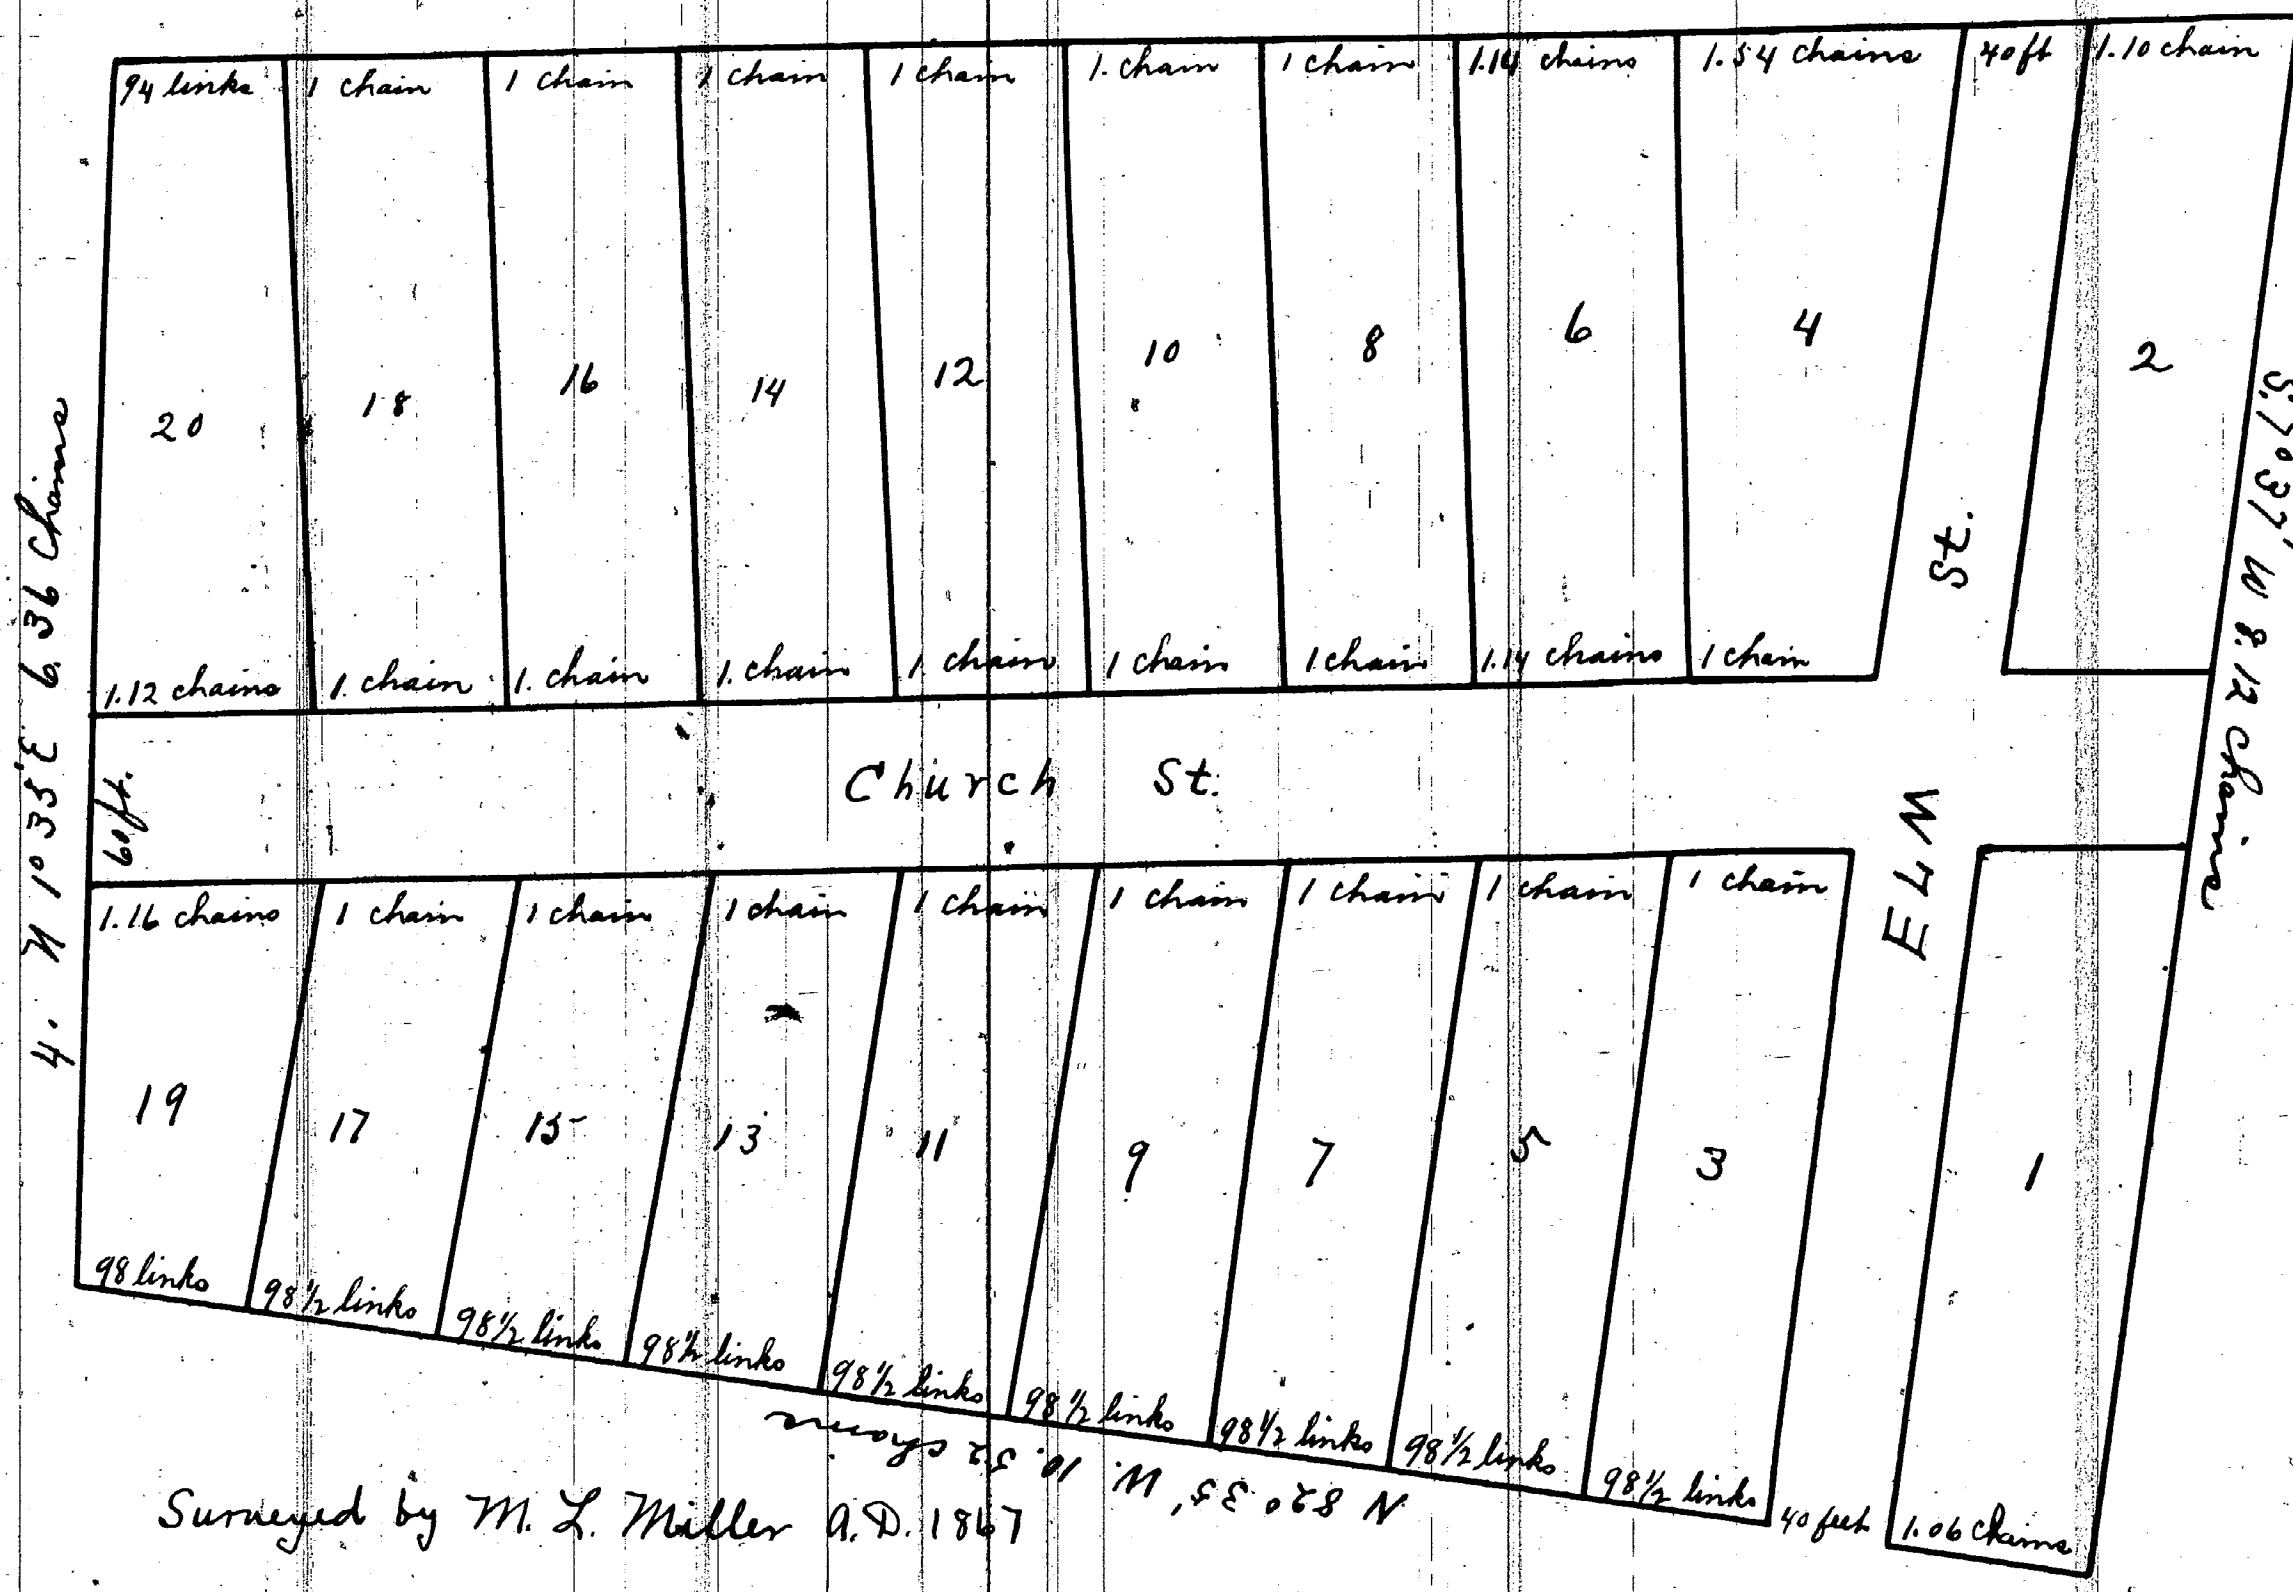

State of Michigan }
 County of Tuscola } ss

On this Eleventh day of May A.D. 1868, before me a Justice of the Peace in and for said County personally came Murdo Matheson and Mary Matheson his wife and acknowledged the within instrument to be their free act and deed for the purposes therein set forth.

In presence of }
 John A. McPherson }
 D. G. Shafter }

D. G. Shafter
 Justice of the Peace

I hereby certify that this plat is a correct copy of the plat now on record in the Register of Deeds office being made under the supervision of the Auditor General by tracing the plat on record and affixing thereto a copy of the dedication and certificate.

Dated this 29th day of Sept 1911
 Solon Robinson