

Received for Record Sept 4th 1854 at 3 o'clock P.M.

Wm Johnson, Register.

Plat of the Village of Vassar in the County of Tuscola and State of Michigan situated on the West fractional part of the North West fractional part and the West fractional part of the South West fractional part of Section Number seven in Town Eleven North of Range Eight East and the East half of the South East fractional quarter of Section Number twelve in Town Eleven North of Range Seven East as surveyed by D. A. Pettibone Surveyor in December 1852 on a scale of Fourteen Rods to an inch all distances given in chains and links. Adopted by the Proprietors this 21st day of August A.D. 1854

In presence of
Jno. S. Van Alstyne
Fred F. Stewart

William H. Carpenter
Thomas M. Lockwood
Townsend North


State of Michigan
Wayne County

On this Twenty-first day of August A.D. 1854 before me a Notary Public in and for said County personally came William Carpenter Thomas Lockwood & Townsend North known to me to be the persons who executed the foregoing designation of a Plat of the Village of Vassar and acknowledged that they executed the same freely.

Jos. S. Van Alstyne
Notary Public
Wayne Co., Mich.

Plat of the Village of Vassar

Tuscola Co. Michigan
situated on Section 7 & 12
Town Eleven North R. 7 & 8 East
Scale of 5 ch. or 20 Rods to the inch
All distances given in ch & links
Surveyed by D. A. Pettibone Dec A.D. 1852.

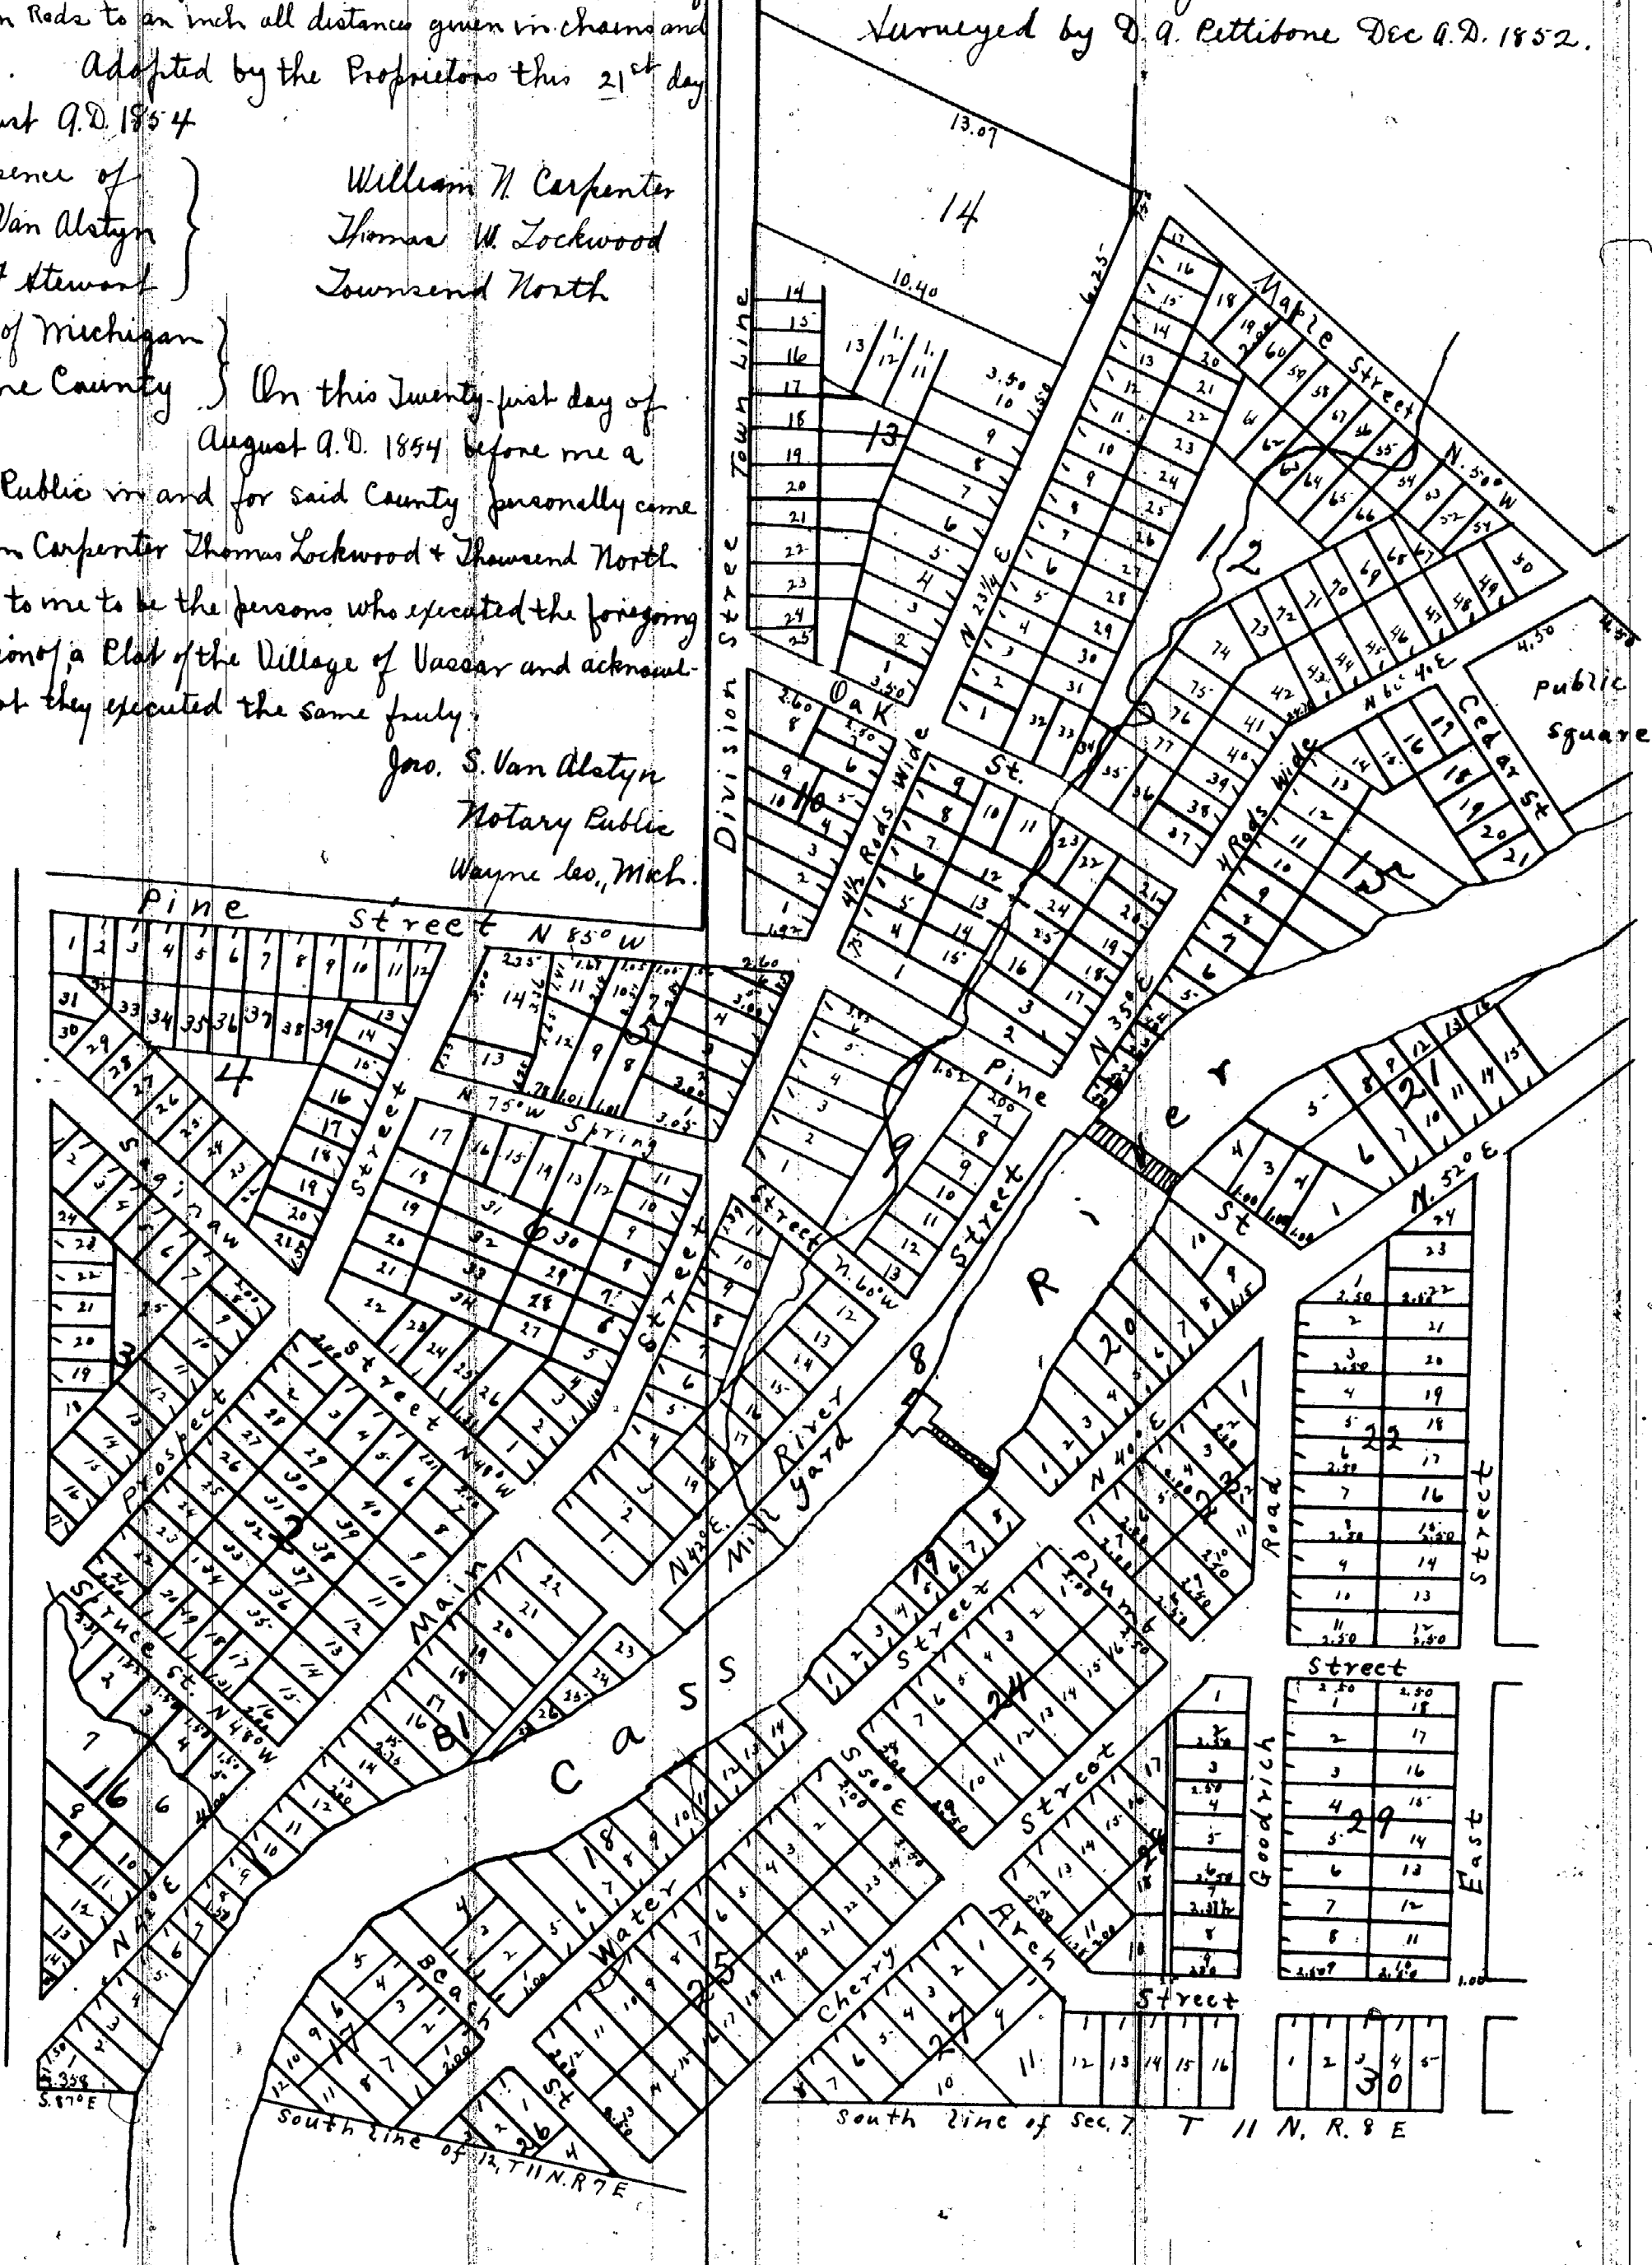

Whereby certify that this Plat is a correct copy of the plat now on record in the Register of Deeds office being made under the supervision of the Auditor General by tracing the plat on record and affixing thereto a copy of the dedication and certificate.

Dated this 2nd day of Oct 1911

Holm Robinson

Clerk Aud. Gen. Dept.

PLAT - VILLAGE OF UNIONVILLE

V
C C J 4 page 481
C C Dec 20-1889

In the matter of the opening
Phelps Street in the village of
Unionville

Description of Property:

A piece of land commencing 18 rods south and 2 rods west of the N E corner
of section 1 Thence W 18 rods, S 2 rods, "W20 rods, Thence S 2 rods, E 20
rods, N 4 rods, to place of beginning.
A piece of land commencing 18 rods, S 39 rods, W of N E corner section
1 Thence S 2 rods, W 10 rods- N 2 rods- E 10 rods to place of beginning.

Watson Beach
Circuit Judge

Curts & Taylor
Plat Examiners

Vol. 62- Page-4243

PLAT - VILLAGE OF VASSAR

C C J Liber 1 Page 151
C C Feb 27-1867


In the matter of the application
of T North to change the plat of the village of Vassar and to
correct the record thereof.

ORDERED: By the Court that the village Plat of Vassar, in this county
be and the same is hereby changed and the record thereof, corrected as
follows to wit:- By vacation, Elm Street and the record of said Plat,
corrected and made to agree with its original by changing the no of the
following lots in Block 4 as follows to wit:-
31 to 32-32 to 33 33 to 34- 34 to 35- 35 to 36- 36 to 37-37 to 38- 38 to 39-
and that said record is further corrected by drawing a straight line
from the line dividing lots no 3 and 15, in Block 11 across said Block 11
in the direction of and corresponding with boundary line between Lots No 34,
and 35, in Block No 12, said line so drawn forming the western boundary
of Lots No 16-25-24-23 of said Block No 11.

Josiah Turner
Circuit Judge

Curts & Taylor
Plat Examiners

Vol. 150- Page-12505

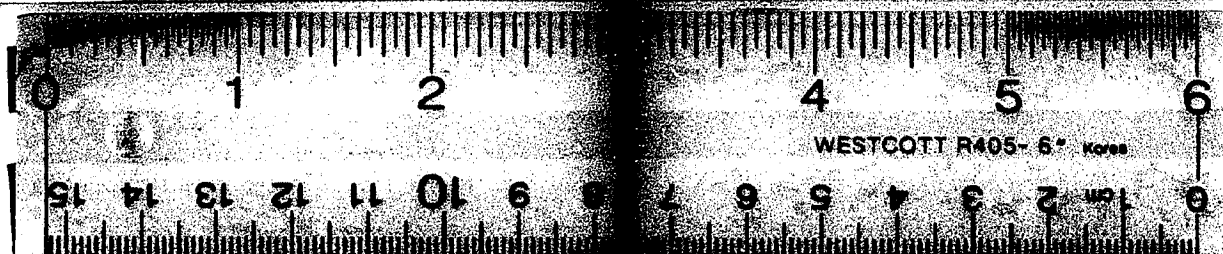

16 X