

DETROIT, WAYNE Co.MICH.

THEODORE ST N64.E 50FT WD

[illegible]

MORAN ST N26°W. 50FT WD

WARREN AVE N64°E. 60FT WD

0 30 60 120 180

SCALE, INCH = 60 FEET

[illegible]

The Streets on the annexed plat conform to the general plan of the City.

City Engineer

Approved July 2 " 1901

Wm. W. Mumford

[illegible]

Examined and approved
November 30, 1901
John S. Proctor is
Deputy Auditor General
CITY TREASURER'S OFFICE.

Detroit, Mich. JAN 2-1962

I hereby certify that nothing to the records of this office of General City Taxes and Special Assessments against above described property are paid to date including

Yrs D. Thompson

Study the names }
Credibility of the names }

[illegible]

State Michigan } ss.
County of _____

(cont'dg. Page 3)
 The somewhat steeply rising (Bridgeway) & rising from among or beside another
 that we have in our company & which we have with the original last of the stone tower
 the building seems of about 1879 or 1880. The same and the modern. I think they are 1879 or 1880 as
 that it is one of the original and of the original of land & original of the
 1879 or 1880. I think they are 1879 or 1880.

State of Michigan } ss
County of Macquarrie,

[illegible]


RECEIVED AND FILED:

APR 11 1903

March 11th - 1888

10119

MARY DOLAN'S
WARREN AVE SUBDIVISION
OF PART OF
OUTLOT 29 M. MORAN FARM
AND ALLEY VACATED
DETROIT, WAYNE CO. MICH.

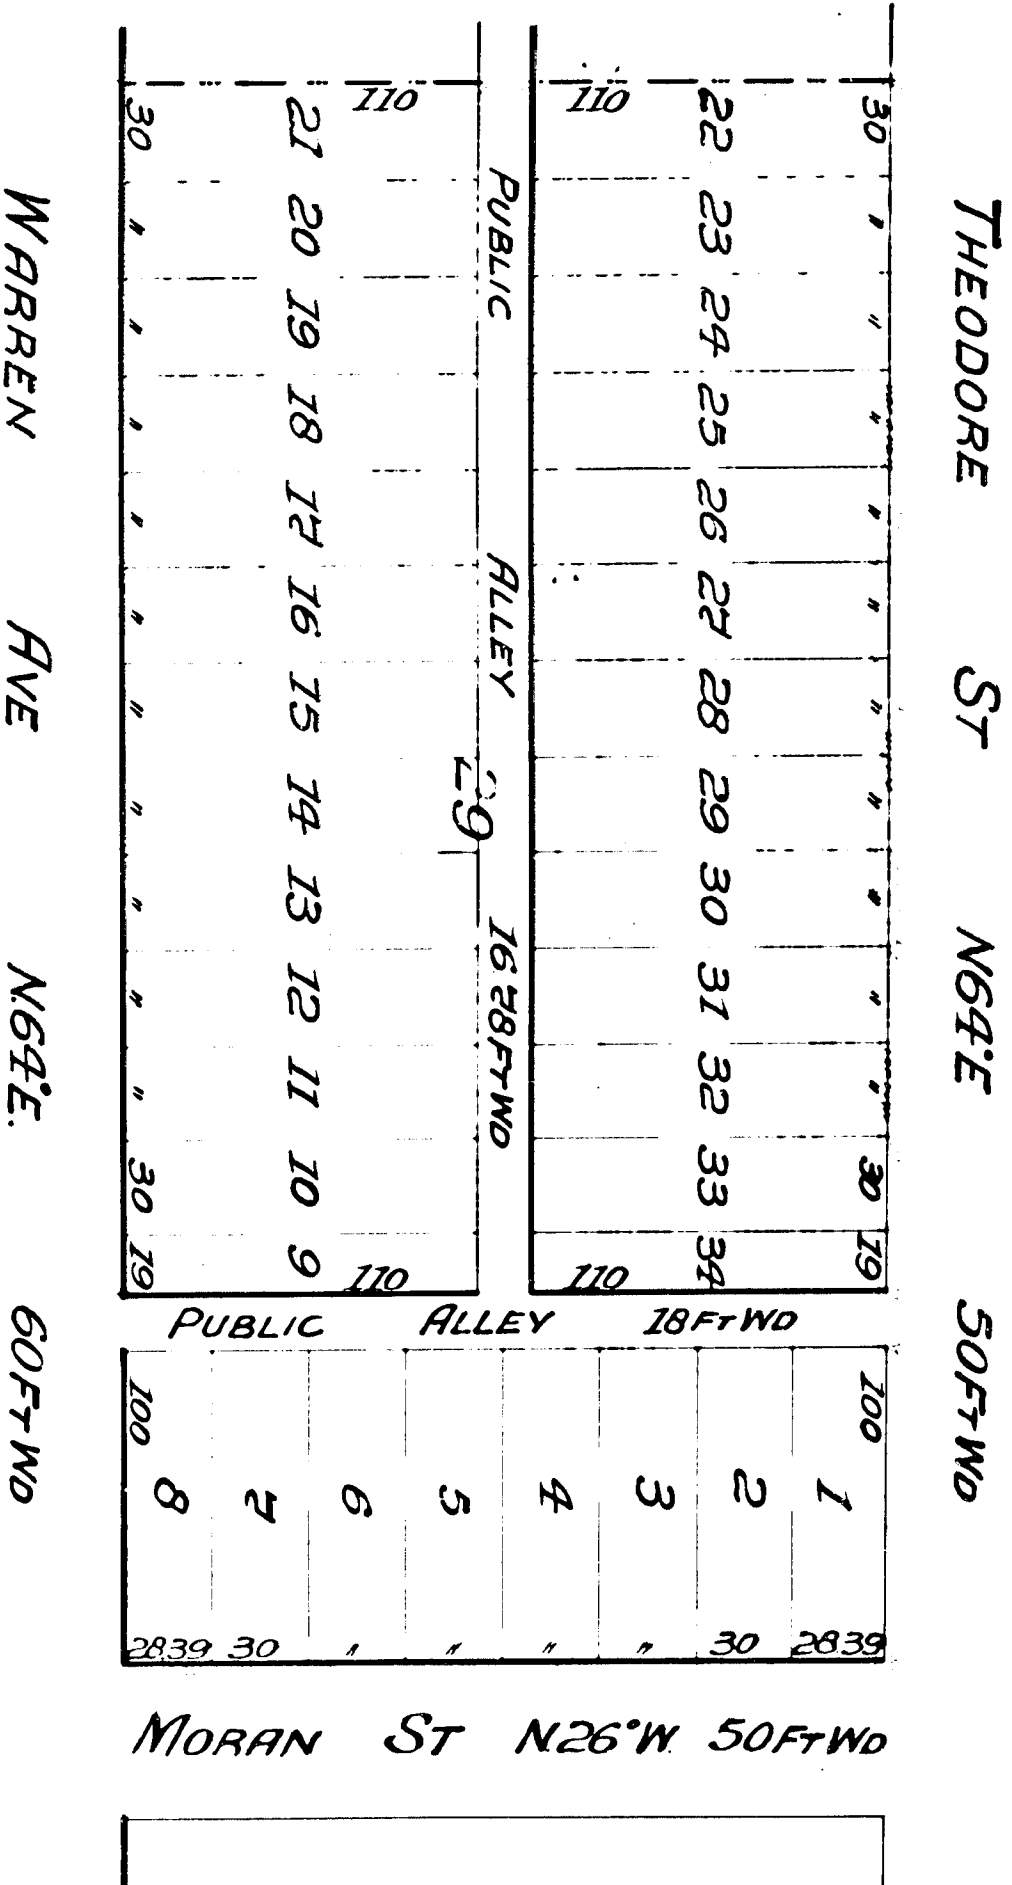

The Streets on the annexed plat conform to the general plan of the City.

City Engineer

Approved: *[Signature]*
City Engineer

Examined and approved
Mayor
City Treasurer
City Engineer

Examined and approved
Mayor
City Treasurer
City Engineer

...the streets on the annexed plat conform to the general plan of the City...

...the streets on the annexed plat conform to the general plan of the City...