


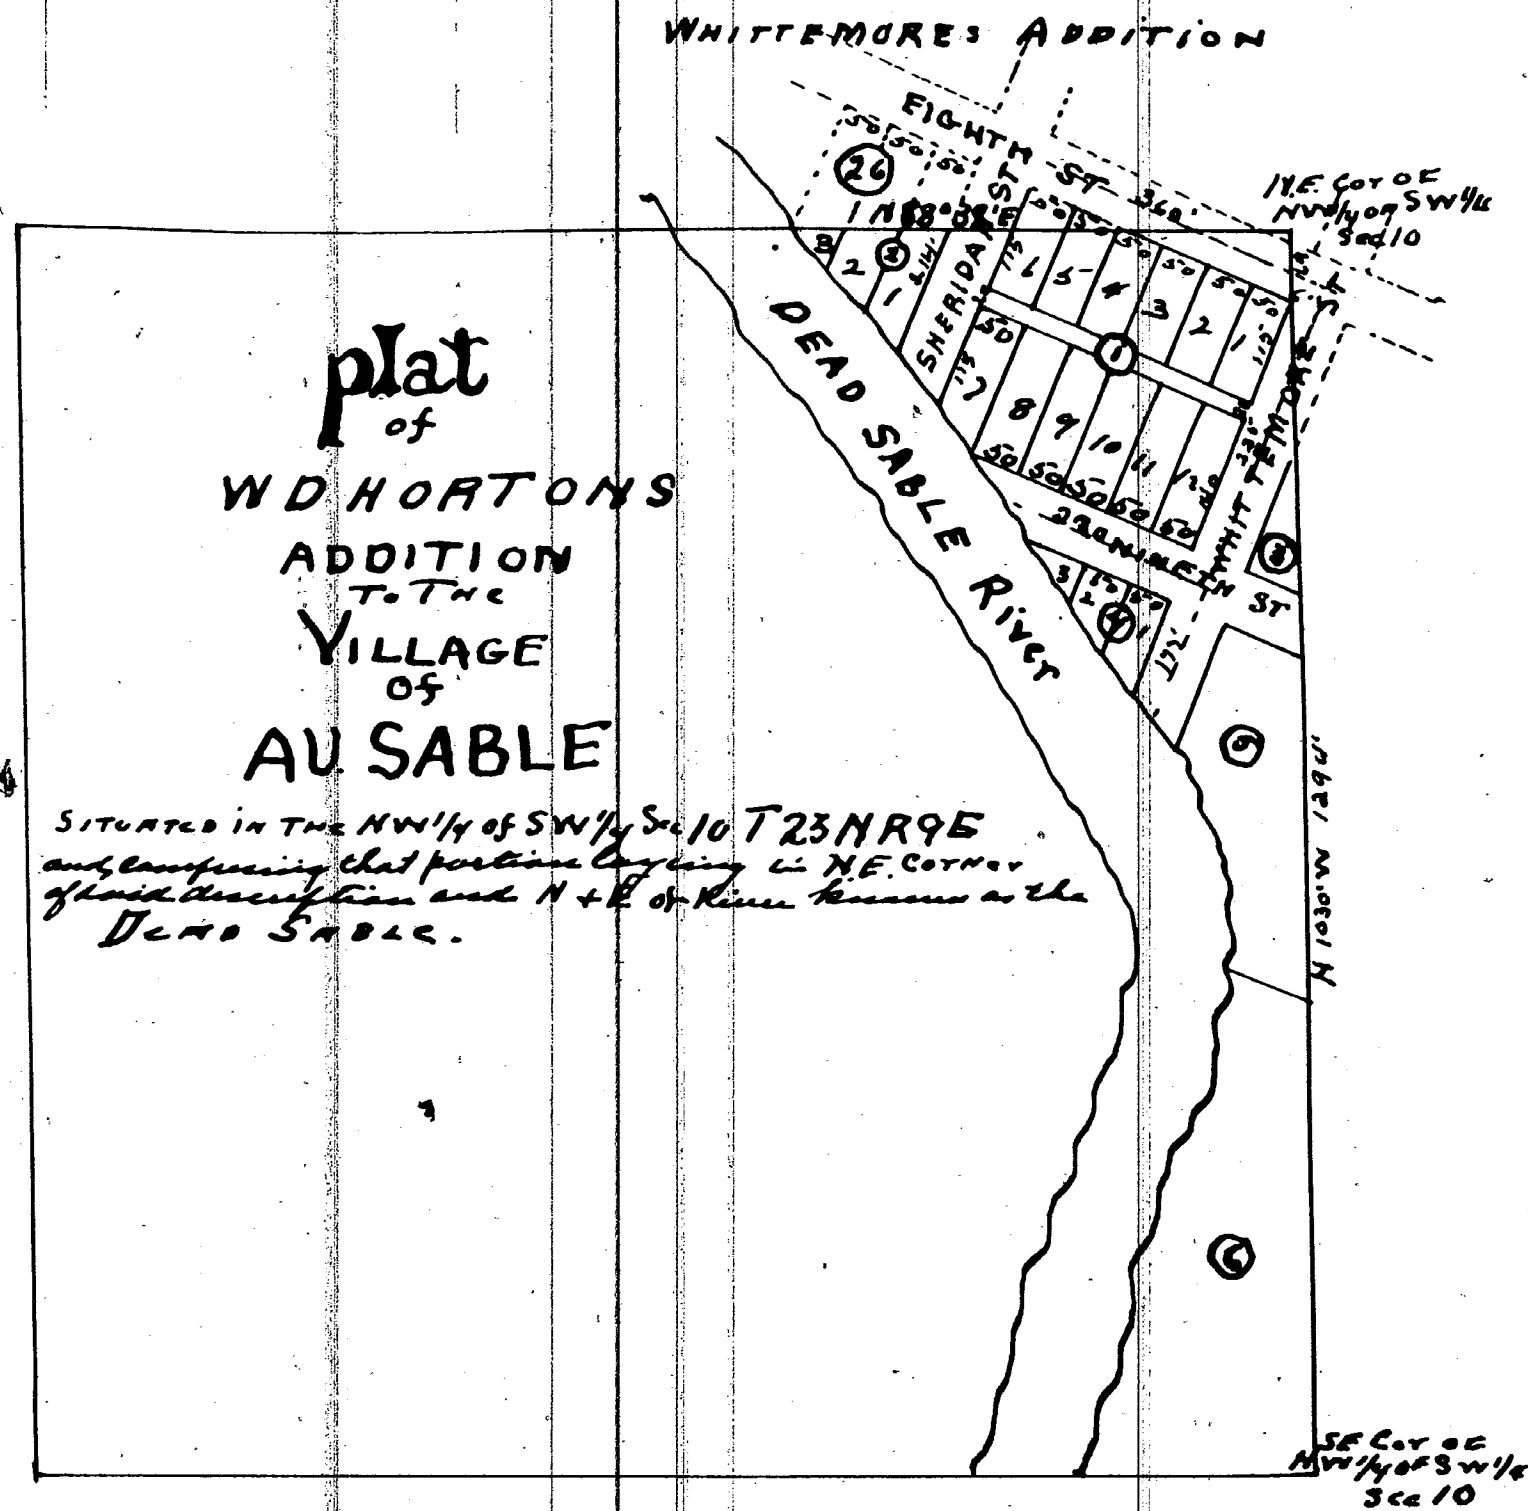

I know all men by their names, that C. William D. Horton is the proprietor of the land laid out as plotted on the annexed map, and the being recorded as W. D. Horton's addition to the Village of Au Sable. In witness whereof I have hereunto set my hand and seal this 30th day of Aug. A.D. 1870.

My hand and seal in presence of
 O. O. Whittemore
 D. S. Cooper.

W. D. Horton (s)

State of Michigan }
 County of Oakes } On this 19th day of Sept. A.D. 1870 before me the subscriber a Notary Public in and for said County, personally appeared William D. Horton, to my known to be the individual described in and who executed the foregoing instrument and acknowledged the execution of the same to be his free act and deed, and that the use and purpose therein expressed. W. D. Horton Notary Public
 Oakes Co. Mich.

I hereby certify that I surveyed the above described land, for W. D. Horton and that the plat made from the notes and returns taken and I further certify the same to be correct according to my best knowledge and belief. Henry & Rathwell Surveyors

Subscribed and sworn to this 23rd day of Aug. 1870 before me.

State of Michigan }
 County of Oakes } On this 23rd day of Aug. A.D. 1870 personally appeared H. Rathwell, known to me to be the surveyor, who signed and executed the foregoing instrument and acknowledged the same to be his free act and deed, for the use and purpose therein expressed.

W. A. Clifford
 Notary Public Oakes Co. Mich.

Registered Office }
 Oakes County } Received for record. Sept 19. 1870 at 4 o'clock P.M.
 J. O. Whittemore, Register

I hereby certify that this Plat is a correct copy of the Plat now on record in the Register of Deeds Office, being made under the supervision of the Auditor General by tracing the plat on record and affixing thereto a carefully compared copy of the dedication and instructions. Dated the 1st day of Sept 1911

Ray C. Warner.
 Clerk, and then Sept.