


# Leonard Fox's Second Addition To the Village of Mayville

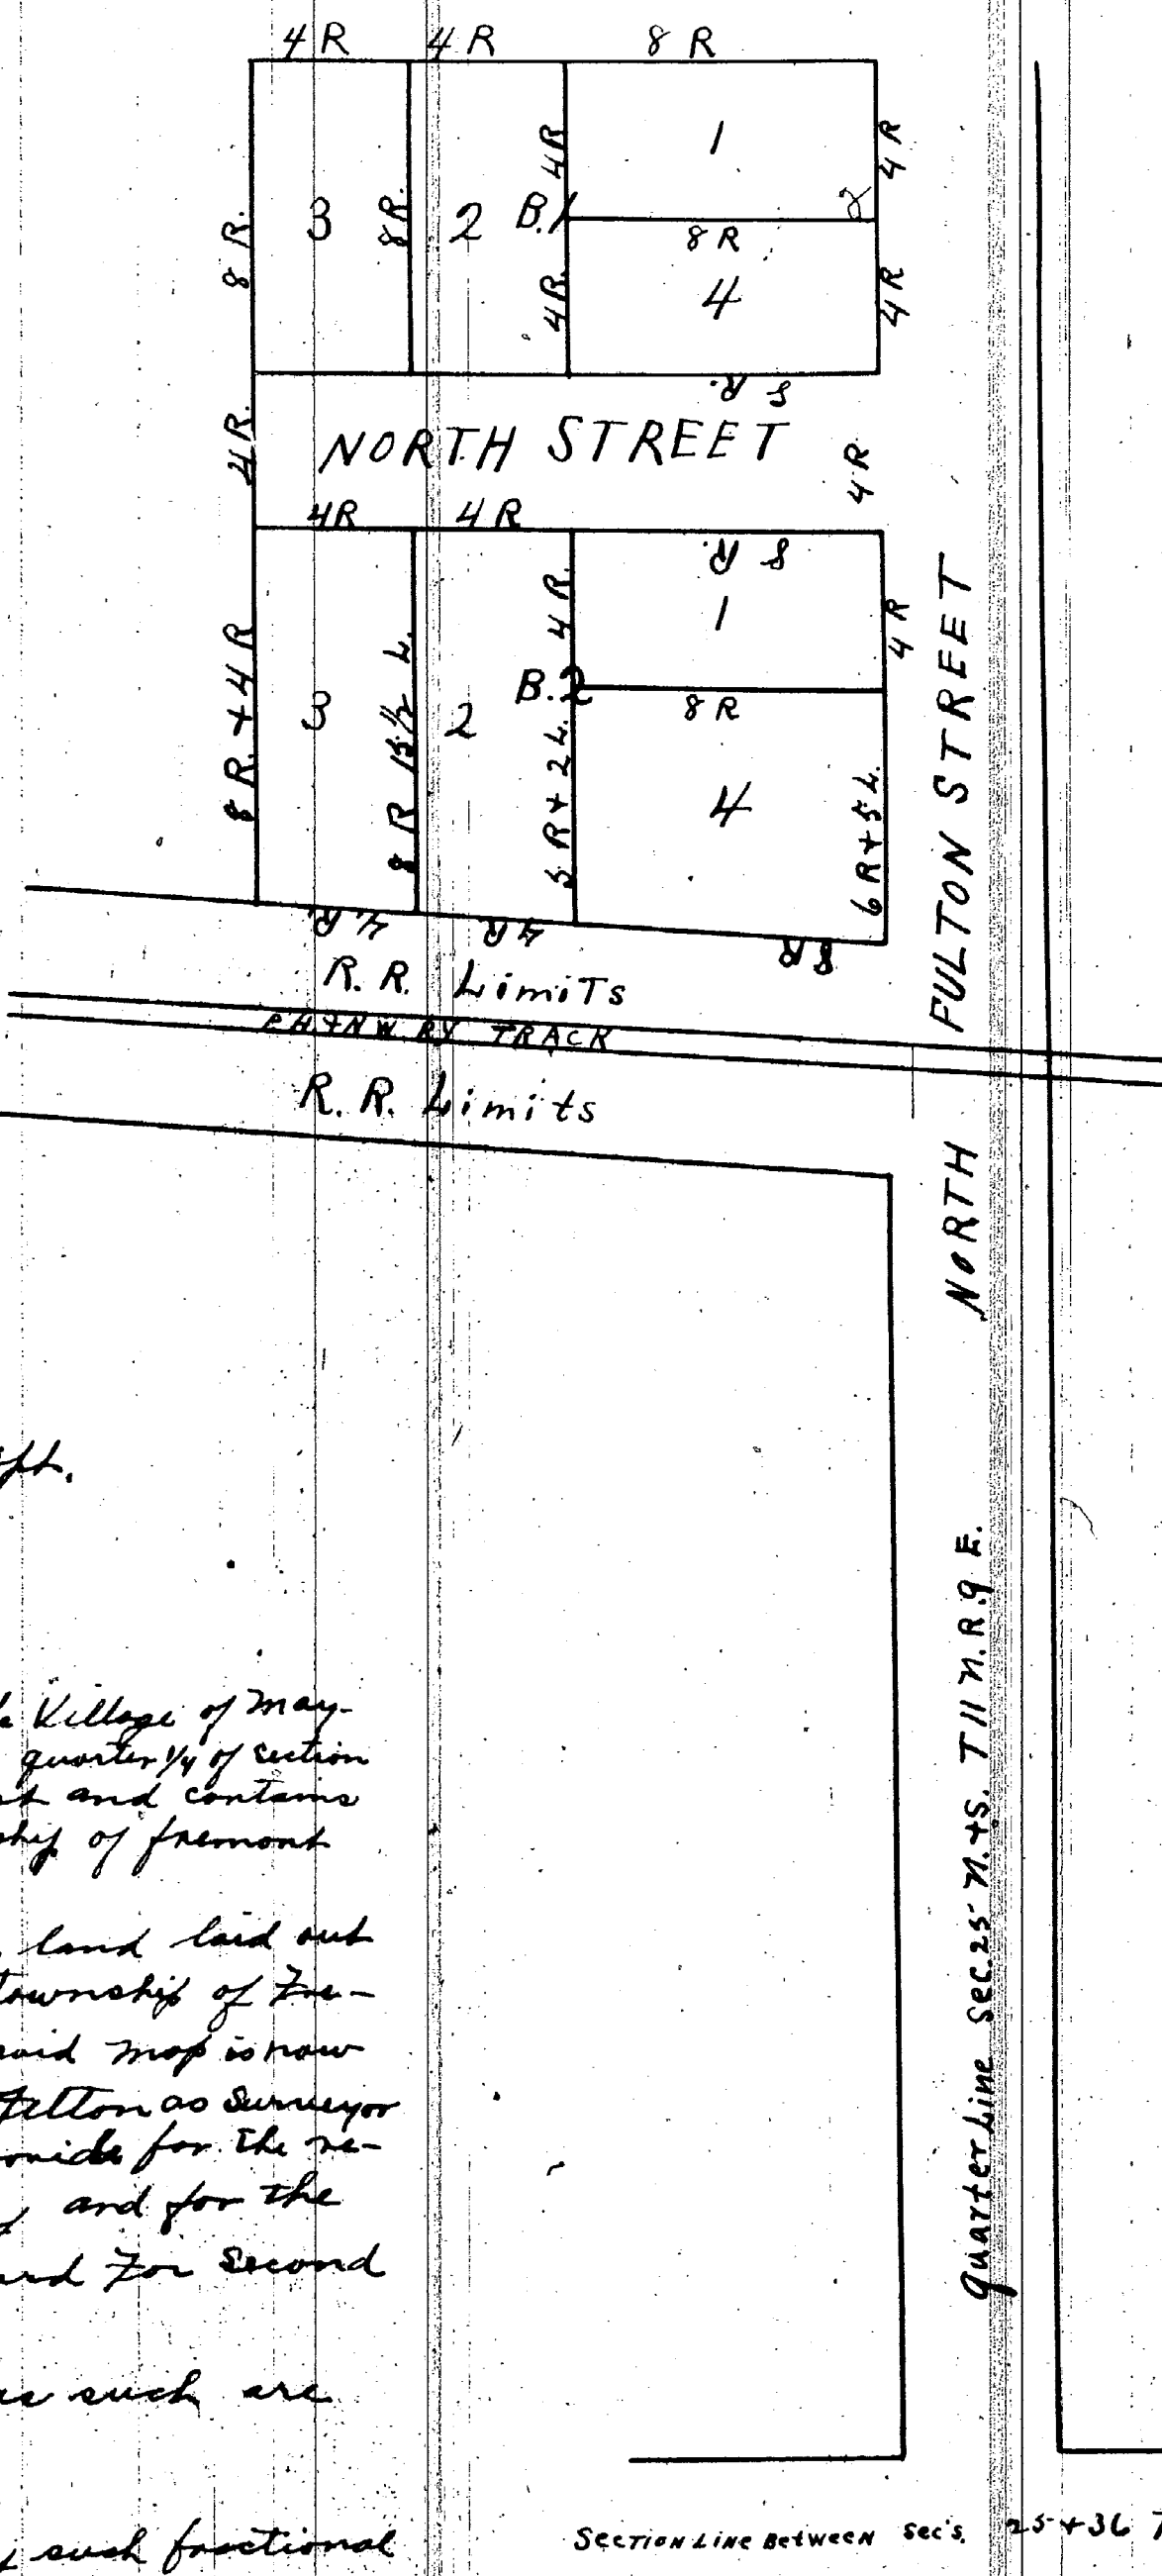

I hereby certify that this plat is a correct copy of the plat now on record in the Register of Deeds office being made under the supervision of the Auditor General by tracing the plat on record and affixing thereto a copy of the dedication and certification.

Dated this 25<sup>th</sup> day of Sept 1911.

Colson Robinson  
Clerk Aud. Gen. Dept.

The land contained in Leonard Fox's second addition to the Village of Mayville is situated on the South East quarter of the South West quarter of section twenty-five 25 in Township Eleven North of Range Nine East and contains two 2 blocks and eight (8) lots of land all in the Township of Fremont Tuscara County and State of Michigan.

Know all men by these presents that the land laid out and hereon mapped is owned by Leonard Fox of the Township of Fremont Tuscara County and State of Michigan. That said map is now executed by Leonard Fox as proprietor and L. B. Felton as Surveyor in accordance with the provisions of an act to provide for the recording of town plats and acts amendatory thereof and for the purpose of being recorded as the plat of Leonard Fox Second Addition to the Village of Mayville.

All streets named and designated as such are hereby dedicated for the purpose therein named.

All lots are four by Eight rods except such fractional lots as hereon appear which show the measurement thereon in rods and links.

Witness our hands and Seals this 16<sup>th</sup> day of October 1884.

Signed and sealed in presence of  
A. B. Markham  
M. C. Markham

Leonard Fox L.S.  
proprietor  
L. B. Felton L.S.  
Surveyor

State of Michigan } ss  
Tuscara County

On this 4<sup>th</sup> day of April 1885 before me a Notary public in & for said County personally came Leonard Fox as proprietor and L. B. Felton as Surveyor personally known to me to be the same persons described above and who executed the above instrument and acknowledged the same to be their free act and deed.

A. B. Markham  
Notary Public

State of Michigan } ss  
County of Tuscara

Received for record this 19<sup>th</sup> day of Sept.  
A. D. 1885 at 3 o'clock P.M. and recorded  
in Liber 1 Page 59.  
C. G. Jaffan  
Register

State of Michigan } ss  
Tuscara County

We the undersigned Register of Deeds for the County of Tuscara and the surveyor who made said map do hereby certify that we have carefully compared the above with the original map or plat and that the same is a true copy of said map or plat of the whole thereof as now appears of record in the office of the Register of Deeds for said County.

C. G. Jaffan  
Register  
L. B. Felton  
Surveyor