

# Village

## RICHVILLE

### Dedication

Know all Men by these Presents that we John M. Gelander, Maria Gelander his wife John George Klein and Wilhelmina Klein his wife have caused the land embraced in the annexed plat to be surveyed, laid out and plattd to be known as the Village of Richville and that the streets as shown on said plat are hereby dedicated to the use of the public.

Signed and sealed in presence of  
J. R. Foster  
J. George Gelander  
Maria Gelander.  
John George Klein.  
Wilhelmina Klein.

State of Michigan } ss On this last day of December 1892, before  
County of Tuscola } me a Notary Public in and for said county, personally came

the above named John M. Gelander and Maria Gelander his wife  
and John George Klein and Wilhelmina Klein his wife  
known to me to be the persons who executed the above  
dedication and acknowledged the same to be their  
free act and deed.


John E. Young,  
Notary Public in and for said county.

Description of Land Plattd

The land embraced in the annexed plat of the  
Village of Richville is described as follows:  
Commencing at a point 26 rods and 11 feet east  
of Section corner 29, 30, 31 and 32, Town 12 N. R. 7 East  
running north 38 rods, thence east 10 rods and 1 foot  
thence north 7 rods to the center of Oliver Sawyer  
and Oscar State Road thence south 59° east  
34 rods and 4 feet thence south 17° west 28 rods and  
10 feet thence west on Section line 31 rods and  
3 feet to place of beginning, being part of S.W. 1/4 Sec. 2  
of Township 12 N. Range 7 E. Meridian 1836.

I hereby certify that the plat herein deline-  
ated is a correct one and that permanent monuments  
consisting of iron stakes have been planted at  
points shown on the above shown at all angles in  
the boundaries of the land plattd and at all  
intersections of streets.

W. W. Leonard  
Surveyor.

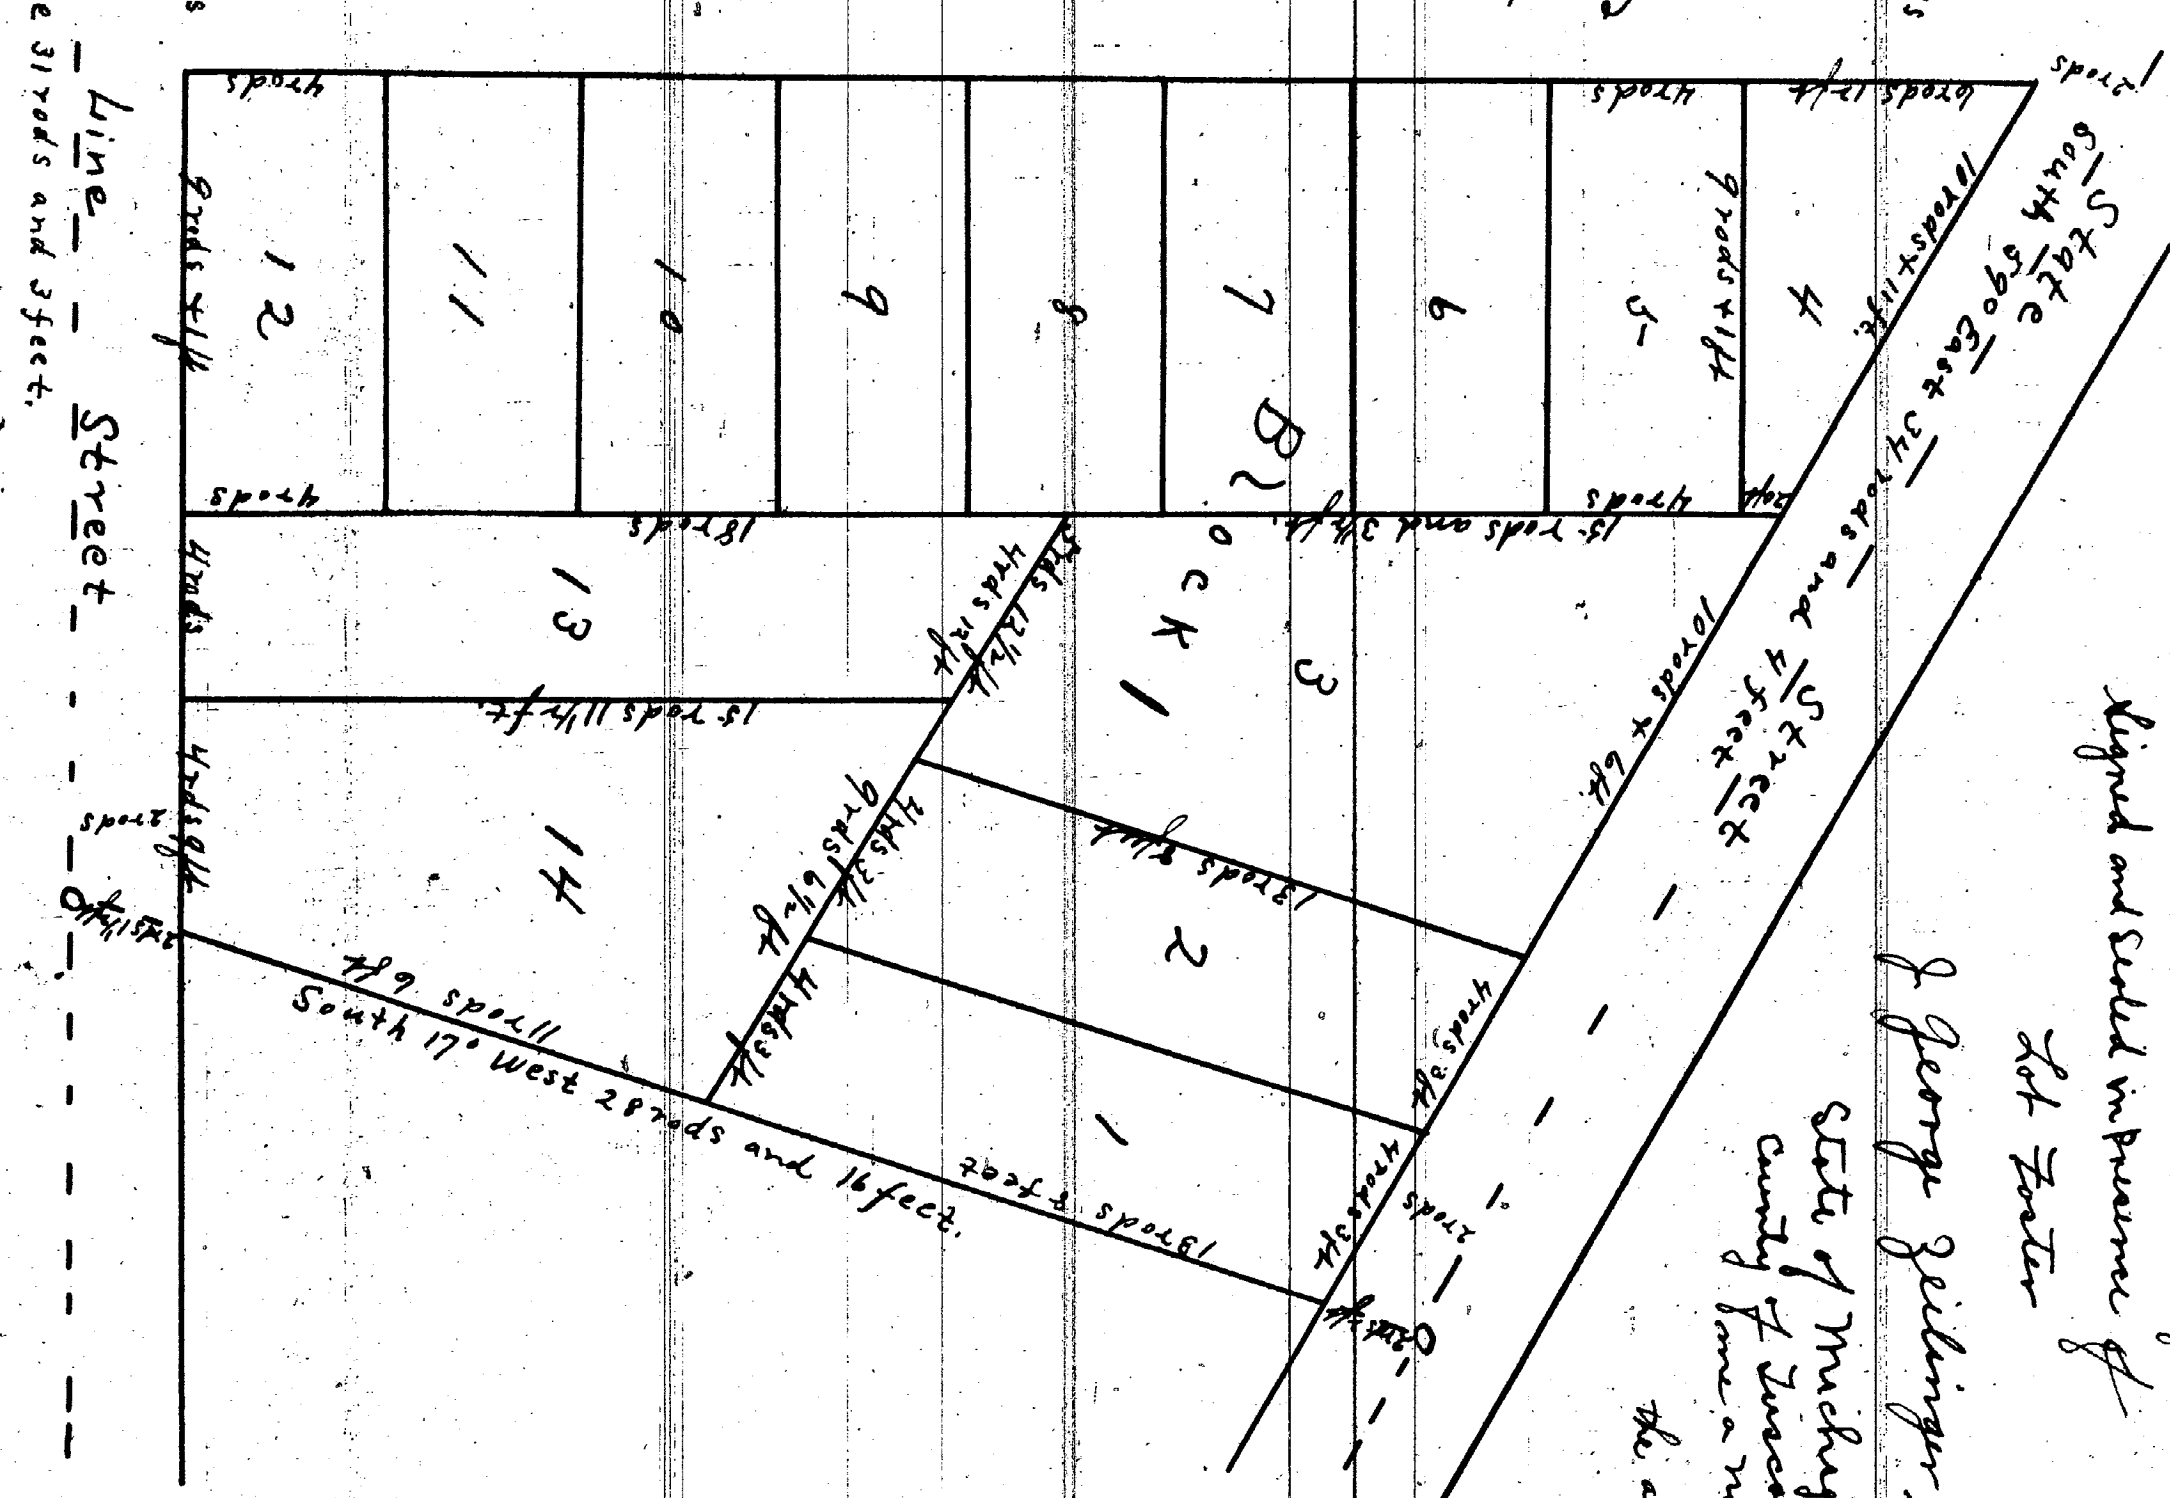

East 26 rods and 11 feet  
Commencing at  
Section Line  
West on Section line 31 rods and 3 feet  
Line 17 rods and 16 feet

State of Michigan } ss  
County of Tuscola }  
We Henry D. Hinckley Register of Deeds and W. W. Leonard Surveyor hereby certify  
that we have each carefully compared this copy with the original plat of the Village of Richville and that it is  
an exact copy thereof and of a whole of said original map or plat.  
Henry D. Hinckley Register of Deeds.  
W. W. Leonard Surveyor.

December 13, 1892  
Examined and Approved

John M. Gelander  
Maria Gelander.  
John George Klein.  
Wilhelmina Klein.

Lower Saginaw and Massac State Road

Center Street

Main Street

Hick Street

Oak Street

North 38 rods

East 26 rods and 11 feet

Commencing at

Section Line

West on Section line 31 rods and 3 feet

Line 17 rods and 16 feet

State of Michigan } ss  
County of Tuscola }  
We Henry D. Hinckley Register of Deeds and W. W. Leonard Surveyor hereby certify  
that we have each carefully compared this copy with the original plat of the Village of Richville and that it is  
an exact copy thereof and of a whole of said original map or plat.  
Henry D. Hinckley Register of Deeds.  
W. W. Leonard Surveyor.

December 13, 1892  
Examined and Approved

John M. Gelander  
Maria Gelander.  
John George Klein.  
Wilhelmina Klein.

Lower Saginaw and Massac State Road

Center Street

Main Street

Hick Street

Oak Street

North 38 rods

East 26 rods and 11 feet

Commencing at

Section Line

West on Section line 31 rods and 3 feet

Line 17 rods and 16 feet