

Know All Men By these Presents that the land laid out and platted on the within map or plat owned by, Fred H. Osborne of the Township of Noma, Amuel Frutchey and Lydia S. Frutchey his wife of the Township of Kingston Tascala County, Michigan. That the said map or plat is executed by Fred H. Osborne Amuel Frutchey and Lydia S. Frutchey as proprietors and John A. Teskey as

surveyor, in accordance with the provisions of an act to provide for recording Town Plats, and for vacating the same in certain cases, and the acts amendatory thereto and for the purpose of being recorded as the village of

Deford situated in part of the North East quarter of section 32 Township 13 North of range 11 East, and more particularly described as follows to wit: Commencing at the north east corner of the north east quarter of the north east quarter.

of Section 32 Township and range aforesaid

thence running with a variation of $1^{\circ}50'$ E South 54 rods thence West 76 rods thence North 54 rods thence East 76 rods

to the place or point of beginning. The width of the streets and Alleys is given in rods and the length and breadth of lots are given in chains and links (or hundredths) The number of the blocks is marked thereon and we, Fred H. Osborne Amuel Frutchey and Lydia S. Frutchey his wife as proprietors, do hereby dedicate the streets and Alleys marked thereon to the public for their use and improvement in pursuance of the Statute in such cases.


In witness whereof we have hereunto set our hands and seals, this 18 day of May in the year of our Lord one thousand, eight hundred and Eighty-Zone

Signed, sealed and delivered in presence of

Theron Spencer
Chas. J. Malcolm

Fred H. Osborne L.S.
Amuel Frutchey L.S.
Lydia S. Frutchey L.S.

John A. Teskey L.S.

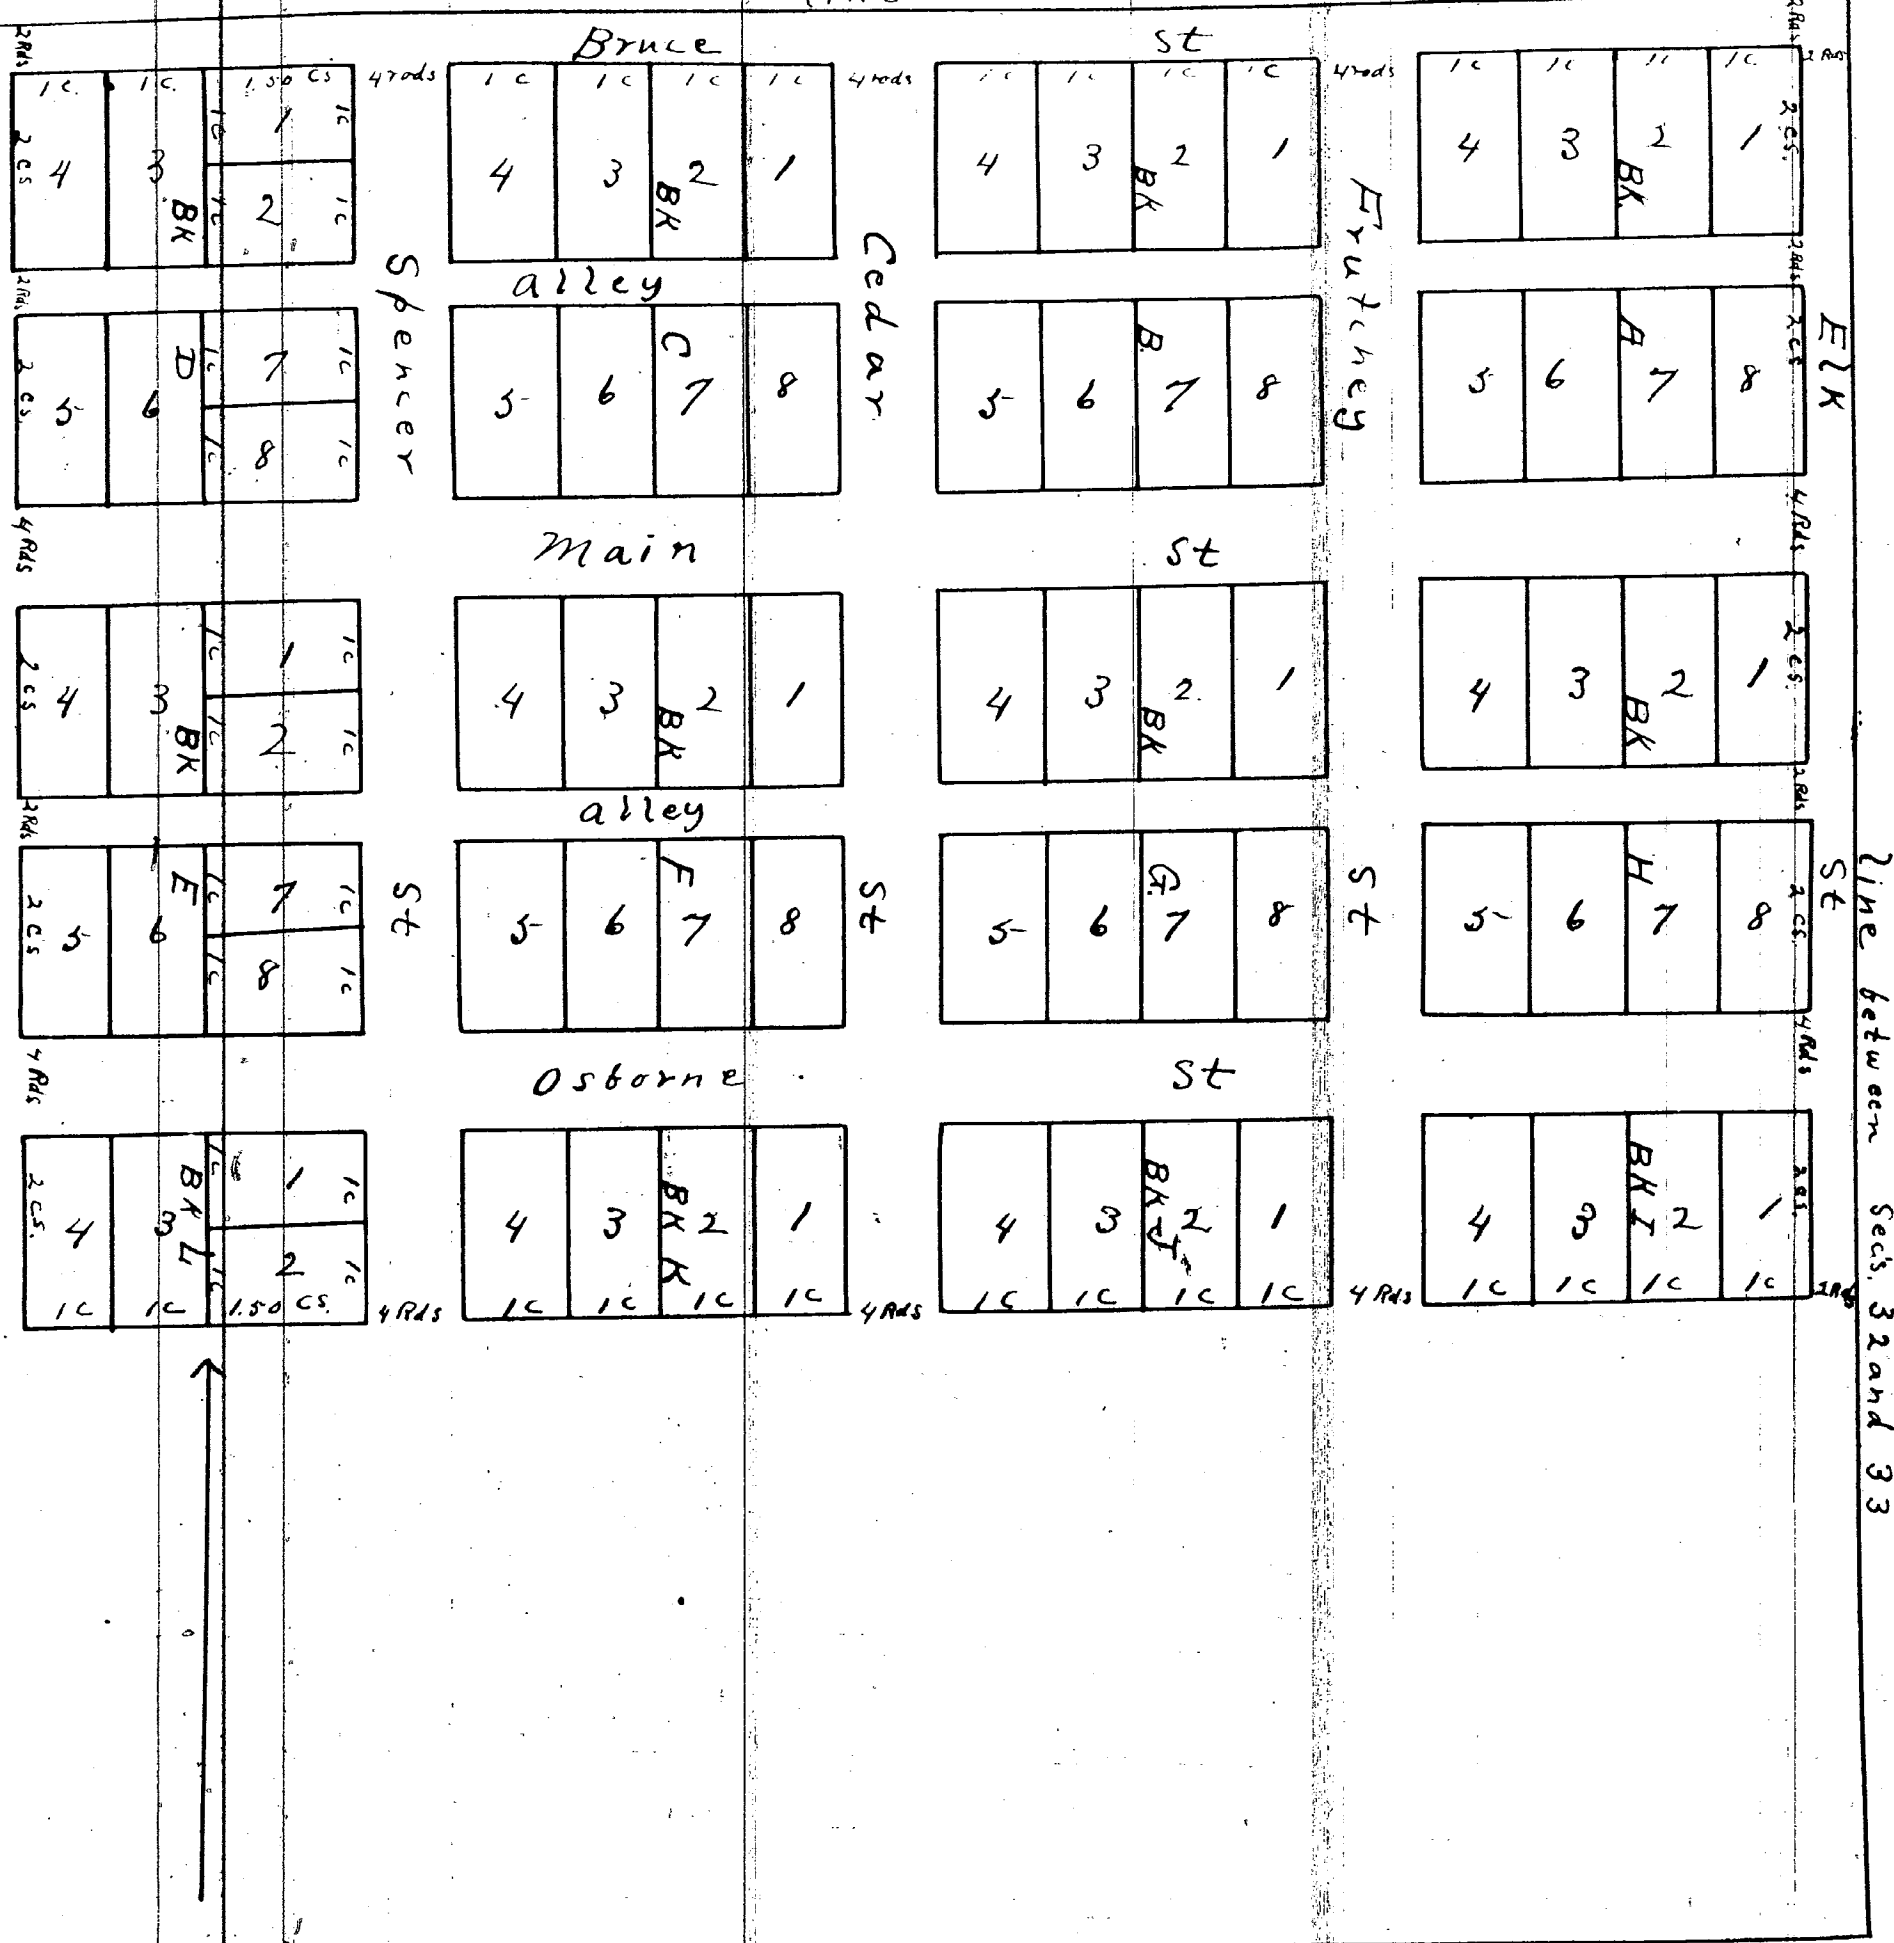

Scale 4 rods (1 chain) to the inch

I hereby certify that this plat is a correct copy of the plat now on record in the Register of Deeds office being made under the supervision of the Auditor General by tracing the plat on record and affixing thereto a copy of the dedication and certificates.

Dated this 26th day of Sept 1911

Edwin Robinson

Clerk Aud. Gen. Dept.

State of Michigan } ss
County of Tascala

On this 18 day of May, one thousand eight hundred and Eighty-Zone before me a Justice of the Peace personally appeared Fred H. Osborne Amuel Frutchey and Lydia S. Frutchey and John A. Teskey known to me to be the persons who executed the above and who severally acknowledged the execution of the same for the purposes therein expressed

Chas. J. Malcolm
Justice of the Peace

Received for record June 11, A.D. 1885-
at 1 o'clock P.M.

C. G. Jappan
Register

State of Michigan } ss
County of Tascala

We, C. G. Jappan Register of Deeds and John A. Teskey Surveyor hereby certify that we have carefully compared the annexed plat of the Village of Deford with the one now of record in this office, a true transcript therefrom and of the whole of such record

C. G. Jappan, Register
John A. Teskey, Surveyor