

MAP


OF

PIERCE SUBDIV

OF

LOT 6 IN SECTION 3 TOWN 23 N OF R 9 E 10 S CO

By J. M. JOHNSON

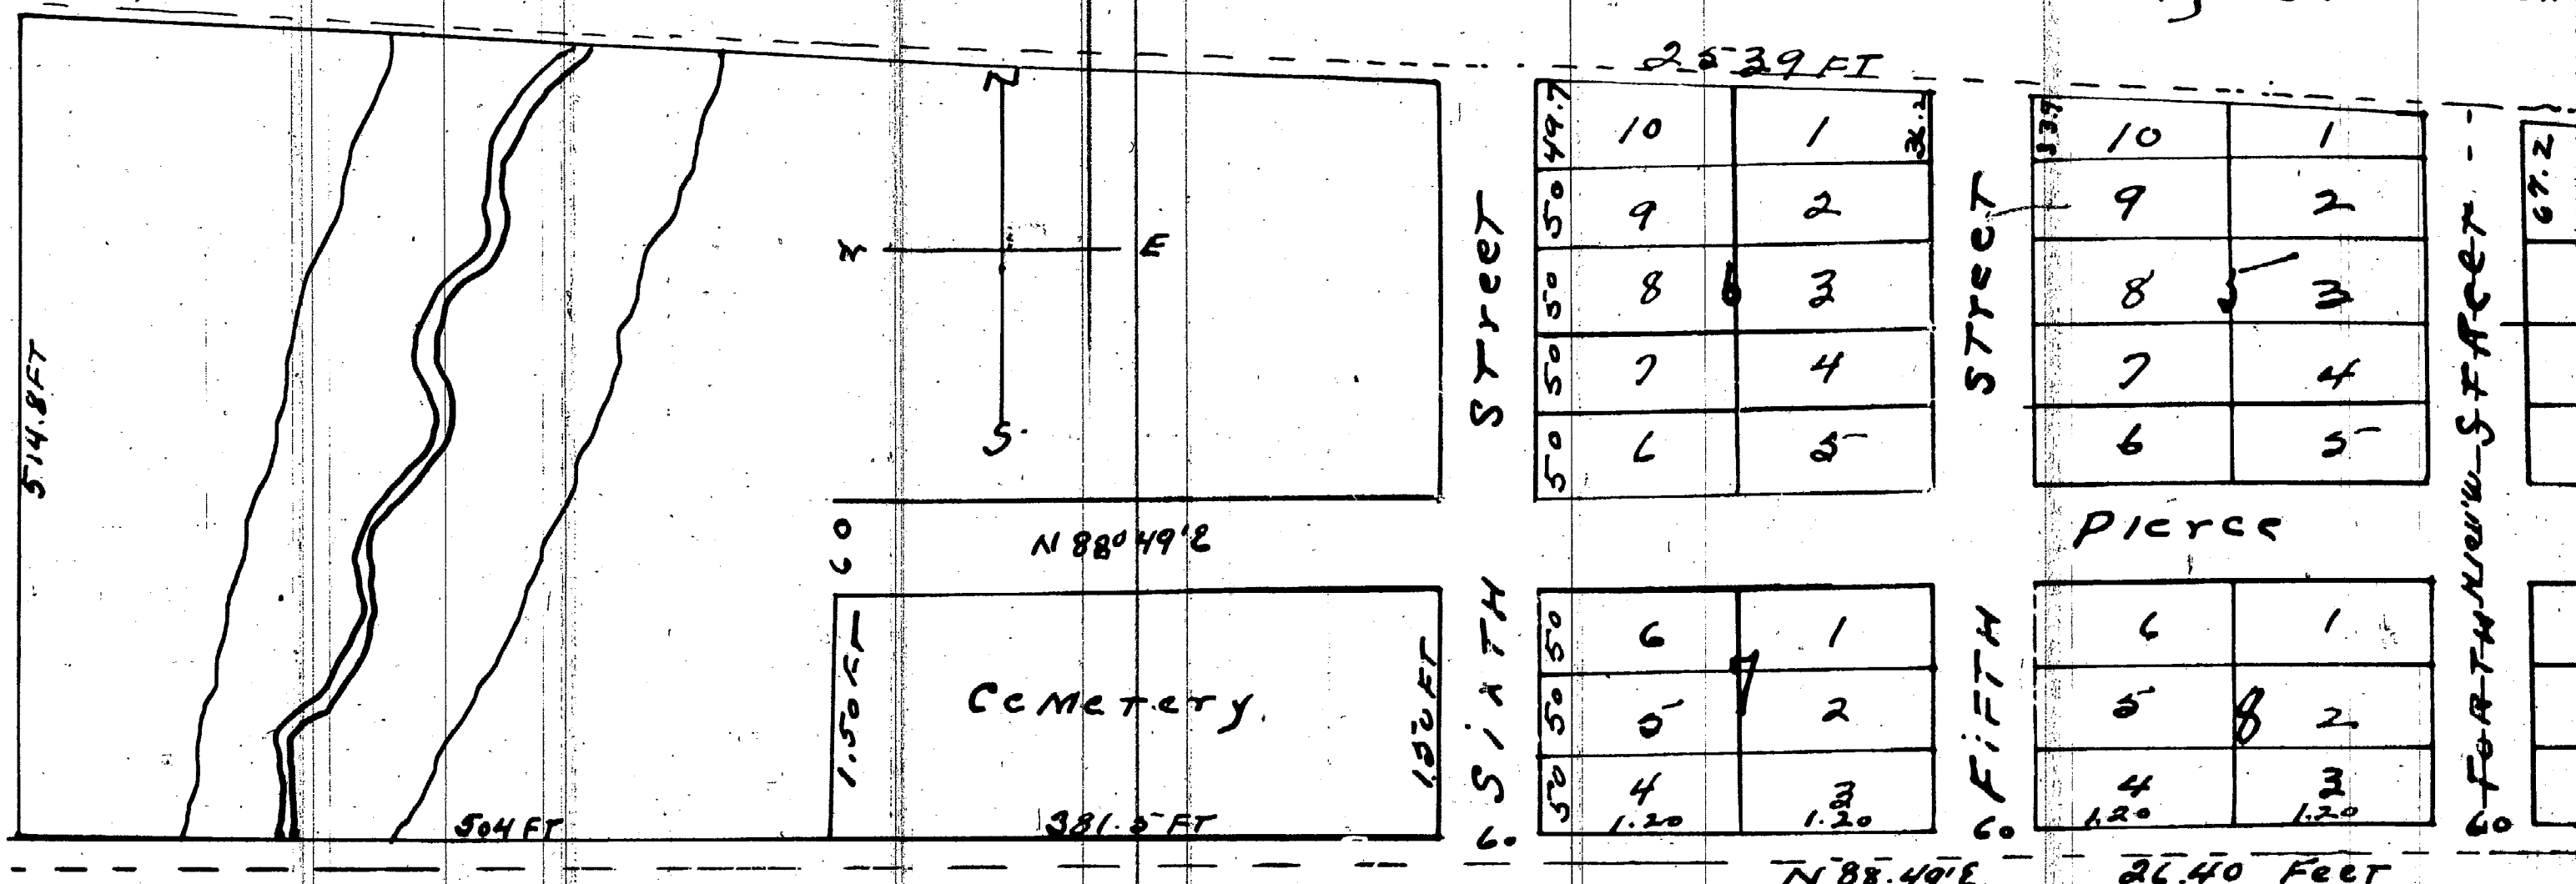

Registers office } Received and
 Jones County } read this 25th
 day of Oct. 9th 1866 at 8 o'clock AM
 James O. Whittemore
 Register

Pierce Street 50 feet all other 60 feet
 all lots 60 by 120 except lot in black.
 No 1, 2 & 11 and fractional lots on north
 side cemetery 150 ft by 381.5 ft.

Benjamin & Pierce proprietors of the land upon which this
 Village plat is laid out do hereby dedicate the streets, alleys & public places
 laid out and marked thereon to the Public in conformity to the laws
 of this State
 Signed and sealed in presence of
 A. C. Matwell
 A. Koppin

State of Michigan } On the 16th day of October 1866 before me a
 County of Alpena } Notary Public has said County personally appeared
 Benjamin & Pierce who claimed the foregoing acknowledgment
 of the plat and acknowledged the same to be his free act
 and deed.
 A. Koppin

Lot 6 in Sec 3 T23 N R9 E. is bounded north by the South line of Schovallier
 reserve East by the Right bank of the Vaucluse River South by the North line
 of Sec 10 West by the East line of Sec 4.

Witnessed and returned to this 26th day of Sept. before me Judge of Probate
 has said County State of Michigan Witness the said V. V. Campbell.
 Judge of Probate under his hand and the Seal of Court at Bay City
 in said County the day and year first above written
 V. V. Campbell Judge of Probate.


I hereby Certify that this Plat is a correct copy of
 the plat now on record in the Register of Deeds office,
 being made under the supervision of the Auditor General
 by tracing the plat as used and affixing thereto a carefully
 compared copy of the dedication and Certificate
 Dated this 30th day of Aug 1911
 Roy C. Warner
 Clerk, Aud Genl Clk

PART TWO

VISION

OSCO COUNTY MICHIGAN

HASTON
Surveyor

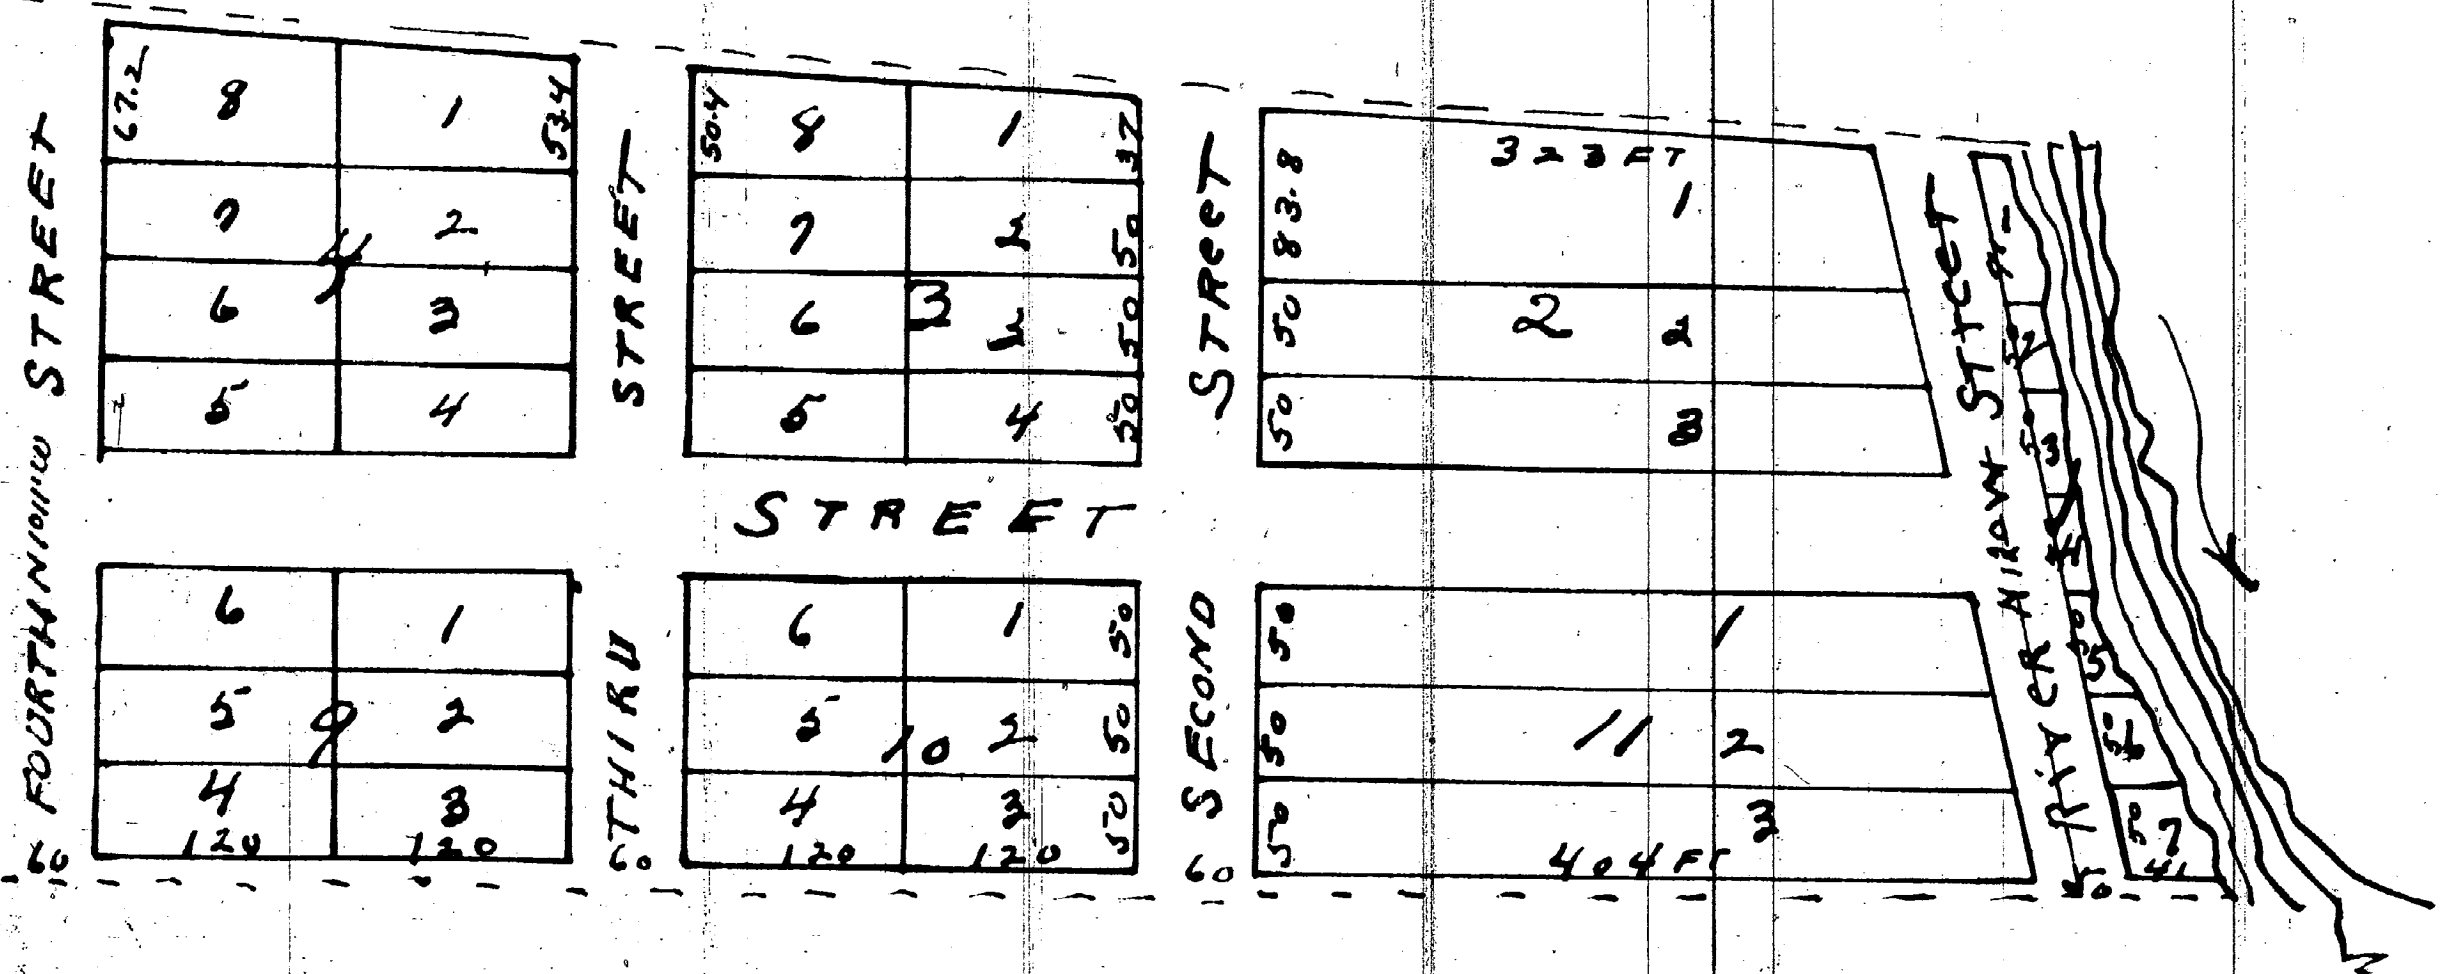

I hereby certify that I surveyed
the above described land for B. F. Price
and the notes and minutes were taken
and I further certify that the notes and
minutes in the above plat are correct
according to the best of my knowledge
and belief.

J. M. Johnston
Surveyor.