

We Samuel Lynn Jr. and Melinda Jane Lynn his wife the undersigned having land and Platted the following Real Estate into Village to be known and described as the Village of Akron and located on the West half of the South West quarter of the South East quarter of Section Thirty-four in Town Fourteen North of Eight East in Tuscola County and State of Michigan. The width of Streets are given in Rods marked in the corner. The breadth and length of all lots are given in Chains and links on the margin thereof. The No. of Blocks and lots are marked in the center thereof. And we do hereby covenant grant and agree to and with the Public that at the time of making this dedication we were the proprietors and owners of said premises and had the full right complete to make this dedication, and we do hereby adopt and make this Plat our Plat and dedicate the streets and highways marked thereon to the Public for their use and improvement in pursuance of the Statute in such case made and provided. And we do hereby require the Register of Deeds of Tuscola County and State of Michigan to Record such Plat; and Melinda Jane Lynn wife of the said Samuel Lynn Jr. Proprietor above named assent to said dedication and hereby waive and release all my right of Owner in and to the Streets and highways marked on said Plat.

In witness whereof we have hereunto set our hands and seals this 23 day of May 9. D. 1882.

In presence of
Eliza Bernish
Jennie Trumble

Samuel Lynn Jr. L. S.
Melinda Jane Lynn L. S.
E. M. Bernish, Surveyor L. S.

State of Michigan } ss
County of Tuscola }

On this 23 day of May 9. D. 1882, before me a Notary Public in and for said County personally appeared Samuel Lynn Jr. and Melinda Jane Lynn his wife Proprietors of said Plat of the Village of Akron to me known to be the persons who executed the above dedication and acknowledged that they executed the same for the purposes therein expressed and each acknowledged the same to be their free act and deed.

E. W. Bernish
Notary Public.

State of Michigan } ss
County of Tuscola }

On this 23 day of May 9. D. 1882 personally appeared before me E. S. Fox a Notary Public in and for said County E. W. Bernish to me known to be the person who made the above Plat of the Village of Akron and stated and acknowledged that he is a Surveyor by profession and practice and that he is the identical Surveyor who surveyed and platted the said Village of Akron and that such survey was in all respects correct and that the distances, widths and dimensions which are marked on said plat are correct in accordance with said Survey.

E. S. Fox.
Notary Public.

State of Michigan } ss
County of Tuscola }

On this 23rd May 1882, We E. S. Fox Register of Deeds and E. W. Bernish Surveyor hereby certify that we have carefully compared the annexed plat of the Village of Akron now of Record in the Register's Office of Deeds, and that it is a true transcript therefrom and of the whole of such Record.

E. S. Fox, Register.
E. W. Bernish, Surveyor.


Tuscola County } ss Received for Record this 24th
Register Office } day of May 9. D. 1882 at 10 o'clock A. M.
and Recorded in Liber 1 of Plats on Page 38

E. S. Fox,
Register.

I hereby certify that this plat is a correct copy of the plat now on record in the Register of Deeds office being made under the supervision of the Auditor General by tracing the plat on record and affixing thereto a copy of the dedication and certificates.

Dated this 26 day of Sept 1911.

Salon Robinson
Clerk. Aud. Gen. Dept.

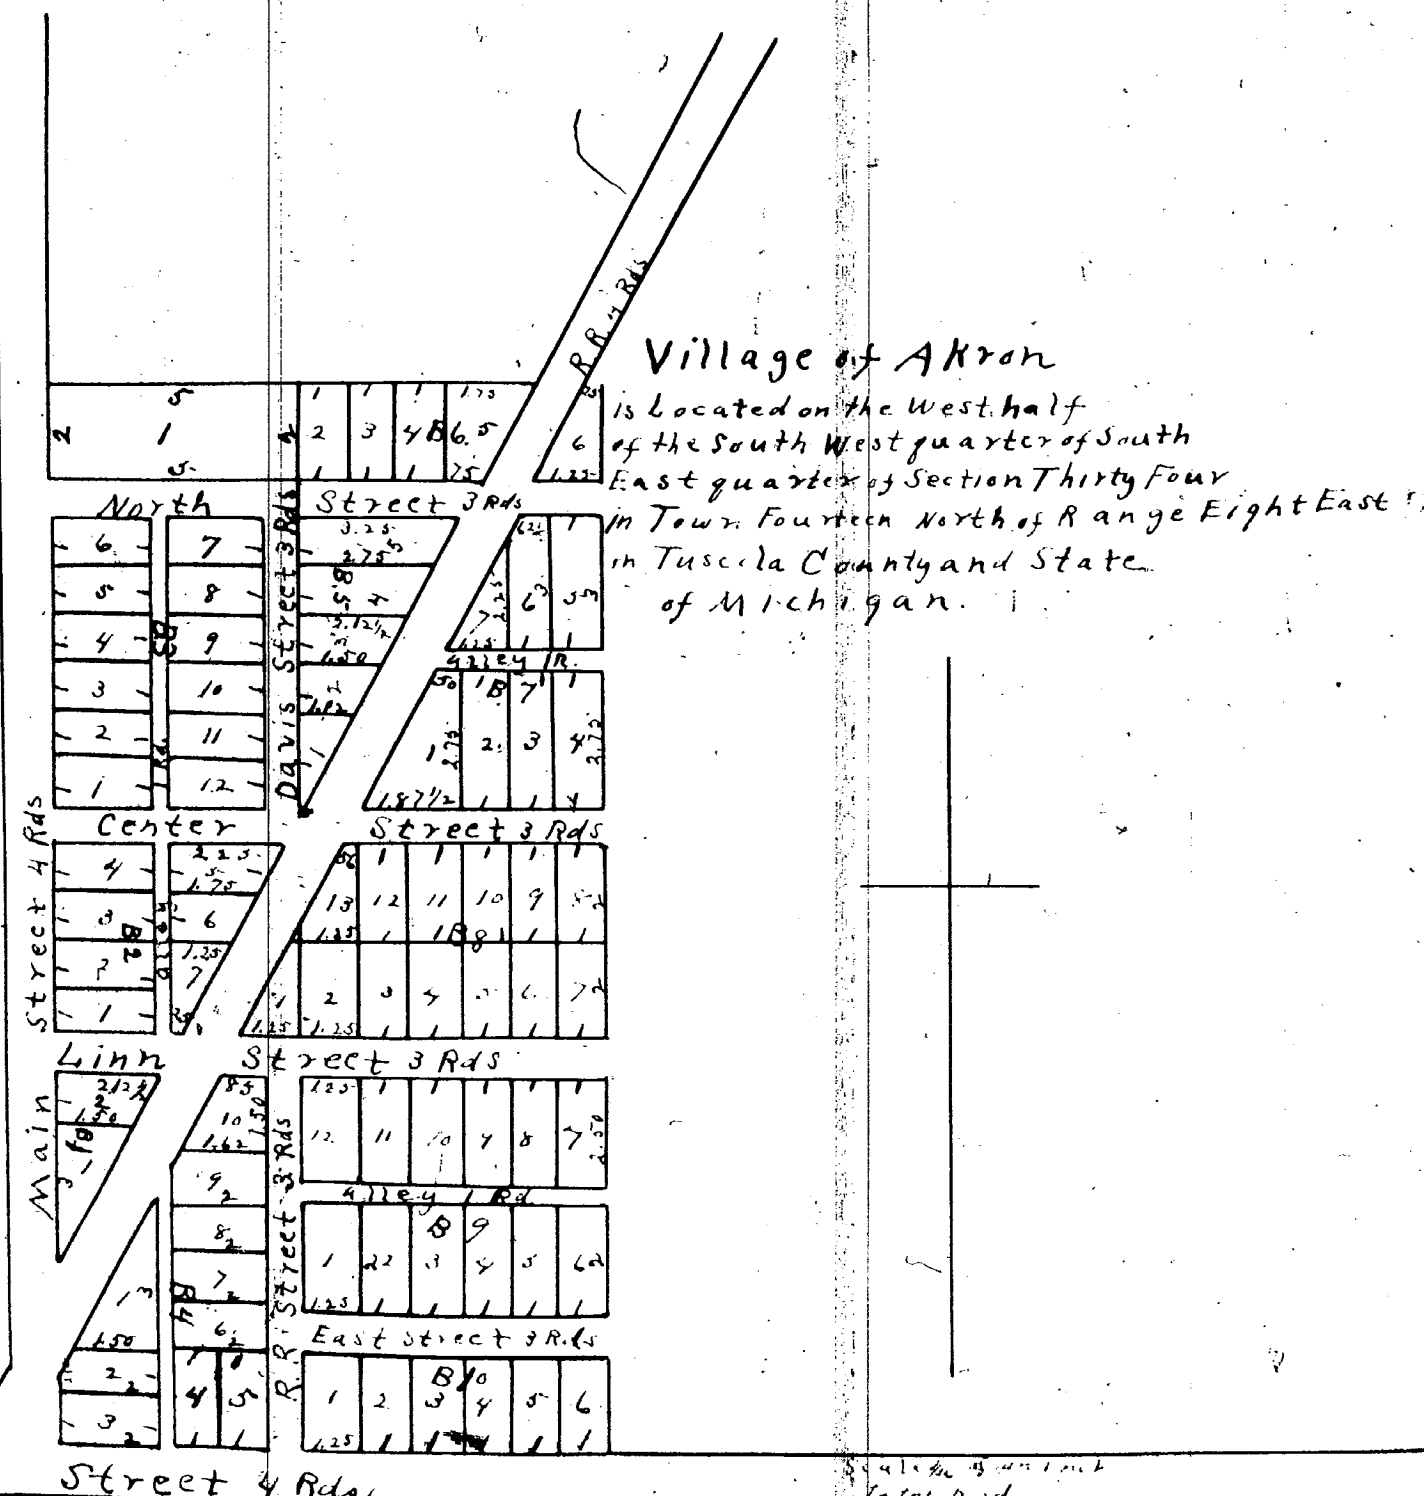

✓ PLAT -VILLAGE OF AKRON

C C J 3 page 356
C C May 20-1884

In the matter of the petition
of John C Liken to vacate
part of the plat of the village of
Akron

ORDERED: That that part of the plat of the Village of Akron, setting forth describing and locating Blocks 3-5-6-7-8 -9-10 and lots 4-5-6-7 in Block 2, and lots 1-4-5-6-7-8-9- and 10 in Block 4 also a street between Blocks 6 and Blocks 3-6-7 and alley through Block 3 a street between Blocks 3 and 5, and an alley through Block 7- A Street between Blocks 3 and 7, and 2 and 8, a street between Blocks 9 and 10 a Street between Blocks 9 and 10 and Block 4 an alley through Block 9 and that part of the street between Blocks 2 and 8 and 1-4-9 lying east of the Saginaw Tuscola and Huron Railroad of said Village and in said petition mentioned and described be and the same are hereby vacated and further that the title which the public had in and to said streets and alleys is divested and the title shall revert to and vest in the several owners of the lots and parcels adjoining the same respectively free and clear from all right or title which the said county of Tuscola has or may have therein by reason of the platting and survey thereof-The above mentioned description streets and alleys being all of the recorded plat of the village of Akron, except that part of the street between Blocks 2 and 8 and 1,4, and 9, west of the Saginaw Tuscola and Huron Railroad and the alleys in Blocks 4 and 2, and lots 1 and 2, in Block 4, and lots 1 2-3 in Block 2 and lots 2 and 3 in Block 4 and that part of said village of Akron owned and occupied by the Saginaw Tuscola and Huron Railroad.


Levi S Winson
Levi S Winson Circuit Judge
Circuit Judge

Curts & Taylor
Plat Examiners

Voucher No 206-1906

Vol-62- Page 4257

Vol-150- Page 12526

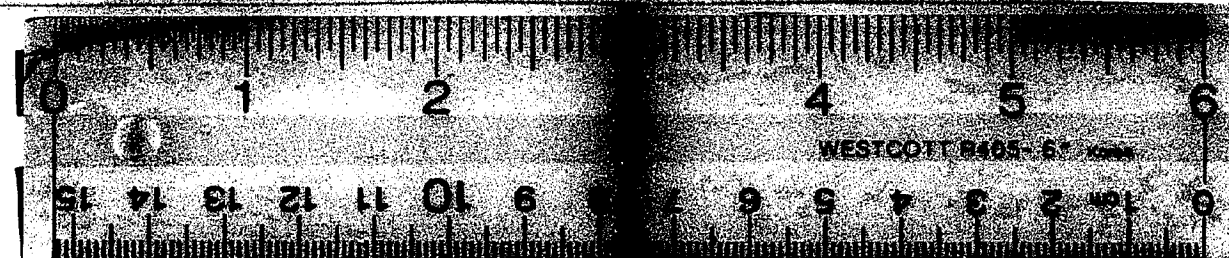

16 X