


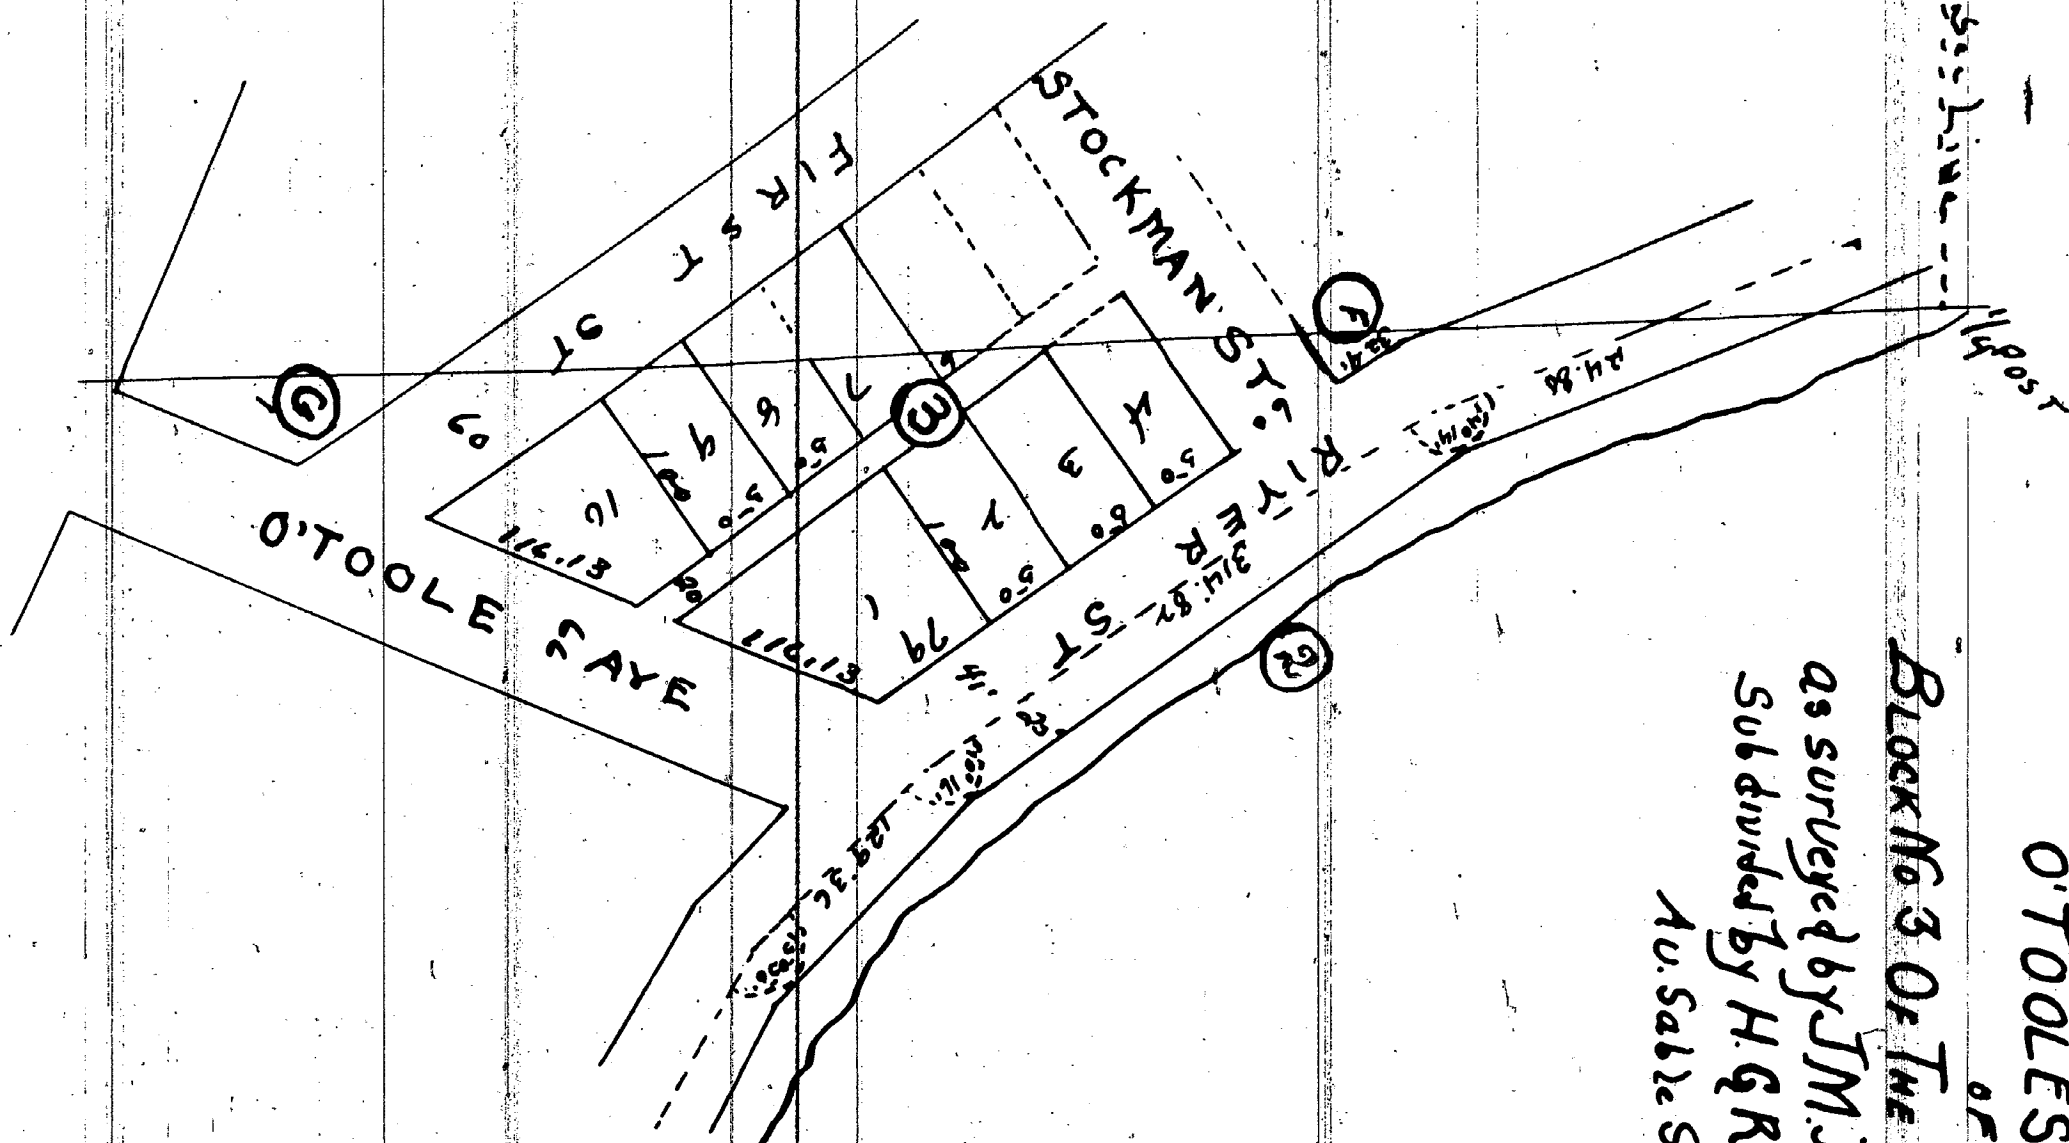

O'TOOLE'S SUBDIVISION
OF
BLOCK No. 3 OF THE VILLAGE OF ASH GROVE
AS SURVEYED BY J. M. JOHNSON
SUBDIVIDED BY H. G. ROTHWELL C.E.
AUGUST 4, 1871

We the undersigned Felix O. Toole and Charles T. Atterbury assignee of the Estate of Felix O. Toole — Bankruptcy do solemnly acknowledge that we caused the said lands to be surveyed and the amended map thereof to be made, for the purpose of dividing lots, blocks and streets as therein set forth and a true free act, and we desire the same recorded as per Statute in such case made and provided.

Felix O. Toole (L.S.)

Charles T. Atterbury assignee of Estate of Felix O. Toole in Bankruptcy (L.S.)

State of Michigan } On the 13th day of Sept. 24, 1871 before me a
County of Cass } ss. Notary Public for said County personally appeared
the above named Felix O. Toole and Charles T. Atterbury husband &
me to be the person who executed the foregoing instrument
and acknowledged the same to be their free act and deed.
John Hunt Notary Public
Cass Co. Mich.

I hereby certify that I surveyed the above described land, per Charles T. Atterbury assignee in Bankruptcy for Felix O. Toole and that the map is made from the notes and minutes taken and I further certify the same to be correct according to the best of my knowledge and belief.

Henry G. Pothwell

Known and subscribing to this 4th day of Sept. 1871
before me

John Hunt Notary Public Cass Co. Mich.

Register office } ss. Received per record Sept 14, 1871, at 12 1/2 O'clock
Cass County }
P.M.
H. G. Whittman, Register

I hereby certify that this Plat is a correct copy of the Plat now on record in the Register of Deeds Office, being made under the supervision of the Auditor General by tracing the Plat as recorded and affixing thereto a carefully compared copy of the Declaration and Certificate Dated this 31st day of Aug. 1871

Ray C. Warner
Clerk, Aug 31st 1871