


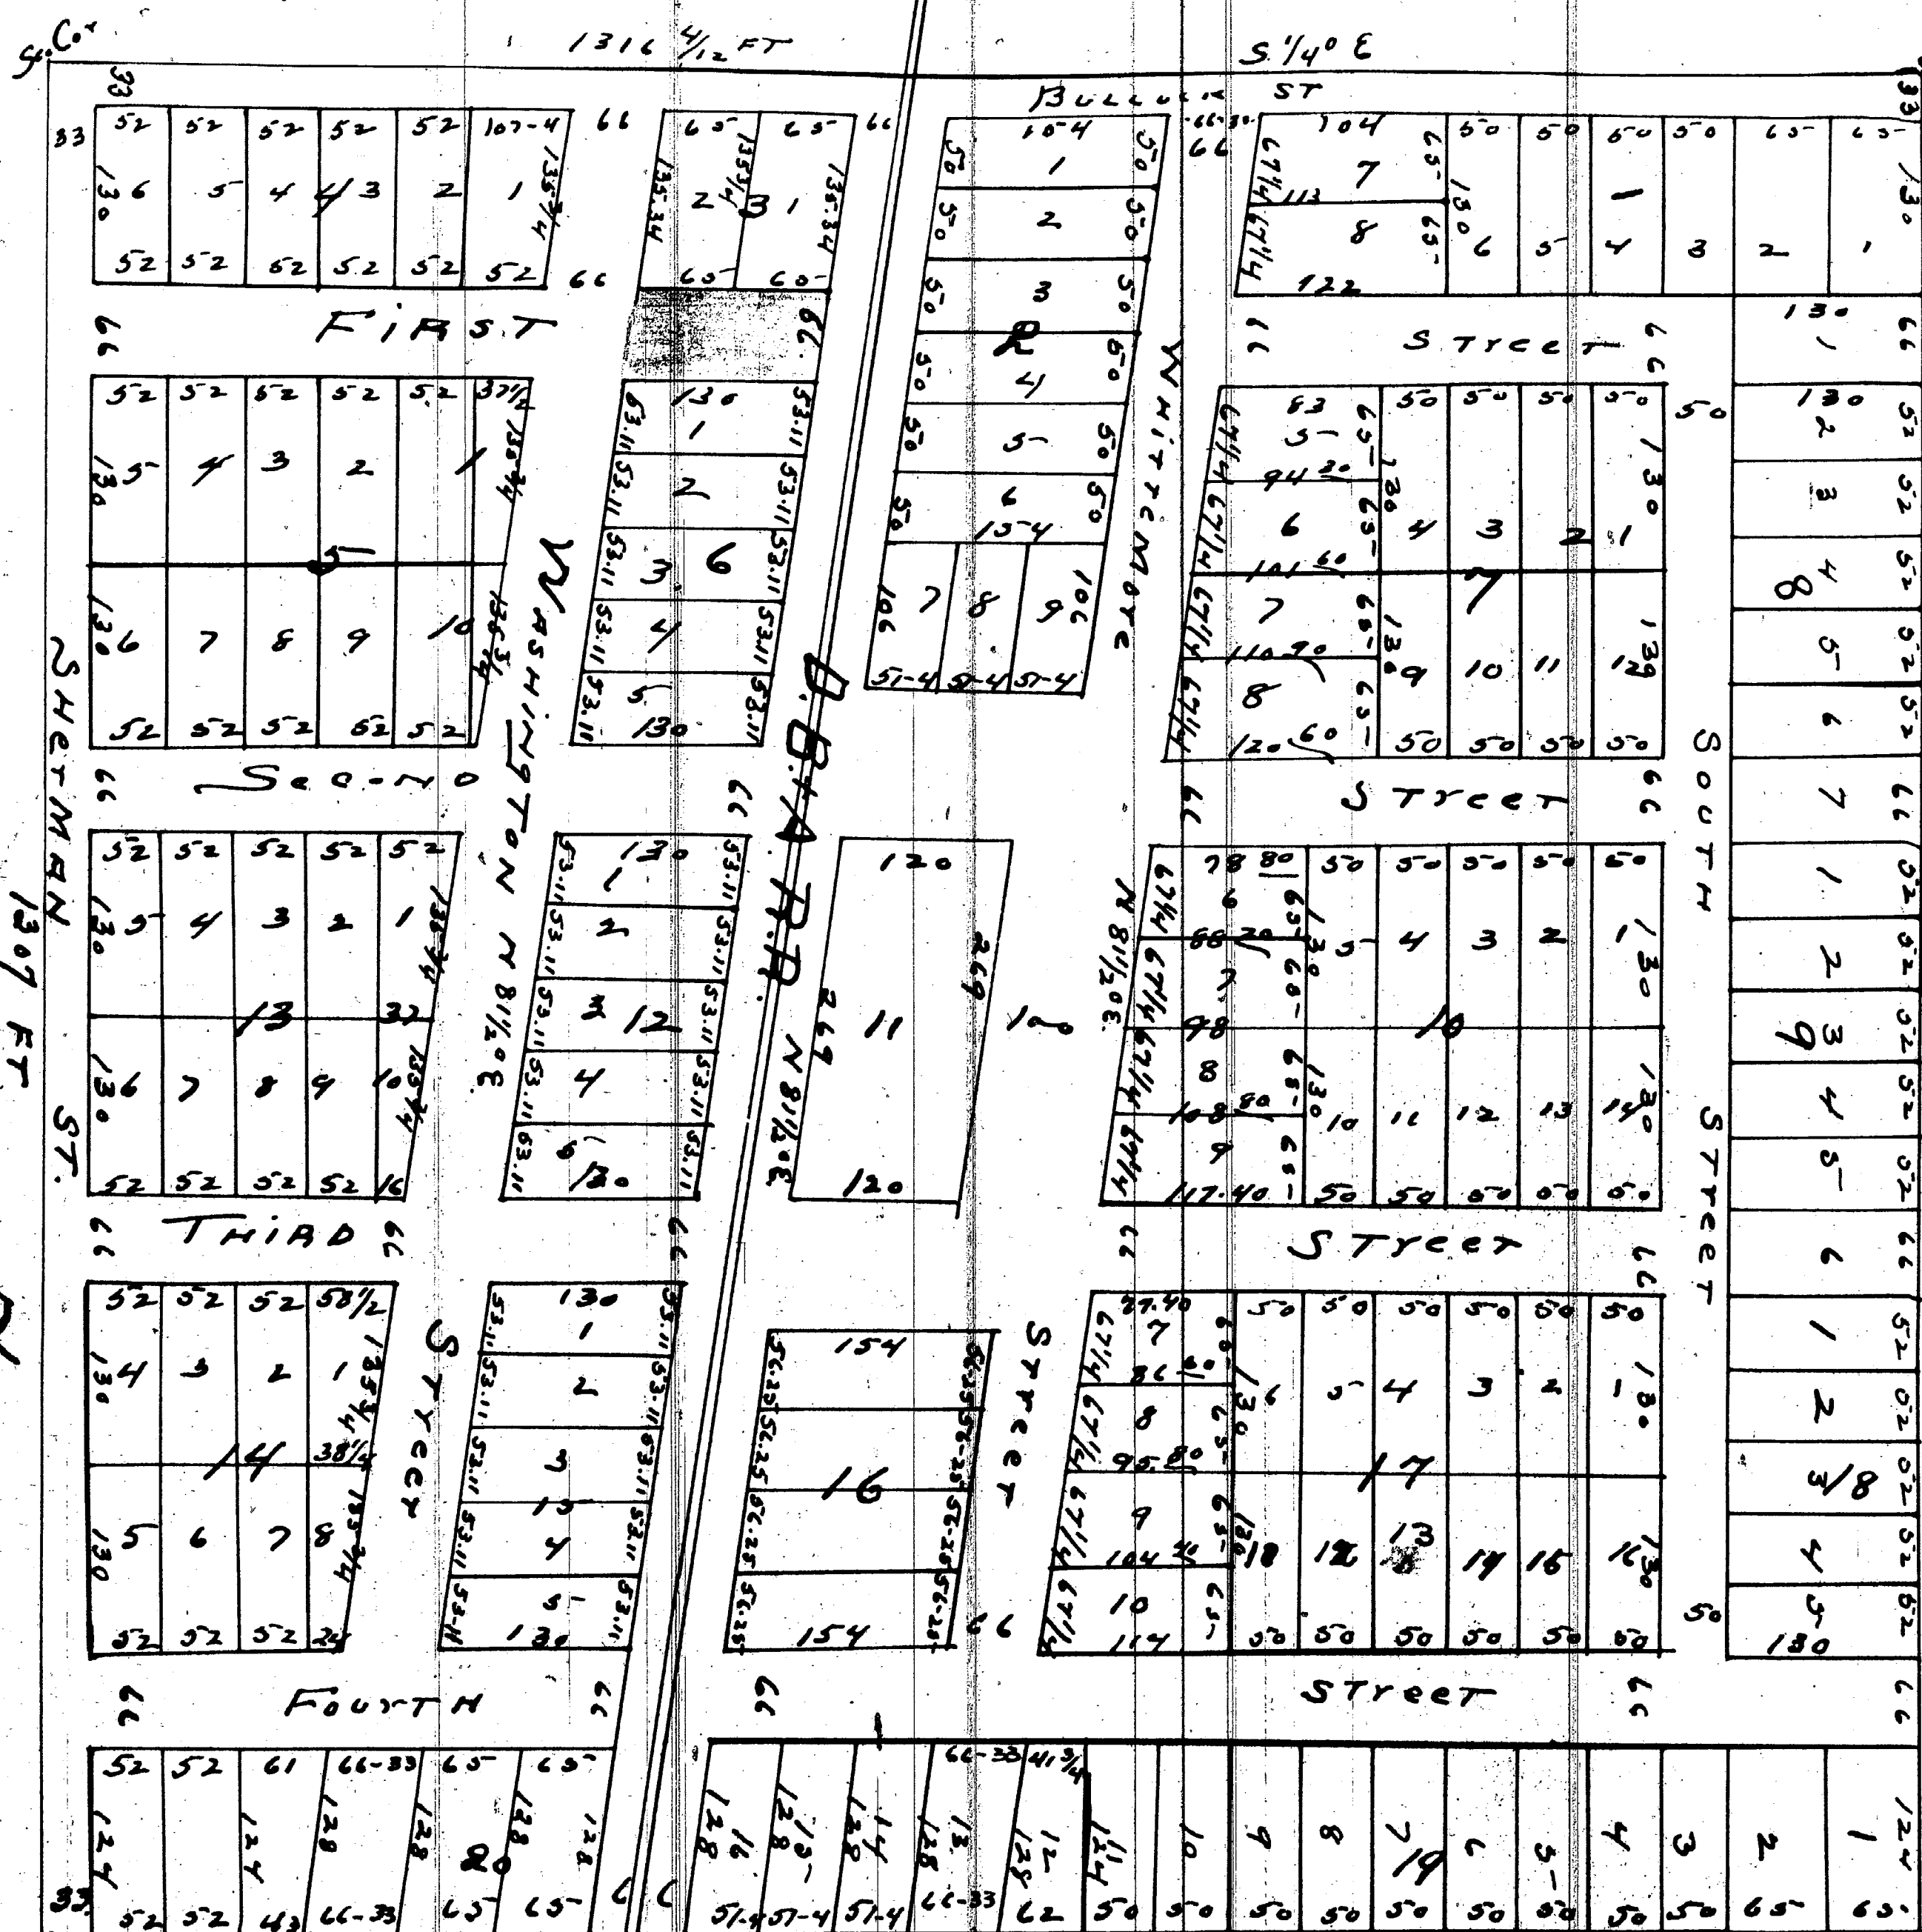

12529

Stone Corp.

N 89 1/2 W 1307 FT

30 1/2 10

State of Michigan }
County of Clinton. } ss: a Justice of the Peace in & for said County,
personally appeared the above named Julia A. Buckland, wife of
John W. Buckland and James C. Harr, wife of Myron E. Harr, to me,
Know them to be the same person who they well and lawfully executed the above
instrument and acknowledged the same to be their free act & deed,
for the purpose and used therein and in the within recited
and appeared and intended and for no other use or purpose whatever
J. V. Belknap, Justice of the Peace.
in & for James. Lawton
City Council

City Council
Nov 19, 1962
749-62

I have all men together present that we John W. Bullock and Morgan E. Harr are the
 proprietors of the land ^{adjoining} ~~adjoining~~ by the ^{within} ~~within~~ plot that we caused the said lands to be ~~made~~ surveyed
 and also within plot to be made for the purpose of laying out the village of Whittier being the N.E. 1/4
 of the N.E. 1/4 of sec 10 Twp. 21 North of R. 5 E under and ^{within} ~~within~~ provisions of Chapter 28 of the Compiled Laws
 of the State of Michigan and Assentments thereto now in force and that we intend the same
 for the purpose and use in said map or plat named, expressed and intended and for no
 other use or purpose whatever and that the same is our free set apart deed, and that we wish
 said map recorded according to said law. Our testimony whereof we have hereunto set our hands
 and seal this 4th day of Sept. A.D. 1883
 the premises of Howard, J. S. Bullock.
 J. W. Bullock. (s) John A. Bullock (s)
 Morgan E. Harr. (s) Morgan E. Harr. (s)

State of Michigan } On the 4th day of Sept. 9th 1883. before me a Justice of the Peace of said County
County of Chas. } personally appeared the above named John W. Bullard and Myron E. Hall &
me known to be the same persons who sign and executed the above and acknowledged the
same to be their free act and deed for the purpose and use therein and in the within map.
named, expressed and intended and for no other purpose whatever.
Given under my hand and seal of office this 9th day of Sept. 1883. Justice Peace (L.S.)

I hereby certify that I surveyed the above described land. For John D. Bullard found that the map is made from the notes and minutes taken and I further certify the same to be correct according to the best of my knowledge and belief.

D. E. Purley

State of Michigan - } Received for record the
County of Cass } \$55 a day of Sept. 9. 1883.
Register Office }
Sat 11. October. 9. M. and recorded in
Vol 2 of Plate on page 12
N. J. Taylor Reg. Off.

State of Michigan } On the 3rd day of August A.D.
County of Oshtemo } ss/1883. personally appeared W.E. Hurling
to me known to be the owner of the land of Oshtemo and acknowledged that he made the plat
hereto annexed and that he made the same
at the request of John D. Bullback of Whitman
in said County
Oren. M. Carpenter
Justice of the Peace

I hereby certify that the Plat is a correct copy of the plat now on record in the Register of Deeds office, being made under the supervision of the Auditor General by tracing the plat on record and affixing thereto a Carefully compared copy of the definition and certificate.

Dated the 1st day of Sept 1911

R. J. [Signature]

Ray C. Warner
Club, and then slept.