


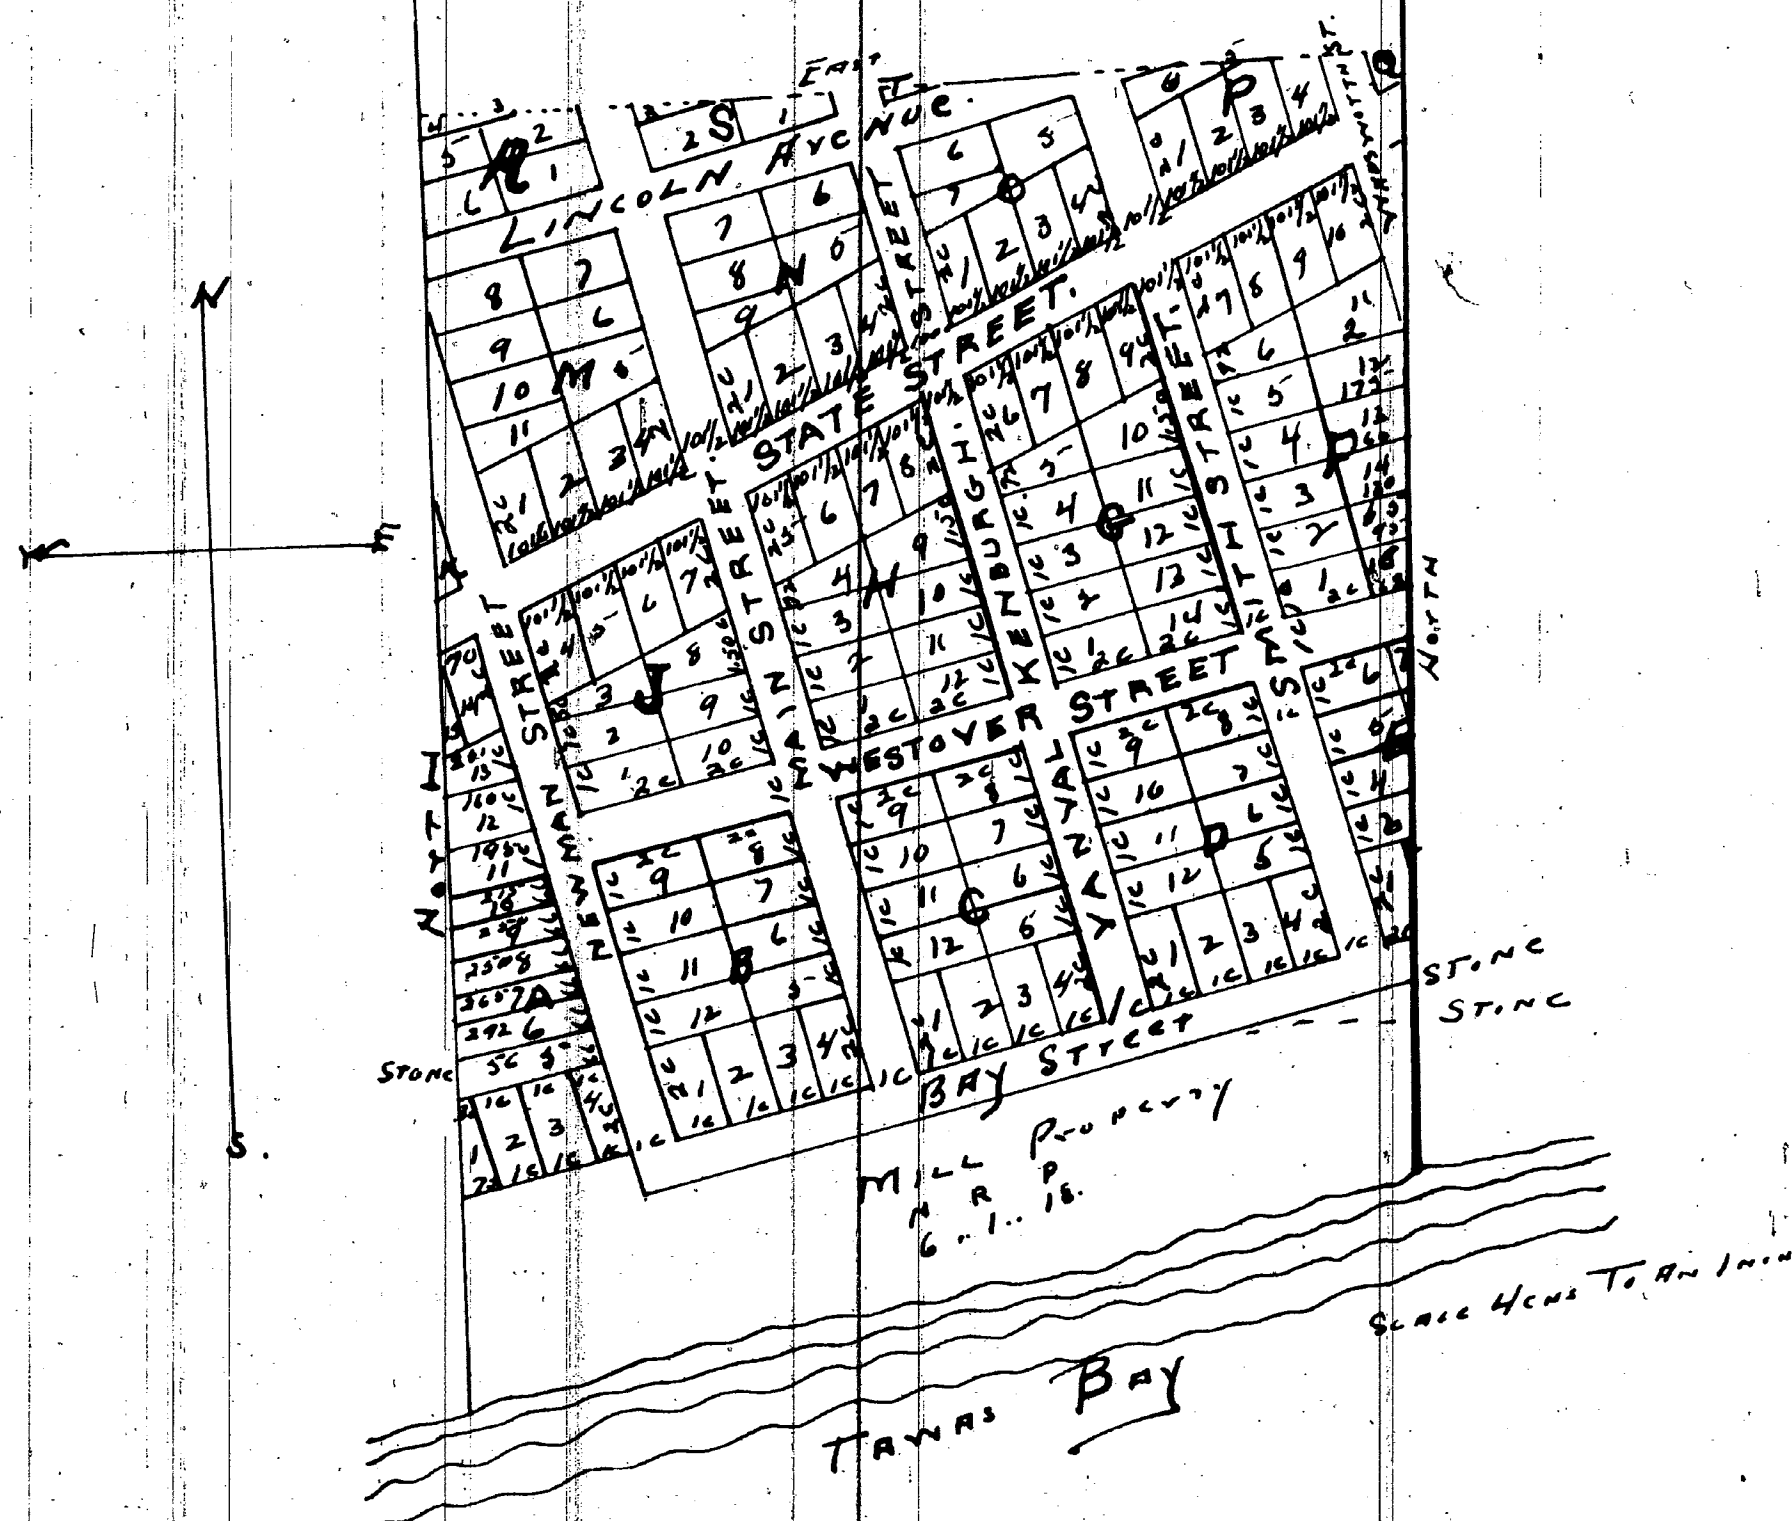

The above Plat of the Village of East Tawas in the County of Charle. State of Michigan contains 49 acres being comprised of the Western part of the north East quarter of Range 8 East in the County of Charle. of sec 20. East in Tawam 22 north at the Water of Tawas Bay. Where the $\frac{1}{4}$ line of said Section 29 strikes the Ray Thome north 26 Chain & Right Chain more or less to the North West angle of the NW $\frac{1}{4}$ of sec 20. Thence East 20 Chain more or less to the North West angle of the NW $\frac{1}{4}$ of sec 20. Thence East 20 Chain more or less to the North West angle of the NW $\frac{1}{4}$ of sec 20. Thence South to the distance more or less to the NE angle of said Water of Tawas Bay Thence westerly along the edge of the Water of Tawas Bay more or less to the place of beginning. The above plat is all 66 ft wide and the lots are 25 by 15 unless where indicated.

Proprietor. O. A. Van Valkenburg & Co.

State of Michigan } ss. Remanely appearing before me Judge of Probate. for
 County of Ingham }
 said County on this 4th day of January A.D. 1866, George P. Smith appearing
 in part of the within named D.A. Van Valkenburg, H.P. Smith & Luther
 Westover and acknowledging the above and saying to be the free act
 and deed of the said D.A. Van Valkenburg, H.P. Smith & Luther Westover
 J.C. Whittemore Judge of Probate.

Register Office }
 Class. Cert. } ss. Penney has moved Jan. 24th A.D. 1866 at 11 o'clock a.m.
 Surveyed & drawn by John D. Whittemore Judge of Probate.
John D. Whittemore Register
 Class. Cert.

I hereby certify that this Plat is a correct copy of the Plat now on record in the Register of this office, being made under the supervision of the Auditor General by tracing the Plat on record and affixing thereto a carefully lampaged copy of the dedication & certificate related this 9th day of Sept 1911

Ray C. Warner.
Clerk, and Gen. Regt.