

# MAP OF AU SABLE

Situated on the Right bank of the  
Au Sable River and Lake Huron on  
Fraction Number One of the Town  
Twenty three North of Range  
Nine East of Sec. 10.

Scale 100 ft and inch.


With property bounded by line three  
Measurement given in  
feet and hundredths.


I hereby certify that I surveyed  
the above described land for  
F.B. Smith and Felix O. Laake.  
William Blumberg and George  
P. Warner and that the map  
is made from the notes and  
minutes taken and I further  
certify the same to be correct  
according to my best knowledge  
and belief. J.M. Johnston  
Surveyor.

Subscribing and sworn to this  
Eighth day of May A.D. 1867.  
Judge of Probate  
for Bay County Michigan  
On Motion whereof I have  
decreed to my hand and  
affixing the seal of the  
Probate Court of the County  
of Bay at Bay City in said  
County this 28th day of May  
A.D. 1867. S. H. Campbell.  
Judge of Probate.

We the undersigned proprietors  
of the above described lot  
do hereby acknowledge that  
we caused the said land  
to be surveyed and the  
angles and things to be  
made for the purpose of  
dividing into blocks and  
streets as shown in fact  
and as our free act and  
we desire the same  
recorded as per statute in  
such case made and  
provided. Dated this 28th  
day of June. A.D. 1867.

Francis B. Smith (25)  
George P. Warner (25)  
William Blumberg (25)  
Felix O. Laake (25)

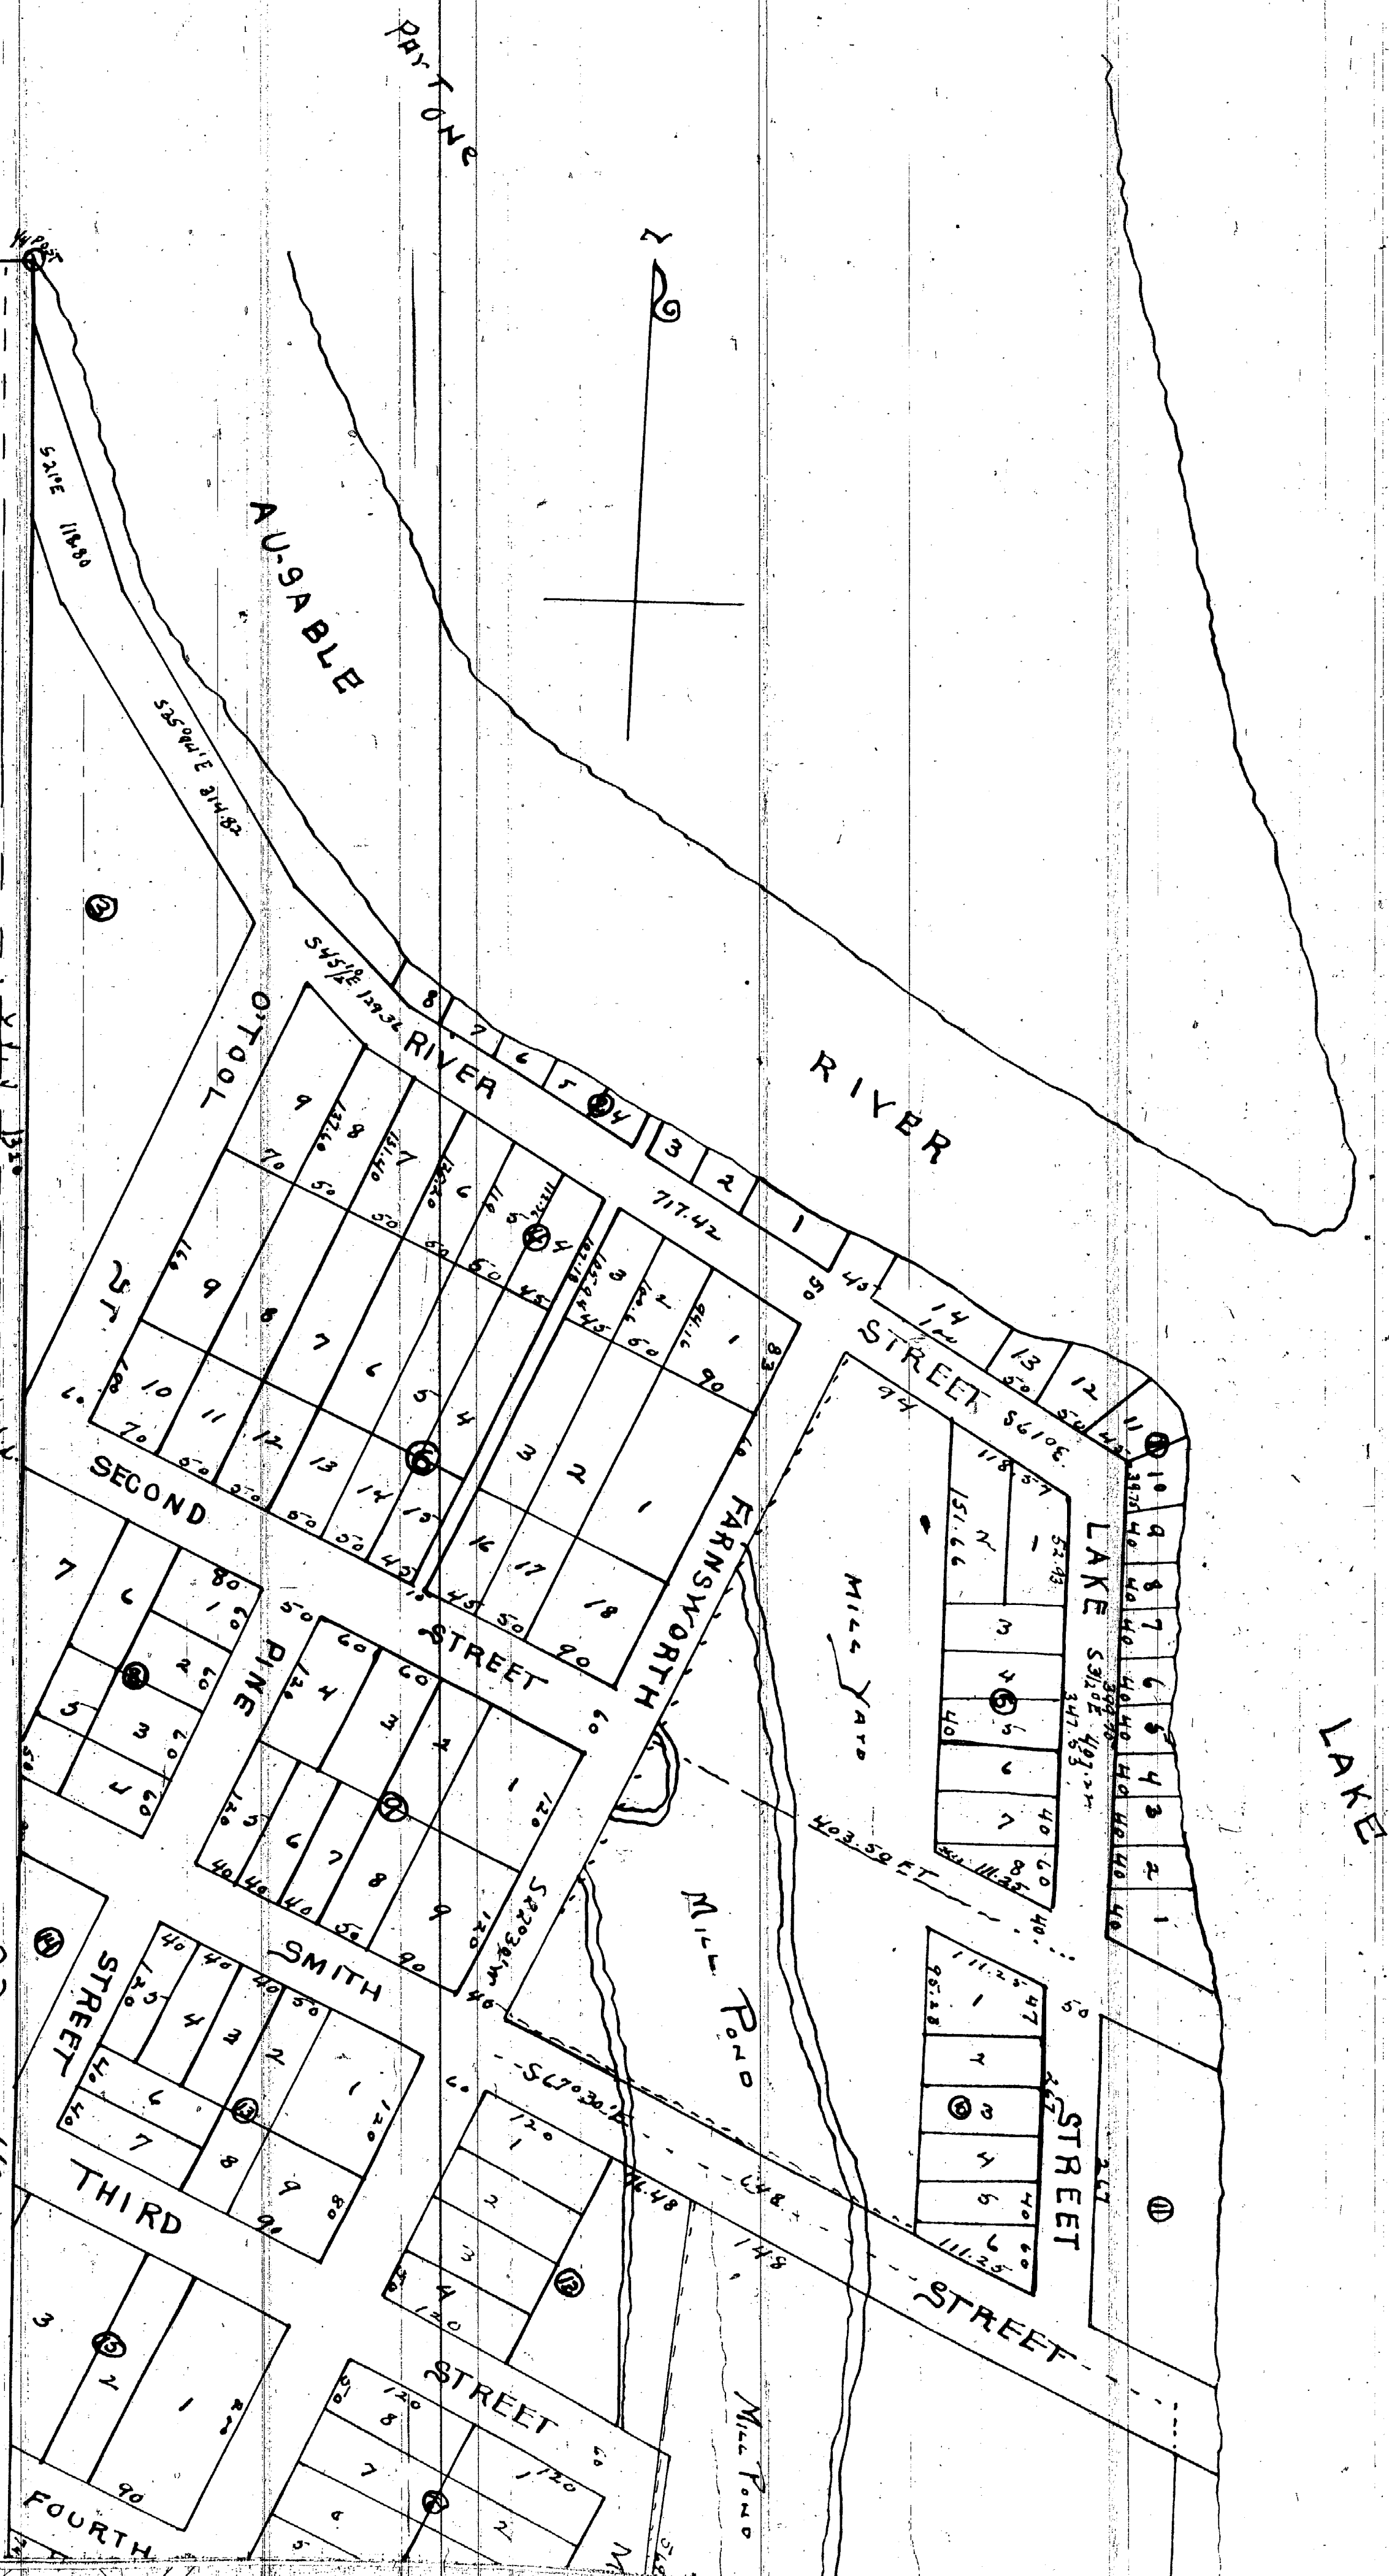

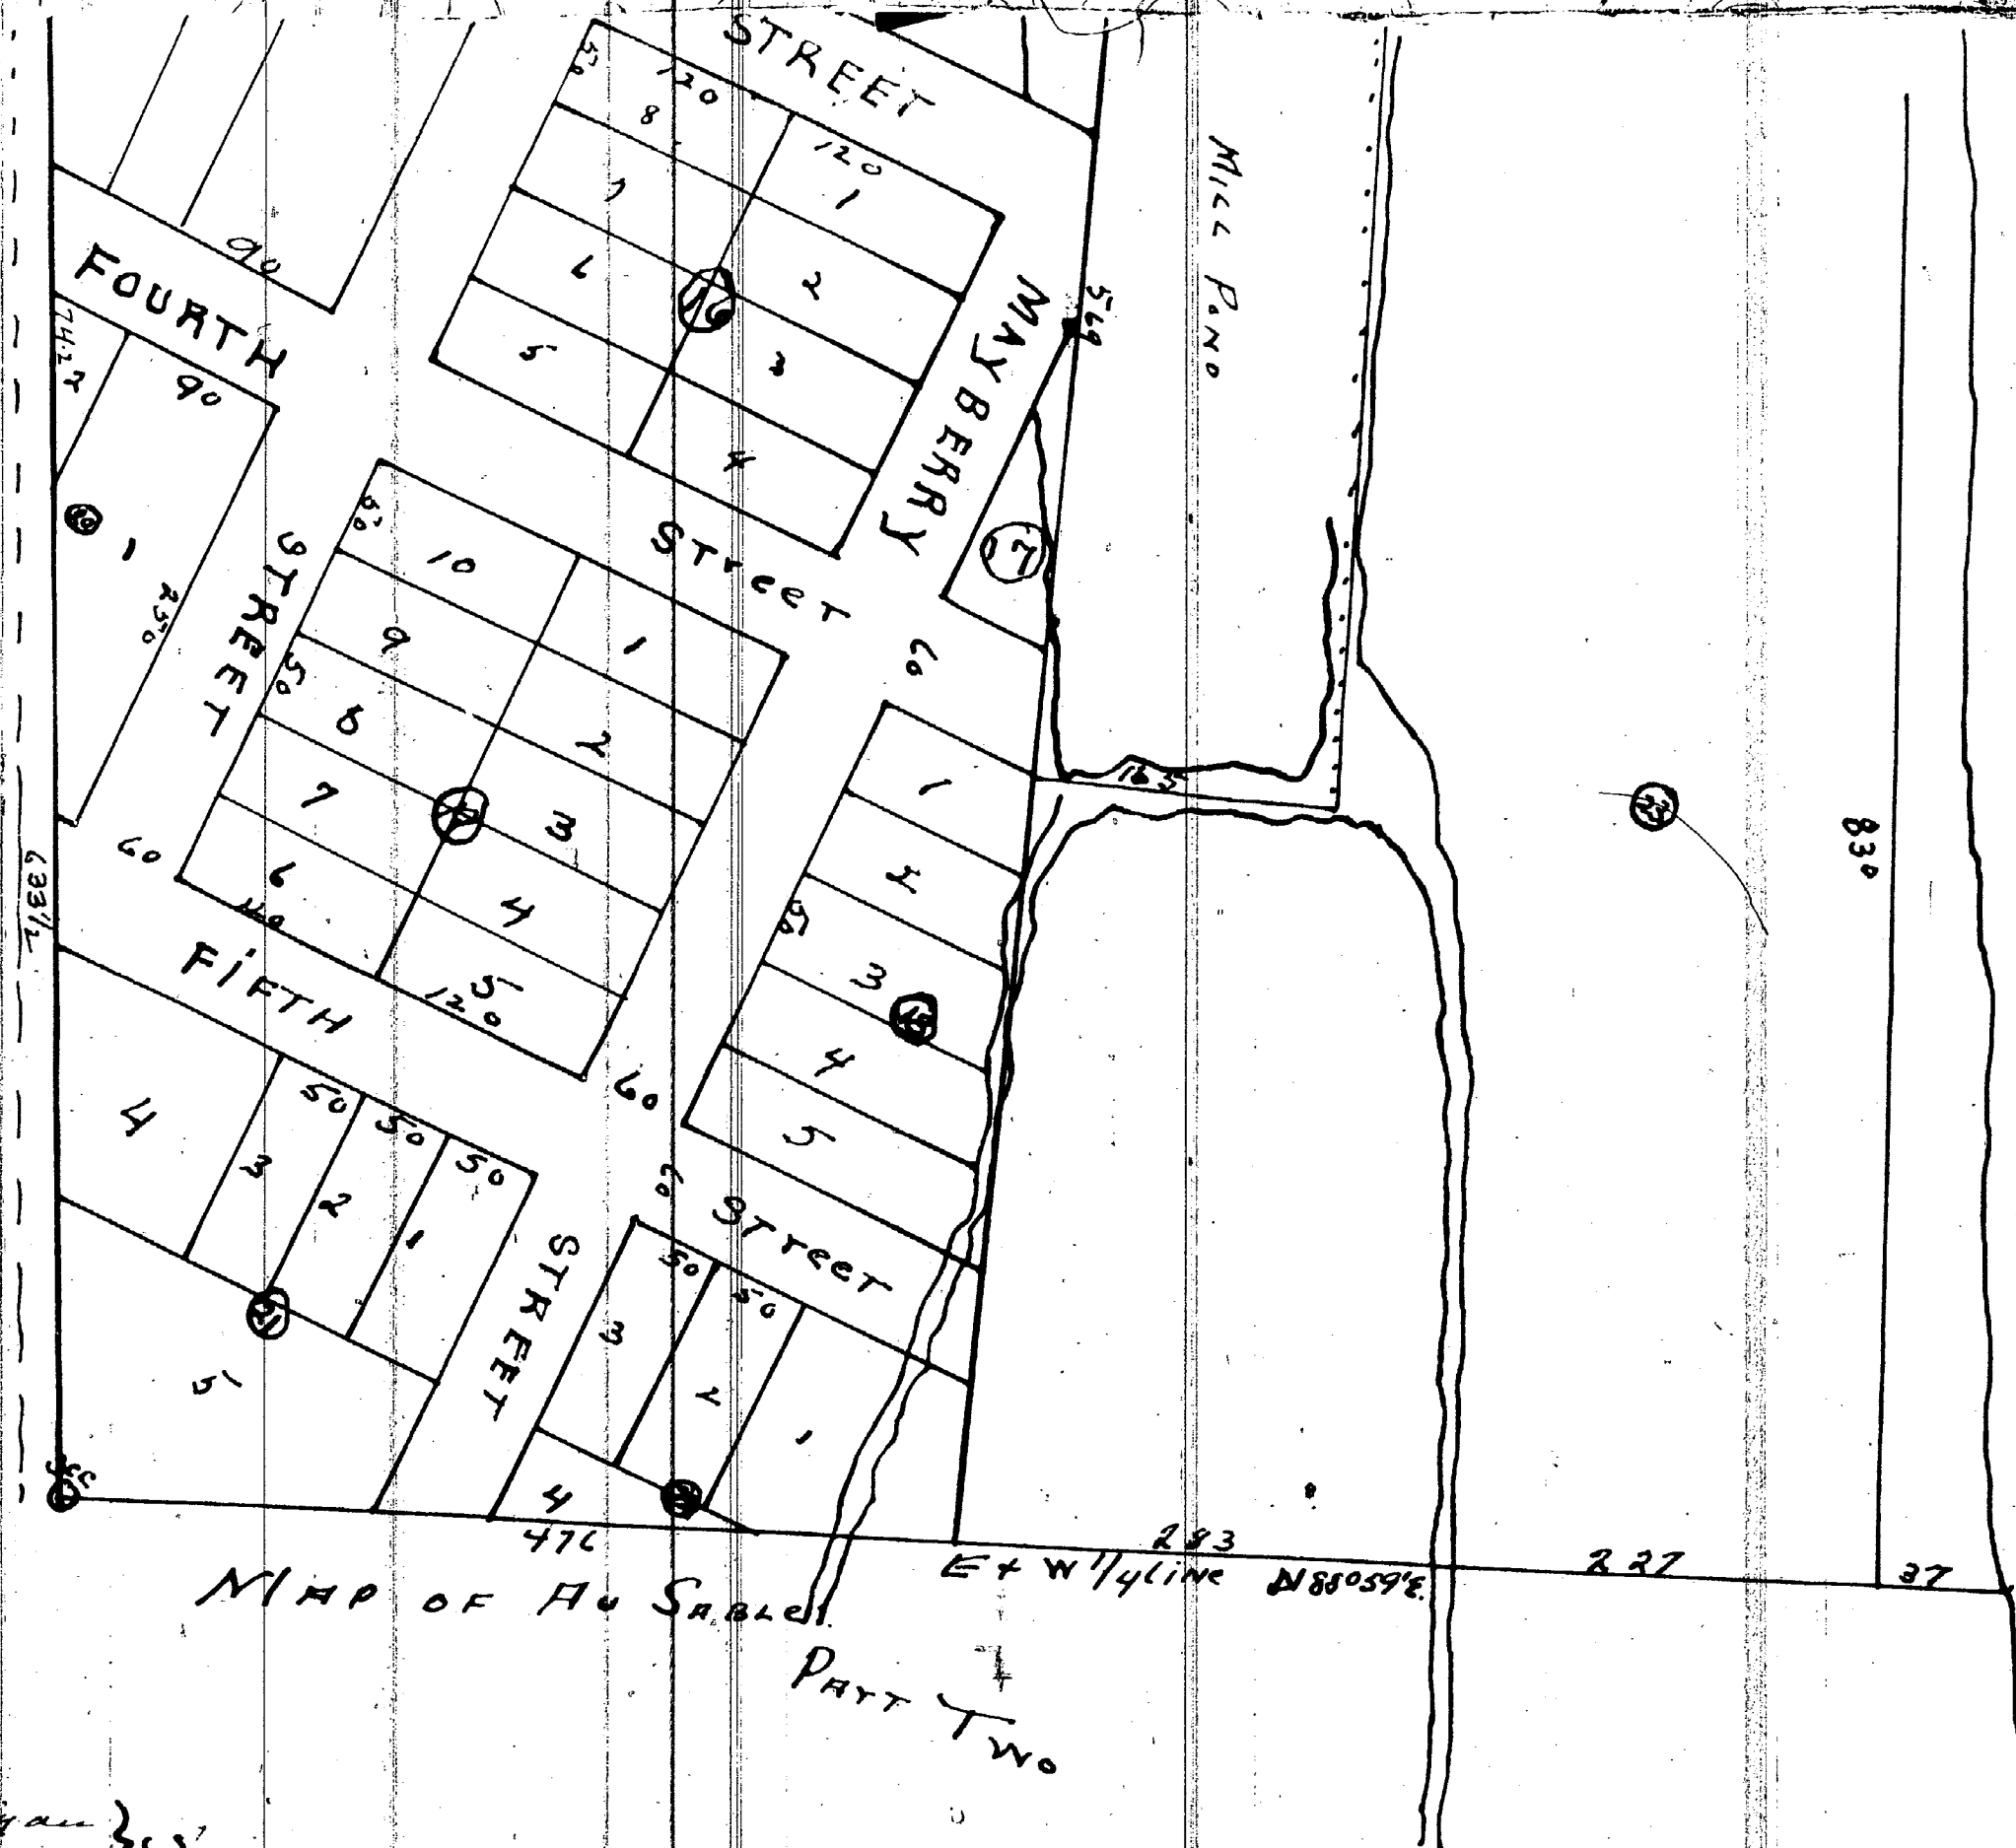

State of Michigan }  
 County of Chas. } ss On this 20th day of June A.D. 1867, before  
 me, a Notary Public for said County, personally came the  
 above named J. B. Smith, George P. Warner and William  
 Blumburg, known to me to be the persons who executed the  
 foregoing instrument and acknowledged the same to be their  
 free act and deed.

Will A. Townsend,  
 Notary Public  
 Chas. County

State of Michigan }  
 County of Chas. } ss On this ninth day of July A.D. 1867 before  
 me, a Notary Public for said County, personally came the above  
 named Felix O. Sable to me known to be one of the persons  
 who executed the foregoing instrument and acknowledged the same  
 to be his free act and deed.

Will A. Townsend  
 Notary Public Chas. County

Register office }  
 Chas. County } ss Received for record July 9th 1867, at 10 o'clock P.M.  
 James O. Whittleman  
 Register

I hereby certify that this Plat is a correct copy of the  
 Plat now on record in the Register of Deeds office, being  
 made under the supervision of the Auditor General by  
 tracing the Plat on record and affixing thereto a carefully  
 compared copy of the dedication and certificate.

Dated the 7th day of Sept 1911

Ray C. Warner  
 Clerk, Aud. Gen. Mch.

RESOLUTION TO ABANDON A PUBLIC ROAD

JUL 24 1984

12532

On a motion duly made by Commissioner Conley, supported by Commissioner Auterich, and unanimously carried, it was moved to adopt the following resolution:

WHEREAS, in accordance with provisions of section 18, Chapter IV, Act 283 of the Public Acts of 1909, as amended, the board of county road commissioners of any county which has adopted the county road system is authorized and empowered to, at any time, absolutely abandon and discontinue any county road, or any part thereof, by a resolution adopted by a majority vote; and

WHEREAS, the Board examined the below described portion of road and noted that the road served no useful purpose, was not suitable for public access and that abandonment was in the best interest of the public;

Smith Street

Recorded plat of Map of AuSable, AuSable Township, Iosco County, Michigan. Beginning at a point on the North line of Smith Street South 65°53'18"E. 239.8 feet from a concrete monument located at the Easterly right-of-way of U.S. 23 and the North right-of-way line of Smith Street, thence extending South 65°53'18"E. to the waters edge of Lake Huron, the right-of-way of Smith Street being 60 feet in width.

NOW THEREFORE BE IT RESOLVED, that the above mentioned section of said road be and is hereby absolutely abandoned and discontinued;

EXCEPT, upon the condition that the title to all public utilities and drains and all appurtenances thereto, now in, over or under said right-of-way is reserved to and shall remain in the respective owners thereof together with the easements and continued rights to occupy said roads for public utility or drainage purposes with the present or additional facilities and to operate, maintain, repair, replace, or remove the same, to the same effect and in the same manner as if said roads had remained a public way.

I hereby certify the above is a true and correct copy of a resolution unanimously adopted by the Board of Iosco County Road Commissioners at a meeting held July 2, 1984.

Signed

Steven D. Ferguson  
Clerk of the Board

Witnesses:

Betty L. Francis  
Betty L. Francis

Russell M. Small  
Russell M. Small

Prepared by:  
Iosco County Road Commission  
3939 N. M-55  
Tawas City, MI 48763