


MAP OF PORTERFIELD'S ADDITION TO TAWAS CITY

COMPRISING THE S.E. 1/4 OF THE N.W. 1/4 OF SECTION 30 T22N R8E

10300 COUNTY MICHIGAN

SCALE 1/2 INCH TO ONE FOOT

12534

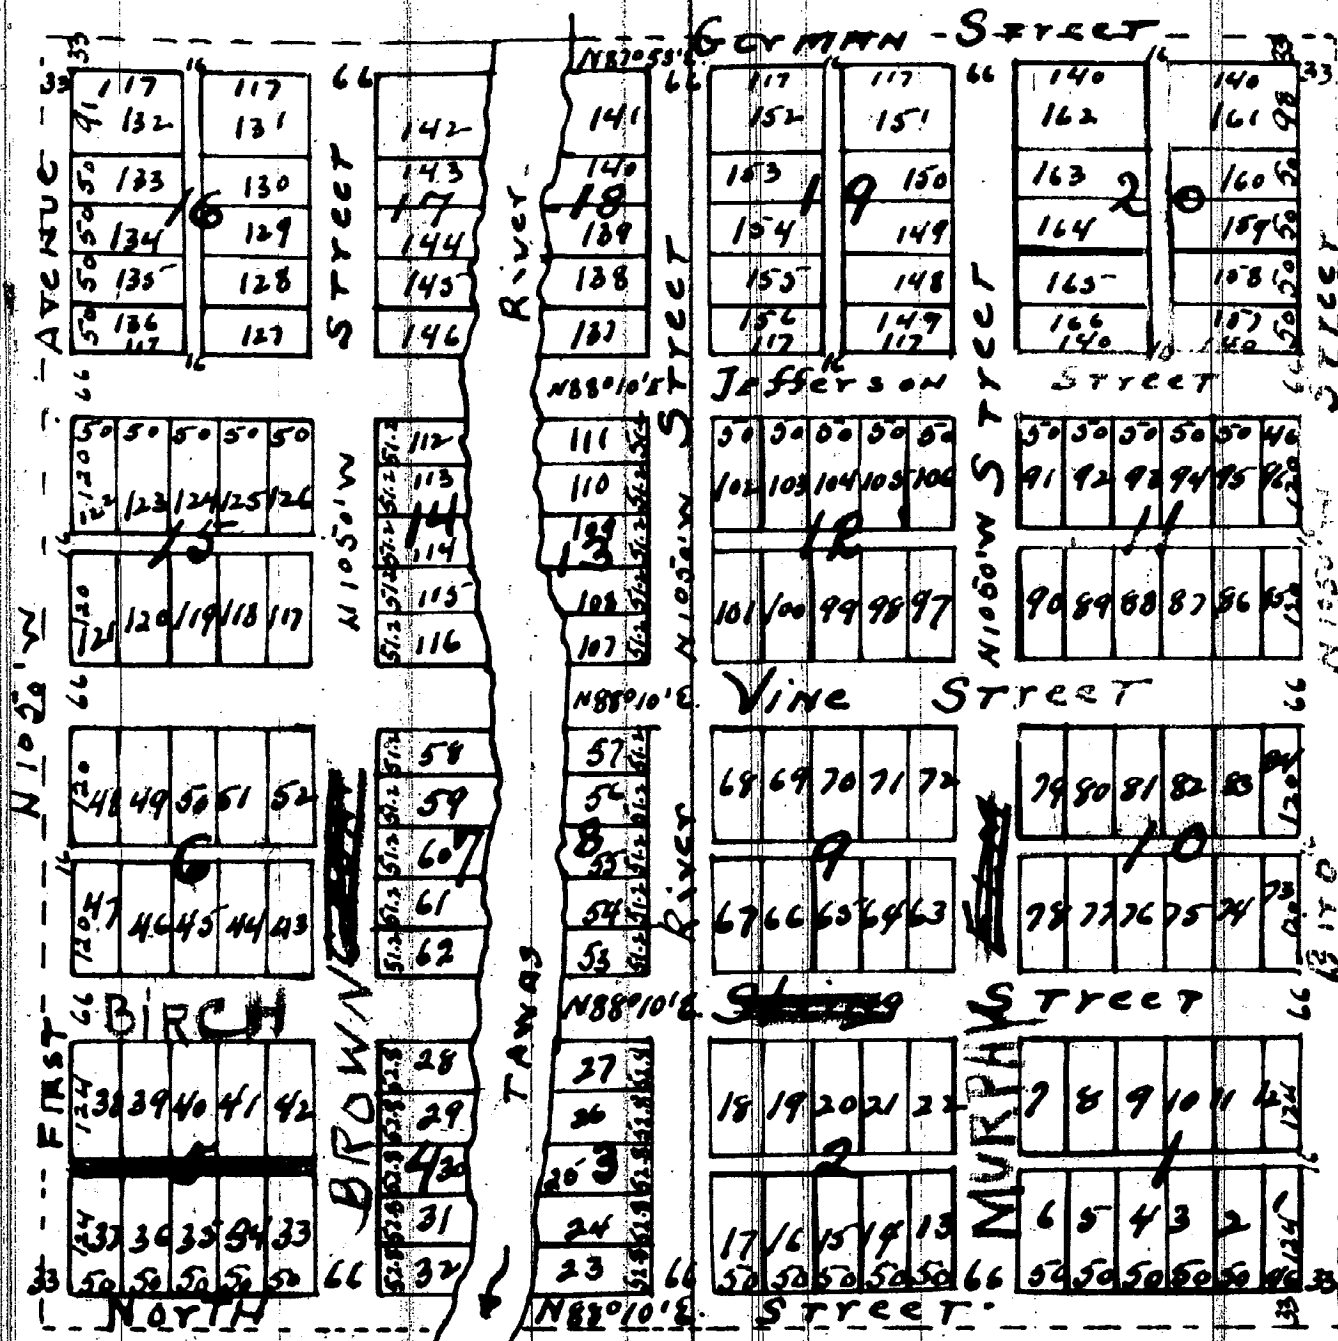

City Council
J. O. L. 17.11.25
705.55

ST. N. M. Ch.
C. M. & P. Council
2-21-1855
150-55

I know all men by these presents that the land laid out on plat in
on the above map is owned by Thopphius J. Porterfield of Tawas City Mich.
that the said map or plat is now cleared by the said T. J. Porterfield a proprietor
and O. H. Heavensworth of East Saginaw as surveyors in accordance with the
provisions of an act to provide for recording Tawas plat and for vacating
the same in certain cases, and the acts amendatory thereto and for
the purpose of being recorded as Porterfield's Addition to Tawas City.
The size of the lots and width of the streets and alleys are given
on said map or plat in feet and tenths of feet the surveyors being
have hereto set our hands and seals this 9th day of May A.D. 1870
the presence of James H. Cogsted } as to Porterfield
O. O. Witterman }

Otto Rasmussen } as to Heavensworth
Mrs. Schmidt }

T. J. Porterfield (ss)
O. H. Heavensworth (ss)

Register office } ss. Record was made May 31st 1870 at 9 o'clock A.M.
Tawas County }

O. O. Witterman Register

State of Michigan } On this 9th day of May 1870 before me Judge of the Probate
County of Saginaw } ss. Court of said Co. came O. H. Heavensworth one of the parties
who executed the foregoing instrument and acknowledged the same
to be his free act and deed for the purpose therein expressed. Witness
my hand and the seal of said Probate Court this 9th day of May 1870
Otto Rasmussen Judge of Probate (seal)

State of Michigan } On this 31st day of May A.D. 1870 personally appeared
County of Tawas } ss. before me Thopphius J. Porterfield one of the parties who
executed the foregoing instrument and acknowledged the same to be
his free act and deed for the purpose therein expressed.
James H. Cogsted Notary Public

I hereby certify that this Plat is a correct copy of the
Plat now on record in the Register of Deeds office being
made under the supervision of the Auditor General by causing
the plat to be read and affixing thereto a carefully compared
copy of the dedication and certificate.

Dated this 29th day of Aug 1871

Ray C. Warner
Clerk, Aud. Gen. Dept.

PLAT - HORACE D. STOCKMAN'S ADDITION VILLAGE OF AUSABLE

C C J
C C October 26-1871

In the matter of Altering the Plat of
Horace D Stockman's Addition to
the Village of Ausable

It is ordered that the said plat of all those certain pieces or parcels of land lying South and East of State Street so called according to the plat of Horace D. Stockman's Addition to the Village of Ausable made by D.H. Pettibone, situated in Iosco County, Michigan, be and the same is hereby altered so as to conform to said plat in said petition mentioned and described as copy of which is attached to said petition marked B and the said Plat marked B is hereby established, notified and confirmed.

F.C. Grier

Circuit Judge

Curts & Taylor
Plat Examiners *Plat as Altered Vol-150-Page 12522*

PLAT - PORTERFIELD'S ADDITION TAWAS CITY

CC J 6 page 419
C C February 15-1910

In the matter of the petition of
Charles H. Prescott to vacate a
plat.

It is ordered and the Court now here by authority of the statute is such case made and provided, doth order that-That part of the plat of Porterfield's Addition to Tawas City, in said Iosco County, lying Westerly of Tawas River, excepting Blocks Four(4) and Five(5) also excepting North Street, Spring Street and that part of Cedar Street and First Avenue, contiguous to said Blocks Four(4) and Five(5) be vacated in accordance with the prayer of the petition and that the part of said plat so vacated be assessed in the future for purposes of Taxation, as; That part of the south East $\frac{1}{4}$ of the North West Quarter of Section Thirty in Township Twenty two, N of Range, Eight East lying Westerly of Tawas River, not platted containing ten and one half acres of land as prayed for in said petition.


Main J. Connine,

Blocks vacated are 6- 7-14-16-17 and that part of Vine Street, Jefferson Street and German Street West of Tawas River also Cedar Street North of Blocks 4 and 5.

Circuit Judge

Curts & Taylor
Plat Examiners

Vol-150-Page 12534

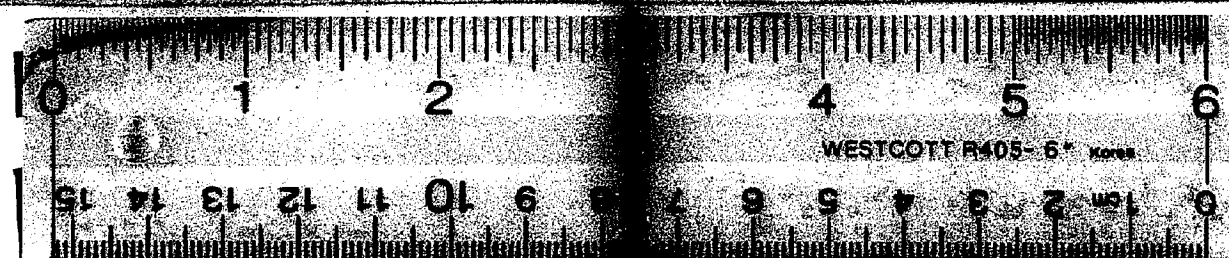

16 X