


I hereby certify that she is a corner
Plot of the Survey of N.E 1/4 of N.W 1/4
Sec 10 T. 23 N. R. 9 E. as made by me.
Aug 14. 1867. D. A. Pettibone Surveyor.

State of New York - On the 13th day of
 January 1868 before me
 Judge of Probate for said County of
 Warren a Petition being in & me known
 and acknowledged that I executed the
 foregoing last Will in & to the State
 in Court Case furnished.
 Dots Ransom. Judge of Probate.
 For Order of Court's Record. See Register &
 that are taken of these pages 7.
 W. Whittman Register

I hereby certify that the Plat is a copy of the Plat now on record in the Register of Deeds office having made under the supervision of the Auditor General by tracing the same and affixing thereof a carefully comparing copy of the Declaration and Certificate.

ated the day of Sept. 1901
Ray C Warner.
C. Lusk, Asst. Secy.

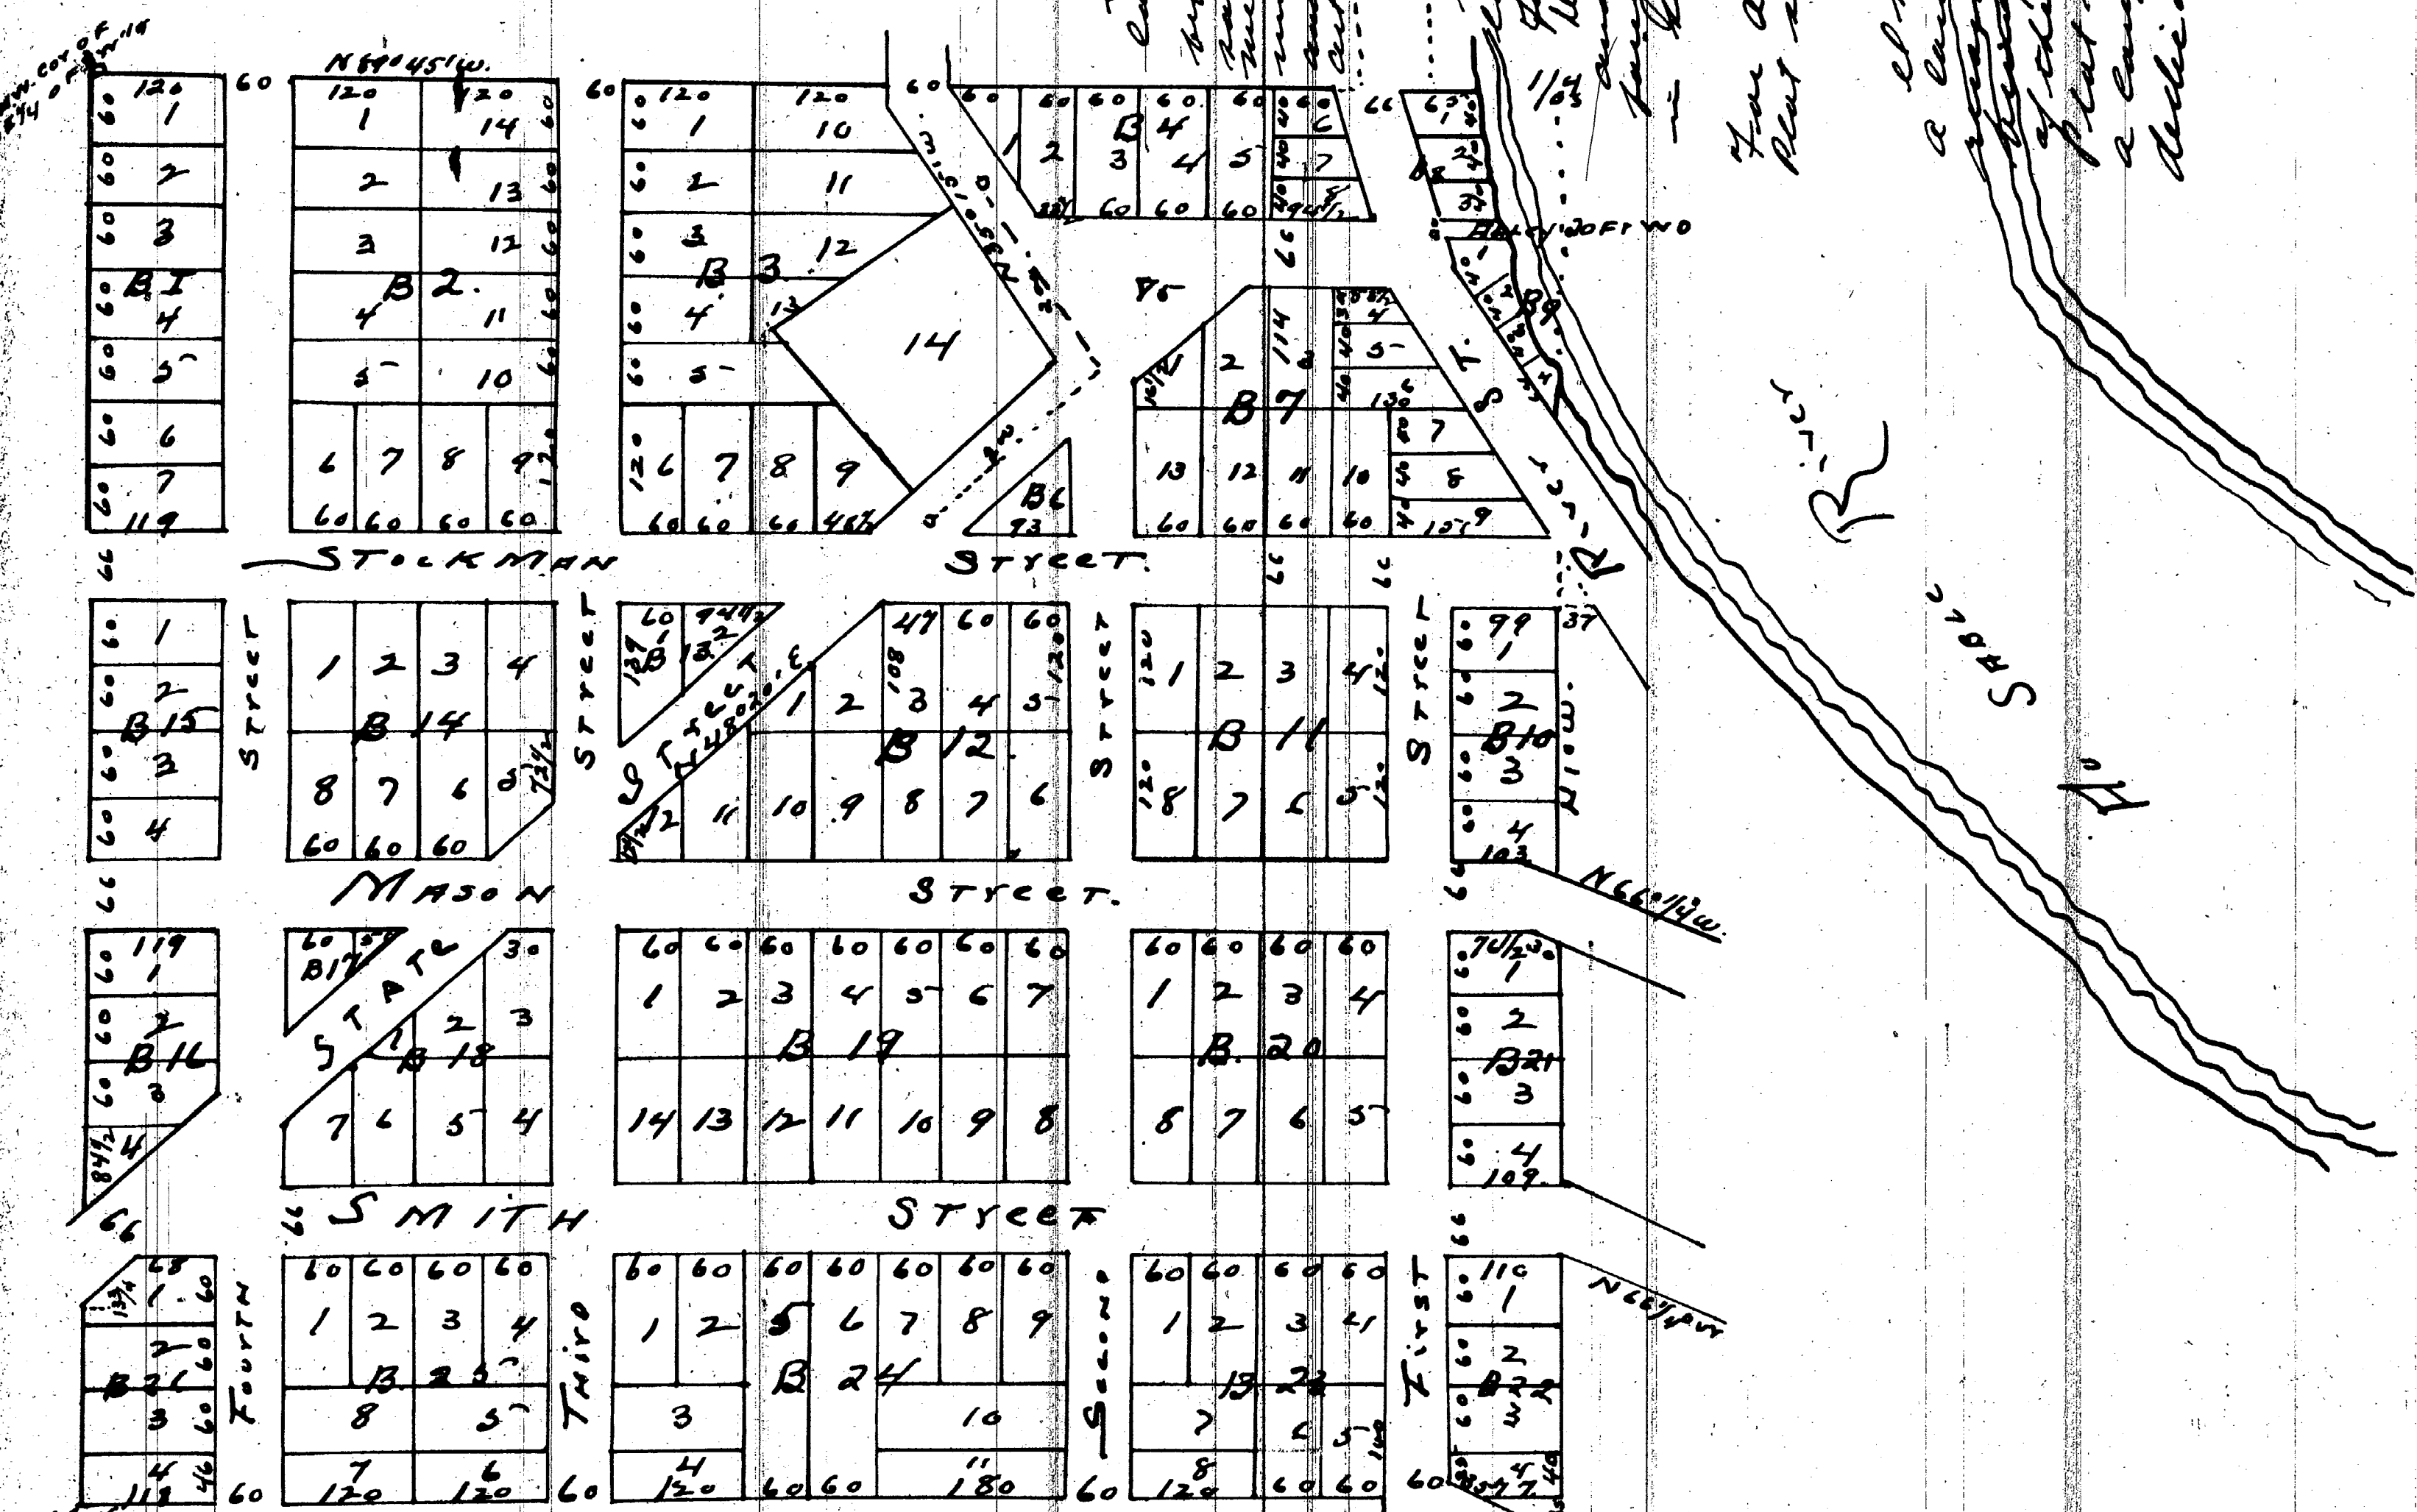

Know all men by these presents, that the said land laid out or platted on the
within map is owned by Harace D. Vetchman of the Twp. Upper River flows County, State
of Michigan and described as the N.E. 1/4 of Sec. 10, Township 23 North Range 9 East
that said map was created by the said Harace D. Vetchman a professional and
D. G. Pettibone Surveyor in accordance with the provisions of an act to provide
for the recording of Town plats used for locating the same in certain cases
and the act amendatory thereto and for the purpose of being recorded as
Harace Vetchmans Plat and that the plat is a true copy of the survey
on which whereof we have heretofore set our hands on the 28th day of July
A.D. 1868.

Signed sealed & delivered in presence of
Harace D. Vetchman (45)
D. G. Pettibone (45)

Otto Rosen } V.E. Whelken
Herrn Soffler. } as to Pettibony

Register office } Running for record Aug 21.
class. running } 1868. at 7 o'clock. a.m.
James. B. Whittamary
Register.