


Widgers Sub of Lot 13
— of the subdivision of that part of —
— Private Claim No. —
— lying between the Mack Road and Lot 19 of the
— Estate of Robert Beaudin, deceased. —
— City of Detroit, Wayne Co Michigan —

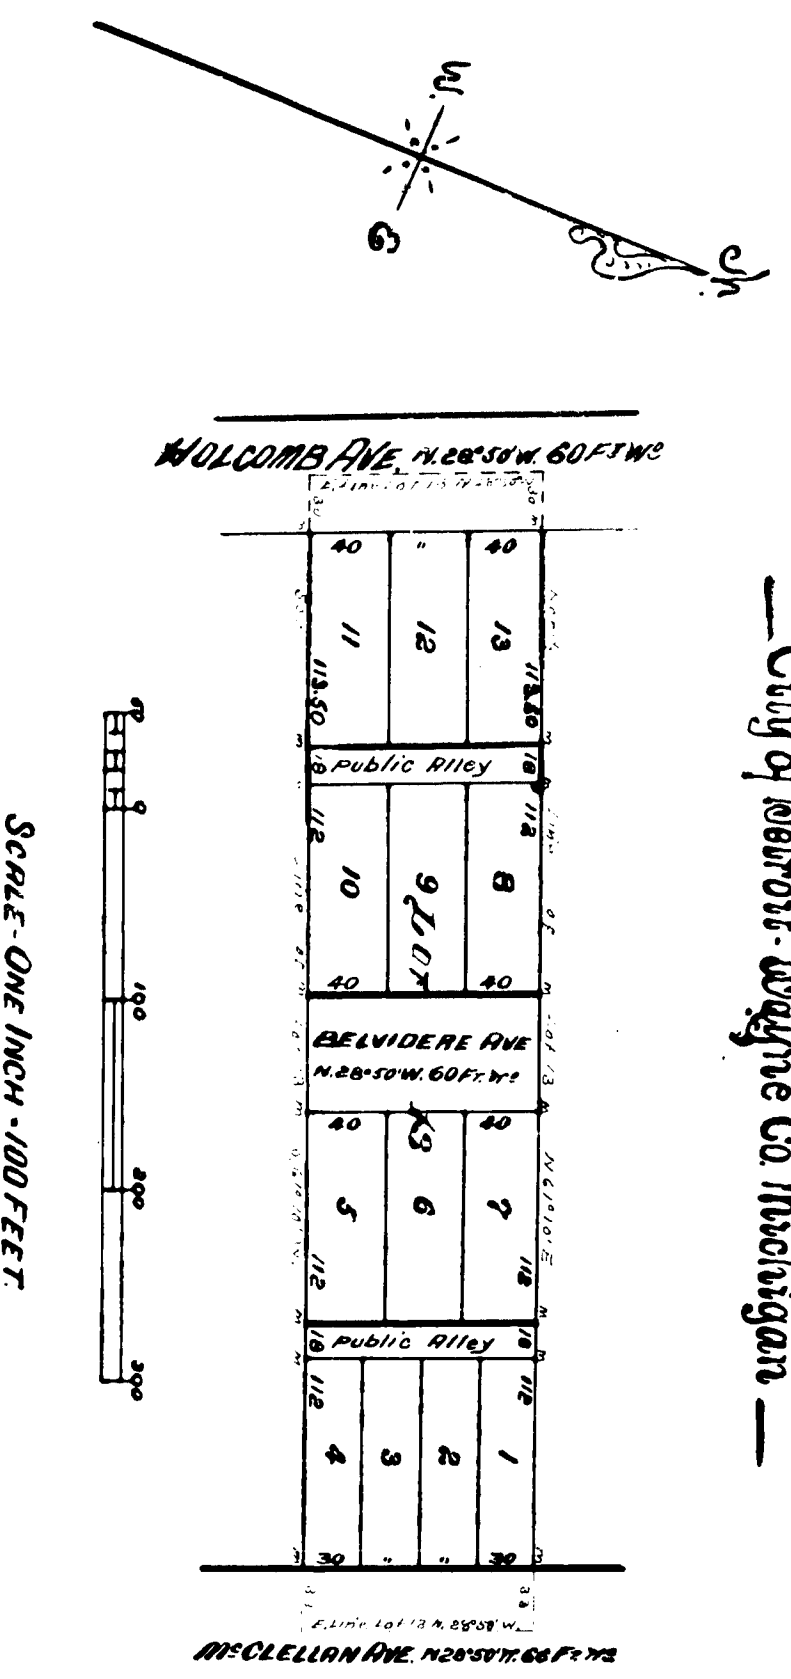

Whereas all men by these Presents. That
a, Catharine Weiden, as fiduciary, have caused the
land embraced in the annexed plat to be surveyed,
laid out and platted, to the known as Weiden Sub-
division of Lot 13 of the Subdivision of that part
of Private Claim No. 10 - lying between the Mack
Road and Lot 19 of the Estate of Robert Beaudin,
deceased - City of Detroit, Wayne County, Michigan -
and that the said Catharine Weiden as shown on said
plat are hereby dedicated to the use of the public.
Witness her hand and Seal this 3d day of March, 1902.
Catharine Weiden

In presence of
Joseph H. H. H.
Catharine Weiden

It is hereby certified that the plat herein delineated is a correct
one and that permanent monuments consisting of white
oak stakes have been planted at points marked "P" as
shown shown at all angles in the boundary of the
land platted and at all intersections of streets or
streets and alleys.
Dated, March 3d - 1902.
Edwin Jerome
Surveyor.

State of Michigan } ss.
County of Wayne }
On this eight-day of March, A.D. 1902.
before me, the subscriber, a Notary Public in and for said
County, personally appeared Catharine Weiden, to me known to
be the same person who executed the above dedication and
in the personally acknowledged the same to be her act and deed.

Carlton Schneider
Notary Public,
Wayne Co, Michigan.

Examined and approved,
March 11th 1902.
John B. Dickinson
Deputy Auditor General

State of Michigan } ss.
County of Wayne }
and Edwin Jerome, Surveyor, hereby certify that we have each carefully
compared this duplicate plat with the original plat of Private Claim 10 -
division of Lot 13 of the Subdivision of that part of Private Claim 10 -
lying between the Mack Road and Lot 19 of the Estate of Robert
Beaudin, deceased - City of Detroit, Wayne County, Michigan, and
that it is an exact copy thereof and of the whole of such map or plat.

My Witness & Register of Deeds,
Edwin Jerome, Surveyor.

The Streets on the annexed plat conform
to the general plan of the City.


City Engineer

State of Michigan } ss.
County of Wayne }
We,
and Edwin Jerome, Surveyor, hereby certify that we have each carefully
compared the annexed copy with the plat of Weiden Subdivision
of Lot 13 of the Subdivision of that part of Private Claim 10 - lying
between the Mack Road and Lot 19 of the Estate of Robert Beau-
din, deceased - City of Detroit, Wayne County, Michigan, and
that it is a true transcript thereof and of the whole of such
second.

My Witness & Register of Deeds,
Edwin Jerome, Surveyor.

REGISTER OF DEEDS OFFICE } ss.
WAYNE COUNTY, }
This instrument was received for record this
day of March, 1902, at
o'clock, A.M. and recorded in Liber...
of Deeds, on page... as proper certificate was
furnished in compliance with Sec. 185, of Senate
Bill No. 189 filed May 22, 1898.
My Witness & Register of Deeds,
Edwin Jerome, Surveyor.

Widener Sub of Lot 13
— of the subdivision of that part of —
— Private Claim No. 10 —
— lying between the Mack Road and Lot 19 of the
— Estate of Robert Beaubien, deceased. —
— City of Detroit, Wayne Co. Michigan —

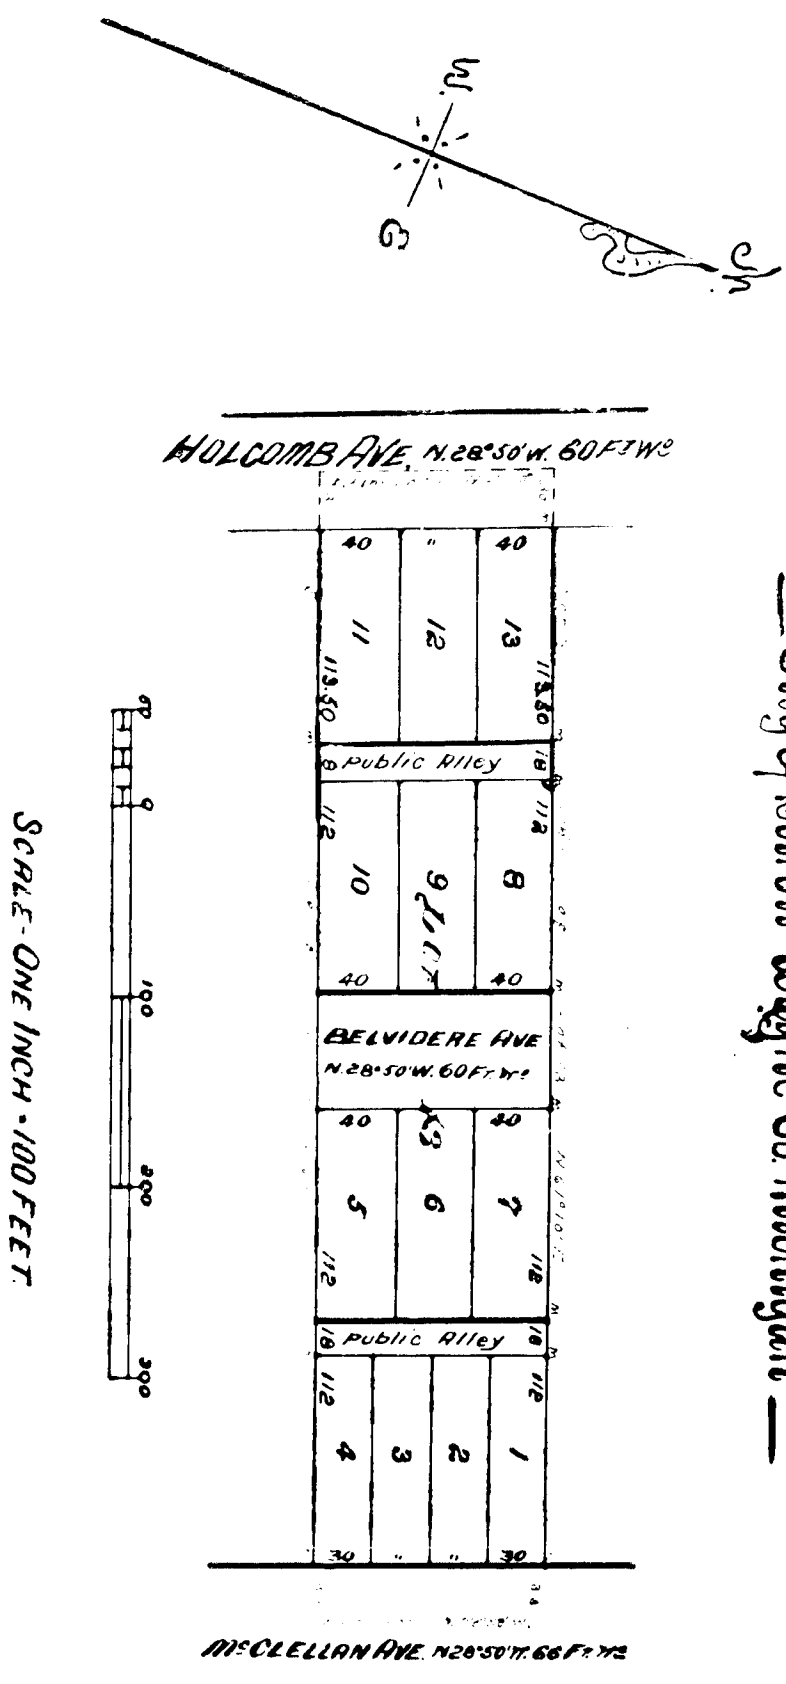

Now all men by these Presents. That
I, Catharine Wickers, as Subdivider, have caused the
land embraced in the annexed Plat to be surveyed,
laid out and platted to be known as Wickers Sub-
division of Lot 13 of the subdivision of that part
of Private Claim 10. Lying between the Mack
Road and Lot 19 of the Estate of Robert Beaubien,
deceased - City of Detroit, Wayne County, Michigan,
and that the Subdivided lots be known as said
Plat and thereby dedicated to the use of the public.
Witness my hand and seal this 24 day of March, A.D. 1902.
Catharine Wickers

In presence of
of public Subdividers
Arthur Beaubien

It is hereby certified that the plat herein delineated is a correct
one and that permanent monuments consisting of white
oak stakes have been planted at periods marked "P" in
the corners of all angles in the boundary of the
land platting and at all intermediate of stakes or
sheds and alleys.
Subd. March 24, 1902.
Gerrit Jerome
Surveyor.

State of Michigan } ss.
County of Wayne }
I, the undersigned, a Notary Public in and for said
County, personally appeared Catharine Wickers, to me known to
be the same person whose execution the above dedication and
who personally acknowledged the same to be her free act and deed.

Arthur Wickers
Notary Public,
Wayne Co., Michigan.

Examined and approved,
March 11th 1902.
John B. Dickinson
Deputy Auditor General

March 20th 1902

State of Michigan } ss.
County of Wayne }
I, the undersigned, Surveyor, hereby certify that the above and each copy
conform to the duplicate plat with the original plat of Wickers Sub-
division of Lot 13 of the subdivision of that part of Private Claim 10 -
lying between the Mack Road and Lot 19 of the Estate of Robert
Beaubien, deceased - City of Detroit, Wayne County, Michigan, and
that it is a true and correct copy thereof and of the whole of such map
or plat.

Attest my hand and seal of office
this 20th day of March, A.D. 1902.
Gerrit Jerome
Surveyor.

The Streets on the annexed plat conform
to the general plan of the City.

City Engineer

State of Michigan } ss.
County of Wayne }
I, the undersigned, Surveyor, hereby certify that the above and each copy
conform to the duplicate plat with the original plat of Wickers Sub-
division of Lot 13 of the subdivision of that part of Private Claim 10 -
lying between the Mack Road and Lot 19 of the Estate of Robert Beaubien,
deceased - City of Detroit, Wayne County, Michigan, and
that it is a true and correct copy thereof and of the whole of such
map or plat.

Attest my hand and seal of office
this 20th day of March, A.D. 1902.
Gerrit Jerome
Surveyor.

Register of Deeds Office } ss.
Wayne County }
This instrument was received for record this
24th day of March, A.D. 1902, at 10 o'clock
A.M. and recorded in Liber 118, page 125,
of which on page 125, as proper certificate was
furnished in compliance with Sec. 182, of Senate
Bill No. 109 File 222, Act of 1898.
Attest my hand and seal of office
this 24th day of March, A.D. 1902.
Gerrit Jerome
Register of Deeds.