

PLAT OF
ROBINSON'S
ADDITION
TO THE VILLAGE OF
VANDERBILT
OTSEGO COUNTY
MICHIGAN

Scale
1 inch = 100 feet

State of Michigan } ss.
County of Otsego

Know all men by these presents that the land laid out or platted on the annexed map is located in the North East quarter of Section thirty seven (37) Town thirty two (32) North of Range three West Meridian of Michigan Beginning at the 1/4 Post on North boundary of about named section thence S 88° 25' E along North boundary of Section, twenty chains and two and 1/2 links (20.125 chains) to 1/4 Post which stands equidistant from 1/4 Post above mentioned and the North East corner of the section thence S 6° E twelve chains and thirty-seven links (12.37 chains) along the 1/4 line running north and south along named quarter section thence N 88° 25' W twenty chains and two links (20.02 chains) on a line parallel to North boundary thence N 6° W seven chains and thirty seven links (7.37 chains) across North and South 1/4 line of above named section to place of beginning That Albert C. Robinson and Emma his wife of the Township of Cornish Otsego County State of Michigan are the proprietors of said land except that portion occupied by Jackson Lansing & Co. main R.R. Right of way which passes through it as represented upon the plat said Right of way is not included in the addition That John M. Sanborn Surveyor did at the request of the said proprietors survey and lay out said land into a plat called Robinson's Addition to the Village of Vanderbilt and by virtue of the provisions of Chapter thirty two (32) of the compiled laws of the State of Michigan for 1871 and the amendments thereto now in force the parties of which are given in said map or plat in which the size of lots and the width of Streets are given in feet and parts of feet and the said proprietors and the said surveyor have hereunto set their hand and seals this eighth day of May A.D. 1882


Albert C. Robinson } Proprietors
Emma Robinson }
John M. Sanborn } Surveyor

In presence of
Lycurgus H. Kirkpatrick }
Theron B. Heldon } Witnesses

I hereby certify that this Plat is a correct copy of the Plat now on Record in the Register of Deeds Office being mapped under the supervision of the Auditor General of the State of Michigan and offering hereto a carefully compared copy of the Dedication and Certificate

Dated the 11th day of September 1911

Alton B. Wood
Clerk, Aud Gen Dept.

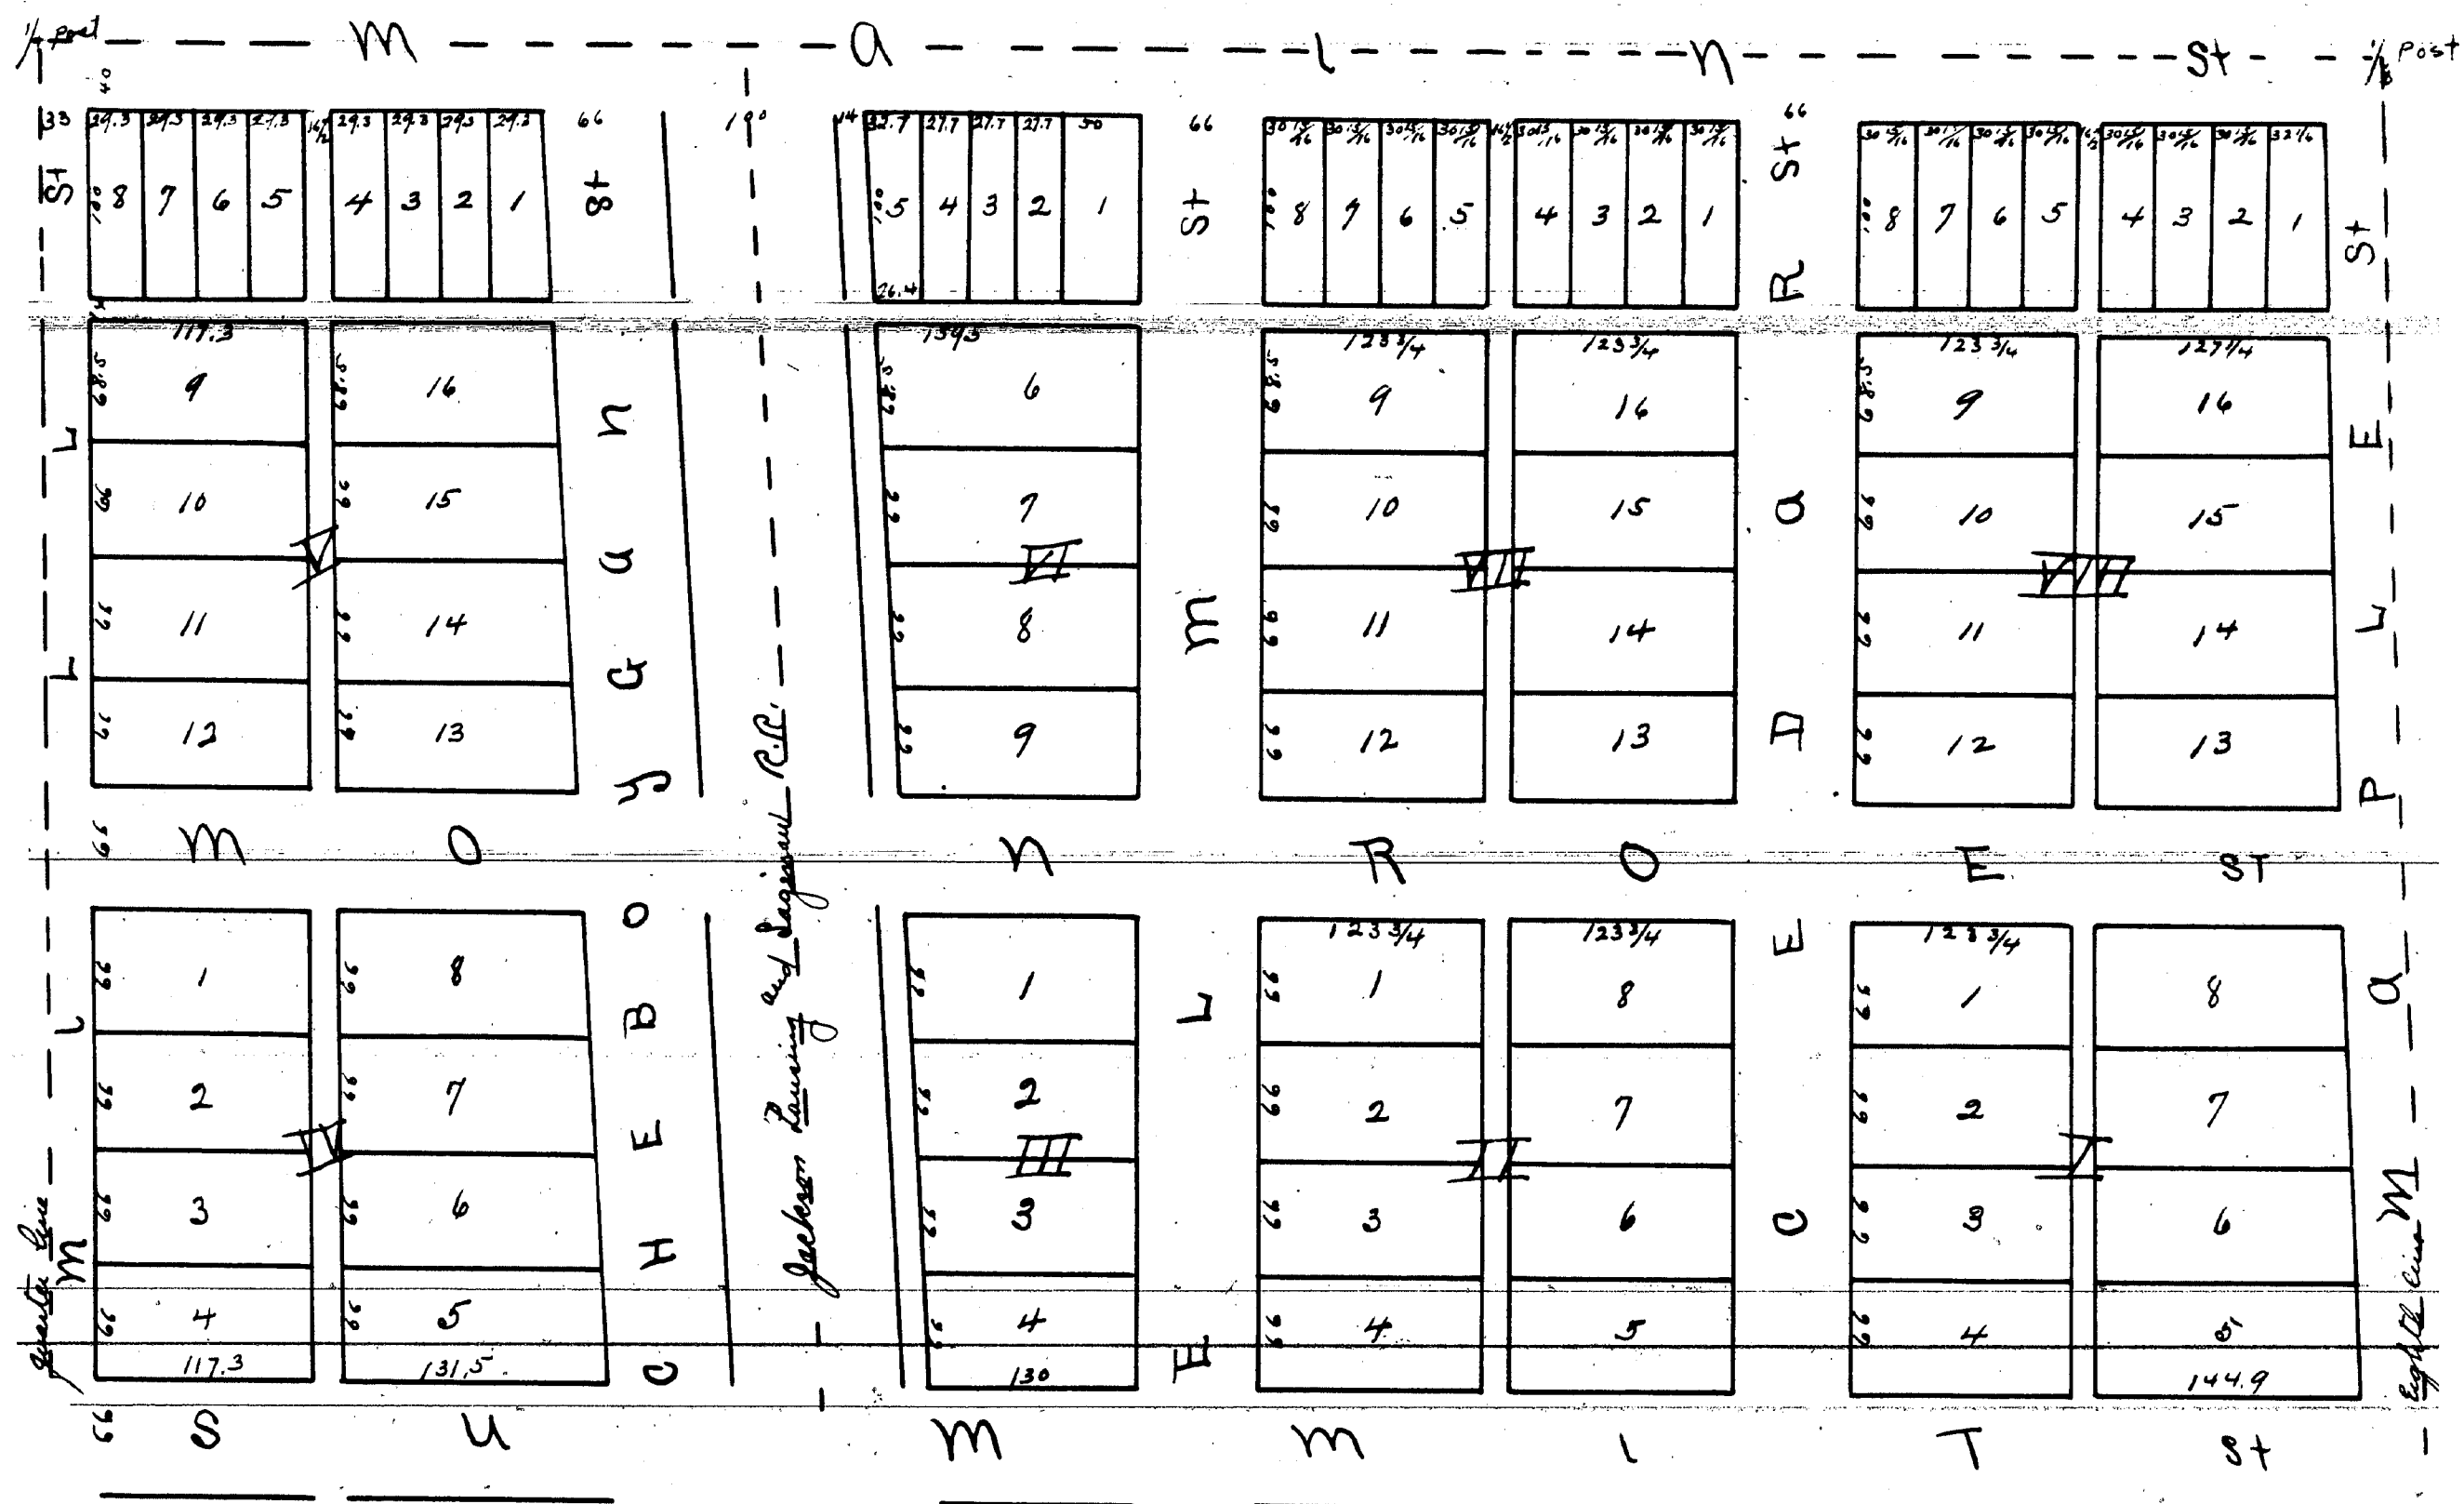

Know all men by these presents that Mr. Albert C. Robinson and Emma Robinson do hereby dedicate to the public the perpetual use of the Streets and alleys as laid down on the foregoing Map or Plat reserving for ourselves our heirs administrators or assigns the reversion or reversions thereof whenever the same may be discontinued by law

In presence of
Lycurgus H. Kirkpatrick }
Theron B. Heldon }
Albert C. Robinson }
Emma Robinson }

State of Michigan } ss.
County of Otsego

On this eighth day of May A.D. 1882 before me a Notary Public in and for said County personally appeared Albert C. Robinson and Emma his wife to me known to be the same persons described in & who executed the accompanying instrument as proprietors who severally acknowledged the same to be their own free act and deed

Theron B. Heldon
Notary Public

State of Michigan } ss.
County of Otsego

On this eighth day of May A.D. 1882 before me a Notary Public in and for said County personally appeared John M. Sanborn to me known to be the same person described in & who executed the accompanying instrument and who acknowledged the execution of the same for the purposes therein mentioned

Theron B. Heldon
Notary Public

State of Michigan } ss.
County of Otsego

We Andrew J. Saylor Register of Deeds in and for said County and John M. Sanborn Surveyor in and for said County do hereby certify that we have carefully compared the annexed map with the original map of Robinson's Addition to the Village of Vanderbilt and that it is a true copy of the same

Andrew J. Saylor } Register of Deeds
John M. Sanborn } Surveyor

Received for Record this 9th day of May A.D. 1882
Andrew J. Saylor Register of Deeds