

Noted the 7th day of September 1911
Attn: W. Ward.
Camp, and Ben West

known all men by their ^{respective} the land laid out in the survey of Plat comprises a part of the $S E \frac{1}{4}$ of the $S E \frac{1}{4}$ of Sec 7 Town 26 N of Range 3 West commencing at a point 553 feet N 79° 15' E from the corner of Section 17 8.17 x 18 then running N 47° 11' 45" E to the southealy corner of lot A thence continued N 47° 11' on the southealy side of Union Street 503 ft to corner of Charles Alger & Oliver Street thence N 43° 5' on the southealy side of Alger Street 553 feet to the corner of Alger and State Street thence S 1° 15' W on the West side of State Street 661 feet to the place of beginning and that the land laid is owned by Selling Hanson & Co that the conveyed map is that is executed by Selling Hanson and Co as Subscribers and that E. Hanson as Surveyor in accordance with the provisions of an act to provide for the recording of town Plats and for vacating the land in certain cases and the act amendatory thereto for the purpose of having the same recorded as selling interests & Co addition to the village of Mayfield

The witnesses whereof we have deposed at
our hands and seals this fourth day of June
A.D. 1887 E. H. Balling [L-5]

James Hanson [45]
Mike Nicholson [45]

known and subscribed to before me
this fourth day of June A.D. 1887
L. Maurice Smith


Maurice & Co
 Notary Public

A. E. Newman

Las Dunas

Register Office }
 Crawford County }
 Michigan }
 10th day of October A.D. 1889 at 7 o'clk P.M.
 & duly recorded
 D. G. Bell R. 7

D. S. Bell
Registrar

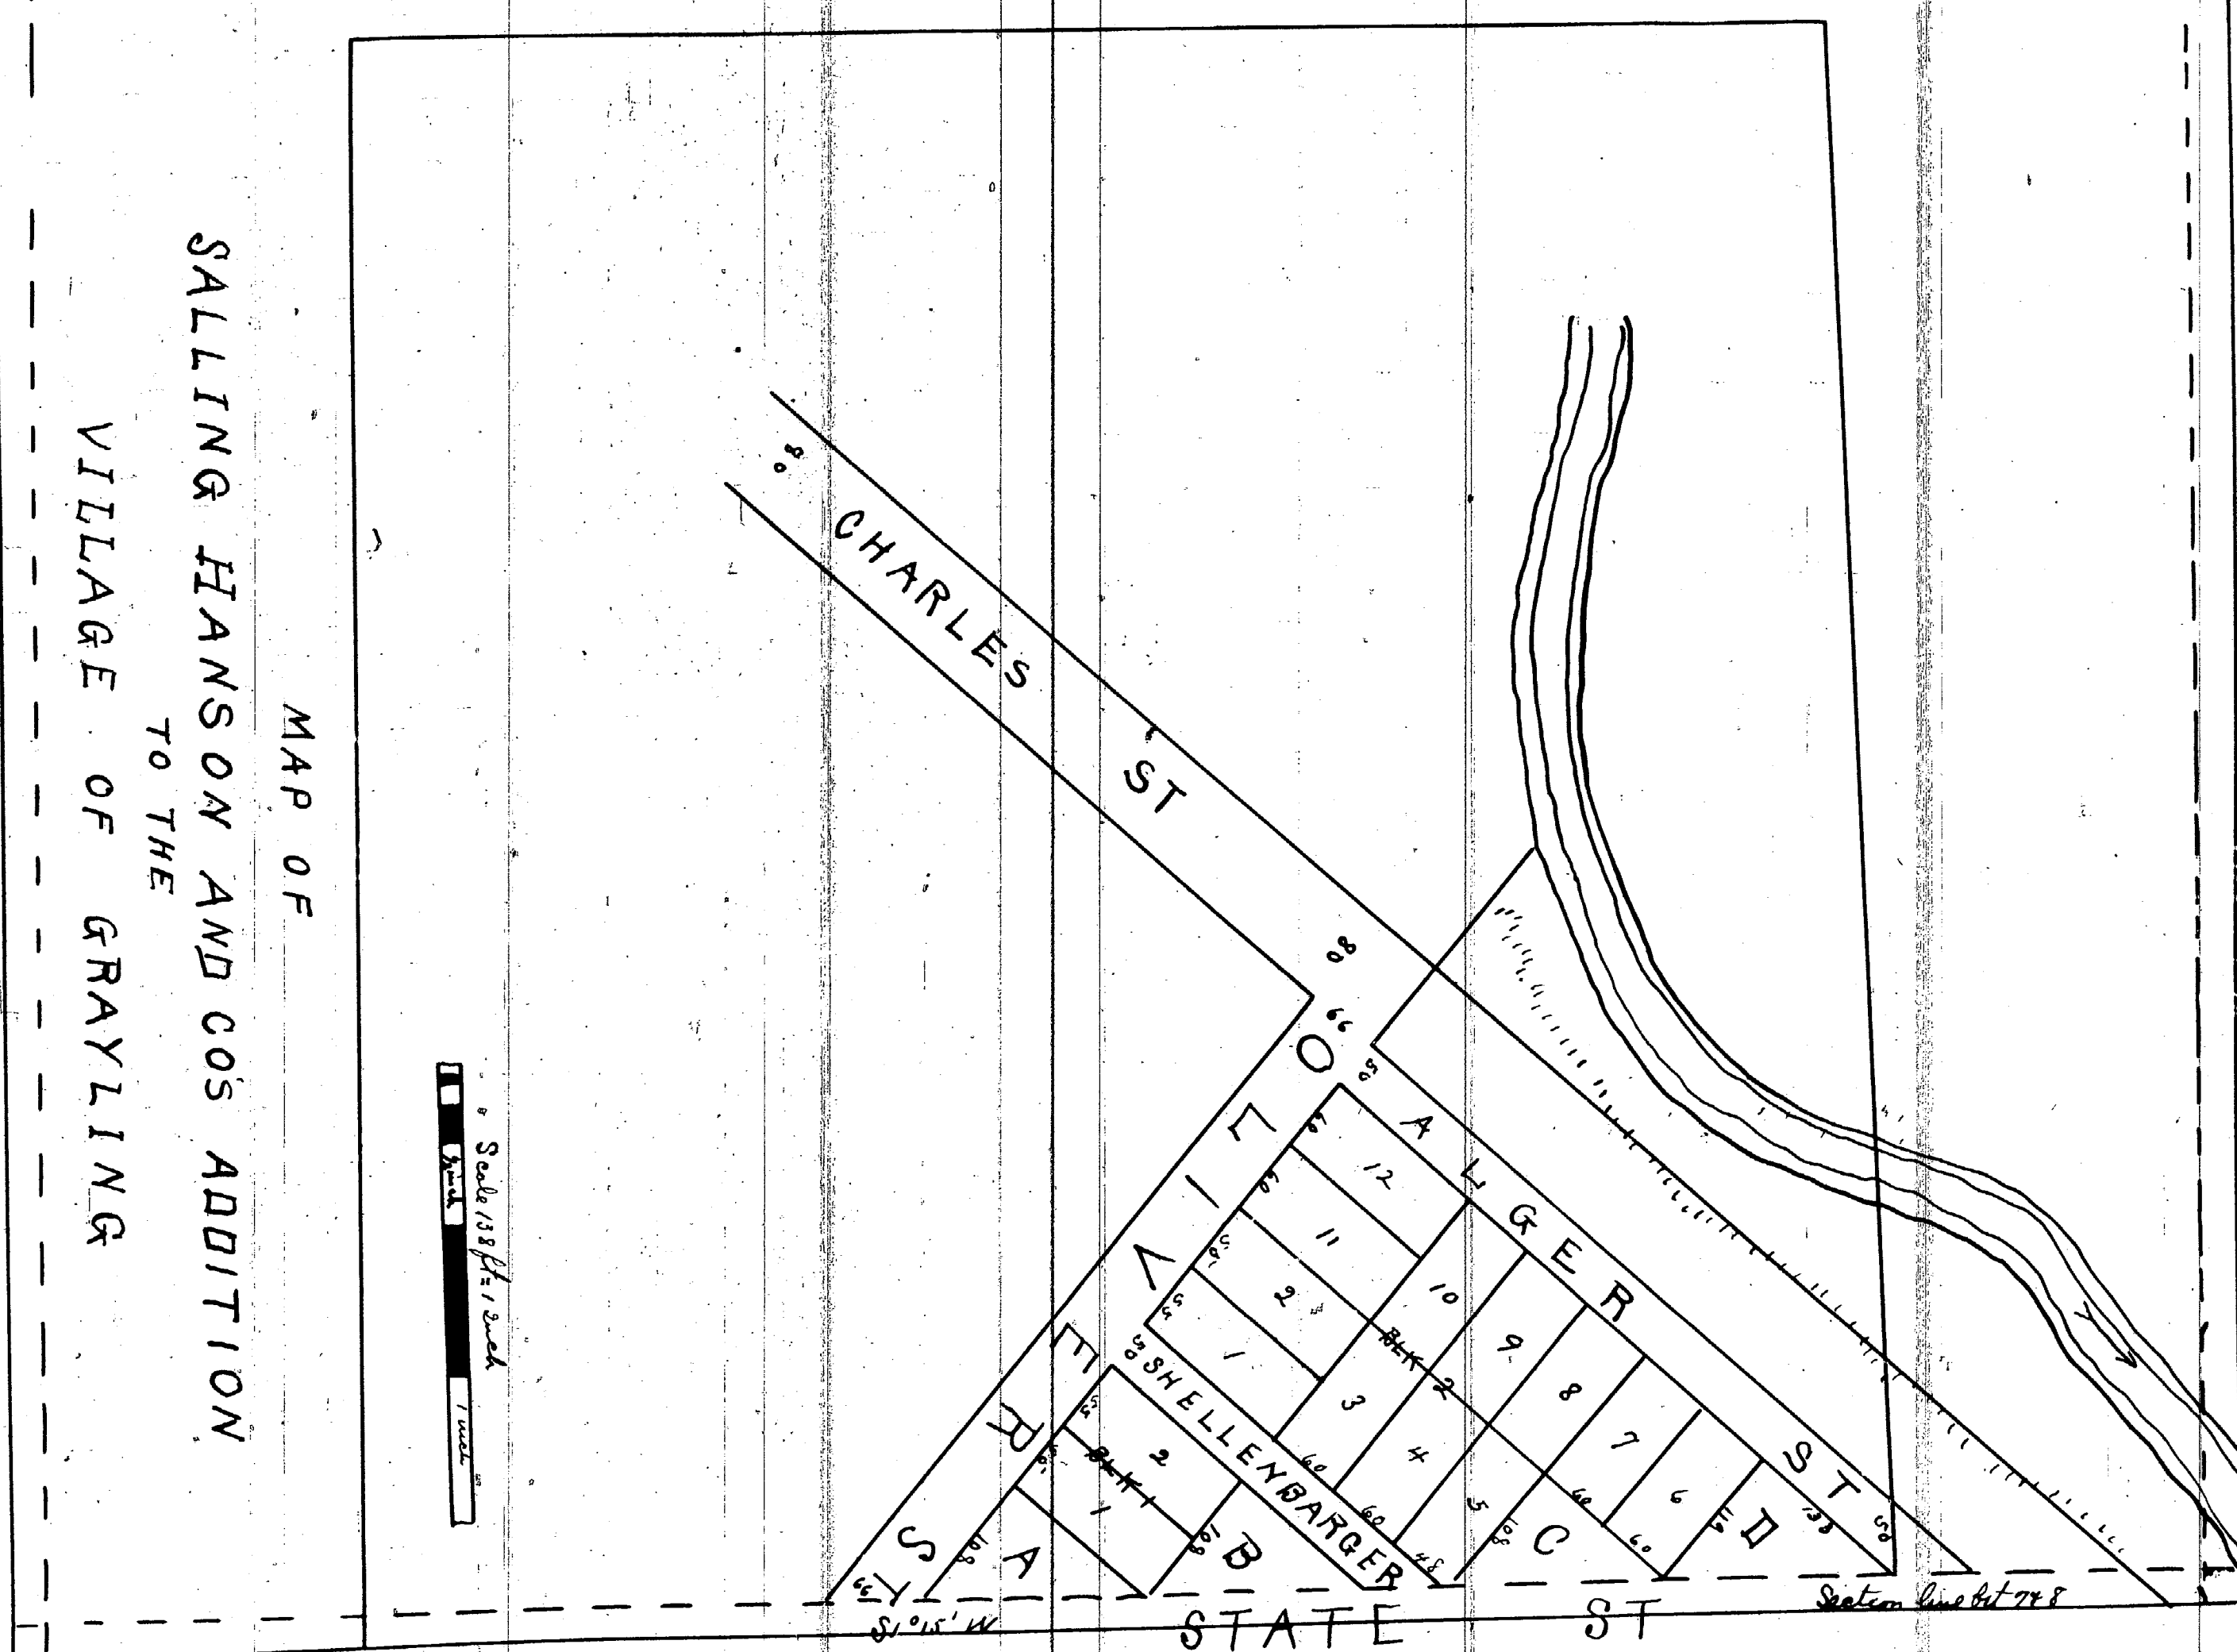

MAP OF
SALLING HANSON AND COS ADDITION
TO THE
VILLAGE OF GRAYLING