

This is to Certify that

Mollie E. Vaughn proprietor of the South West fractional quarter of the South West fractional quarter of Section Six (6) Township 24 North of Range Two West. Has caused the same to be surveyed and platted and hereafter to be known as West Roscommon Roscommon County Michigan as shown by this plan and hereby dedicated to the public and for public use forever all avenues streets and alleys as hereon indicated Reserving however the right of use of said Avenue Streets and Alleys exclusively for the purpose of constructing Water mains Gas mains Telegraph & Telephone or Electric Light lines

Witness my hand and seal the twenty fifth day of November A.D. 1890

Mollie E. Vaughn


In Presence of
State of Michigan
County of Roscommon } s.s.

Frank Converse
Eda Gibson

On this twenty fifth day of November A.D. 1890 Personally came before me the undersigned Mollie E. Vaughn to me well known and she acknowledged that she executed the foregoing certificate as her own free act and deed

Frank Converse
Notary Public

I hereby certify to having surveyed the property herein described on this plan as West Roscommon and the distances shown hereon are correct in feet and decimal parts thereof
State of Michigan County of Roscommon
On the 25 day of November A.D. 1890 before me a Notary Public in and for said County Personally came Mollie E. Vaughn to me to be the same person who executed the above Dedication and acknowledged the execution of the same for the purposes herein mentioned
E.H. Cox
Notary Public

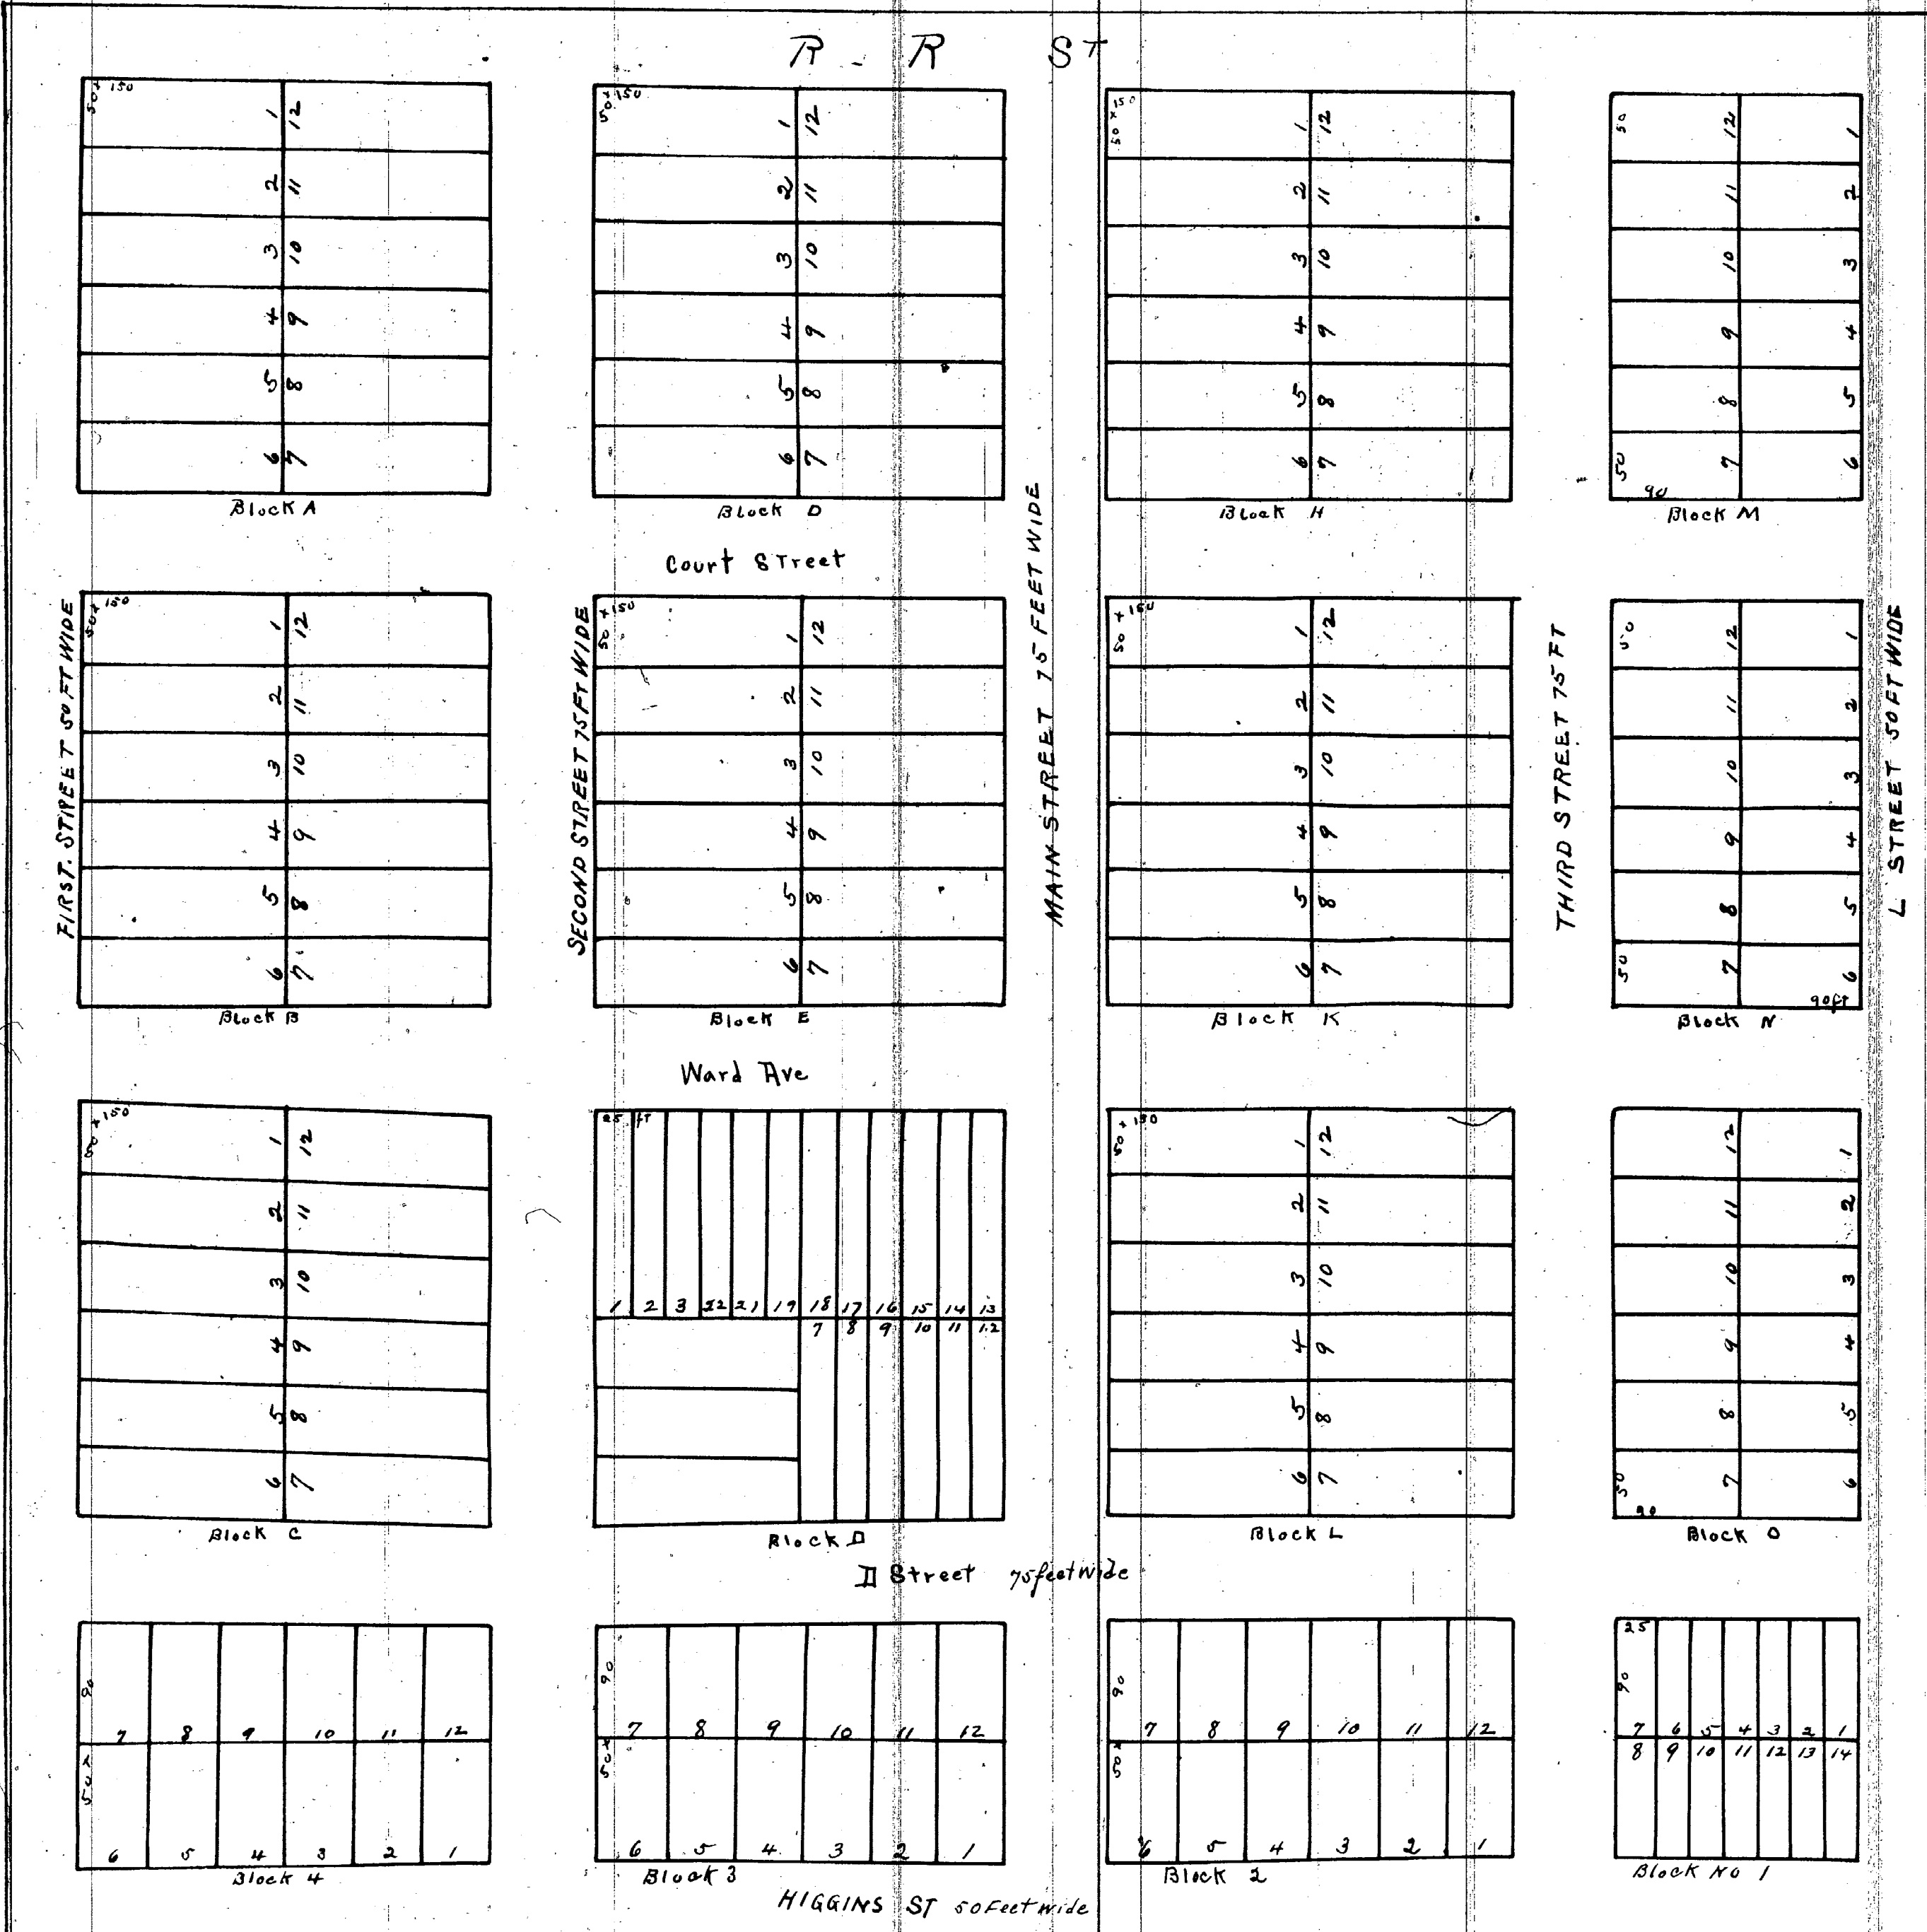

I hereby certify that this Plat is a correct copy of the Plat upon Record in the Register of Deeds Office, and that it is an exact reproduction of the original Survey and that the Plat on Record and all other maps and certificates are hereby compared and certified to be correct and true.

Scale 100 feet per inch
250 FT

This is to certify I have compared the annexed map with the original map of West Roscommon and that it is an exact duplicate thereof and of the whole of such map as Plat dated Nov 25th 1890

Frank Converse Register
C.H. Cox

Noted the 7th day of September 1911
Attest: B. Shand
Clerk, and Gen. Regt.

Received for Record this 25th day of November 1890 at 2 O'clock P.M.
Frank Converse Register

West Roscommon

THE
NEW ADDITION
TO
ROSCOMMON

12549

11748