ClibPDF - www.fastio.com


12552

Plat of Jordan's Addition
TO THE
Village of Elmira
Otsego County
Michigan.

I hereby certify that this Plat is a correct copy of the Plat now on Record in the Register of Deeds Office, being made under the supervision of the Auditor General by tracing the Plat on Record and affixing thereto a carefully compared copy of the Dedication and Certificates

Dated the 11th day of September 1911

Alton B. Hurd
Clerk, Auditor Gen Dept

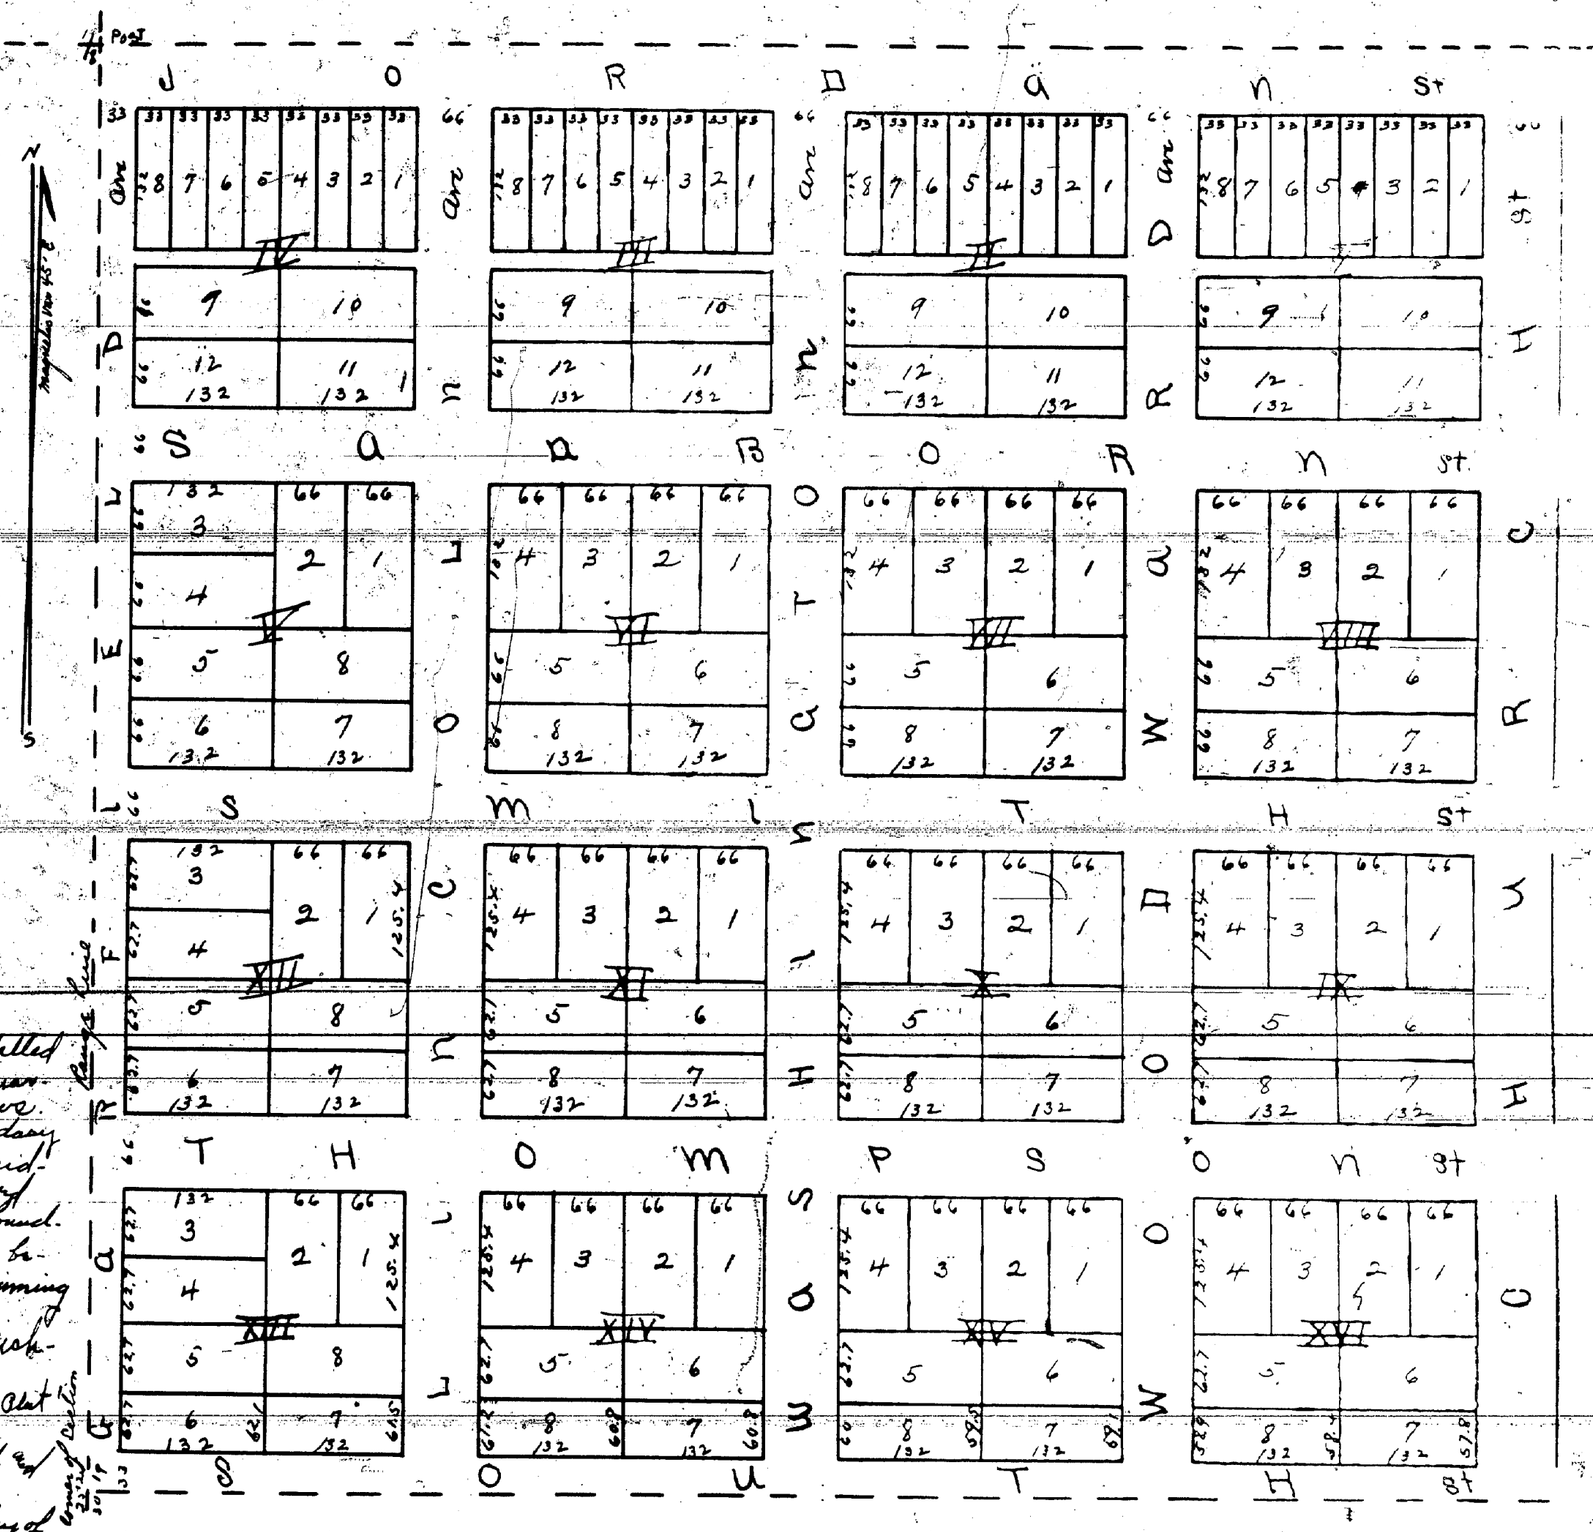

State of Michigan } ss
County of Otsego }

Scale
1 Inch = 132 feet
0 33 66 132 264

Know all men by these presents that the land laid out or platted on the annexed map or plat is situated in the South West fractional quarter of the South West fractional quarter of Section Nine teen (19) Town thirty one north of Range Four West and is laid out and bounded as follows. Beginning at the South west corner of the above named Section nineteen (19) thence north along West boundary of the Section twenty chains and thirty five links (20.35/100 chains) to the eighth post which stands midway between the South west corner and the quarter post on the West line of the Section thence South 88° 39' E twenty chains and fifty links (20.50 chains) along East and West eighth line thence South on line parallel to the West boundary of the Section twenty chains and twenty seven and 27/100 links (20.27/100 Links) thence N 88° 36' W along line between sections nineteen (19) and thirty (30) twenty chains and fifty links (20.50 chains) to place of beginning

That Thomas S. Jordan and Sarah M. his wife of the Township of Elmira County of Otsego and State of Michigan are the Proprietors of said land

That John M. Lauborn Surveyor did at the request of the said proprietors Survey and Lay out said Land into a Plat called Jordans Addition to the Village of Elmira under and by virtue of the statutes of the State of Michigan

That the accompanying map or Plat is made to a scale of two chains to the inch and that the size of Lots and the width of Streets are given in feet and links of feet upon the same

and that the said proprietors and the said Surveyor have hereunto set their hands and seals this eighth day of June A.D. 1883

In presence of { Arthur J Marsh
Thos M Thompson

Thomas S. Jordan
Sarah M Jordan
John M Lauborn
} Proprietors
Surveyor.

State of Michigan } ss
County of Otsego }

On this eighth day of June A.D. 1883 before me a Justice of the Peace in and for the Township of Elmira county and State aforesaid personally appeared Thomas S. Jordan and Sarah M. his wife to me known to be the persons described in and who executed the accompanying instrument as proprietors and who acknowledge the same to be their own free act and deed

Thos. M. Thompson
Justice of the Peace

State of Michigan } ss
County of Otsego }

On this eighth day of June A.D. 1883 before me a Justice of the Peace in and for the Township of Elmira county and State aforesaid personally appeared John M. Lauborn Surveyor to me known to be the same person described in the accompanying instrument and who acknowledged the execution of the same for the purposes therein mentioned.

Thos M Thompson
Justice of the Peace.

We Thomas S Jordan and Sarah M. Jordan do hereby dedicate to the Public the perpetual use of the streets and alleys as laid down on the accompanying map or Plat reserving to ourselves our heirs executors and administrators the reversion and rentrights thereof whenever the same may be discontinued by Law

In Presence of { Arthur J Marsh
John M Lauborn

Thomas S. Jordan
Sarah M. Jordan
} Proprietors

State of Michigan } ss
County of Otsego }

We Andrew J Taylor Register of Deeds in and for said county and John M Lauborn Surveyor do hereby certify that we have carefully compared the annexed map or plat with the original Plat of Jordans Addition to the Village of Elmira and that it is a true copy of the same

Andrew J. Taylor Register of Deeds
John M. Lauborn Surveyor

Received for Record this 9th Day of June A.D. 1883 at one o'clock P.M.

Register of Deeds