

Map of Hamburgers

Part One

Addition to the Village of Roscommon

Roscommon County Michigan

We hereby certify that we have carefully compared this Plat with the original Map of the Hamburgers Addition to the Village of Roscommon and find that it is an exact duplicate of the original Map of the Hamburgers Addition to the Village of Roscommon as approved by the State of Michigan.

Know all men by these presents that I Anna Hamburgers have caused to be made for record the accompanying Plat of the West half of the South West quarter and the South East quarter of the South West quarter of Section Nine in Township Twenty four North of Range Two West in the County of Roscommon State of Michigan and do hereby dedicate to the perpetual use of the Public the Streets and Alleys shown thereon reserving to myself, my heirs or assigns the reservation thereof whenever discontinued by law.


Witness my hand and Seal this 10th day of June A.D. 1879
Anna Hamburgers
(Signature in German)
A. G. Hamburgers
State of Michigan }
County of Mayke }


On this 10th day of June 1879 before me the Notary Public in and for said County personally appeared Anna Hamburgers to me to be the said person who executed the above instrument and acknowledged the same to be her free act and deed.

I hereby certify that the within Plat is a true and correct survey
Notary Public Mayke County Michigan
Dated June 25, 1879.
N. L. Parker
Surveyor.

I hereby certify that this Plat is a correct copy of the Plat now on Record in the Register of Deeds of the County of Mayke, Michigan and the supervision of the Auditor General of tracing the Plat on Record and affixing thereto a carefully compared copy of the Dedication and Certificate.

Dated the 6th day of September 1911
Attn. B. Sturd.
Clerk, and Gen. Supt.

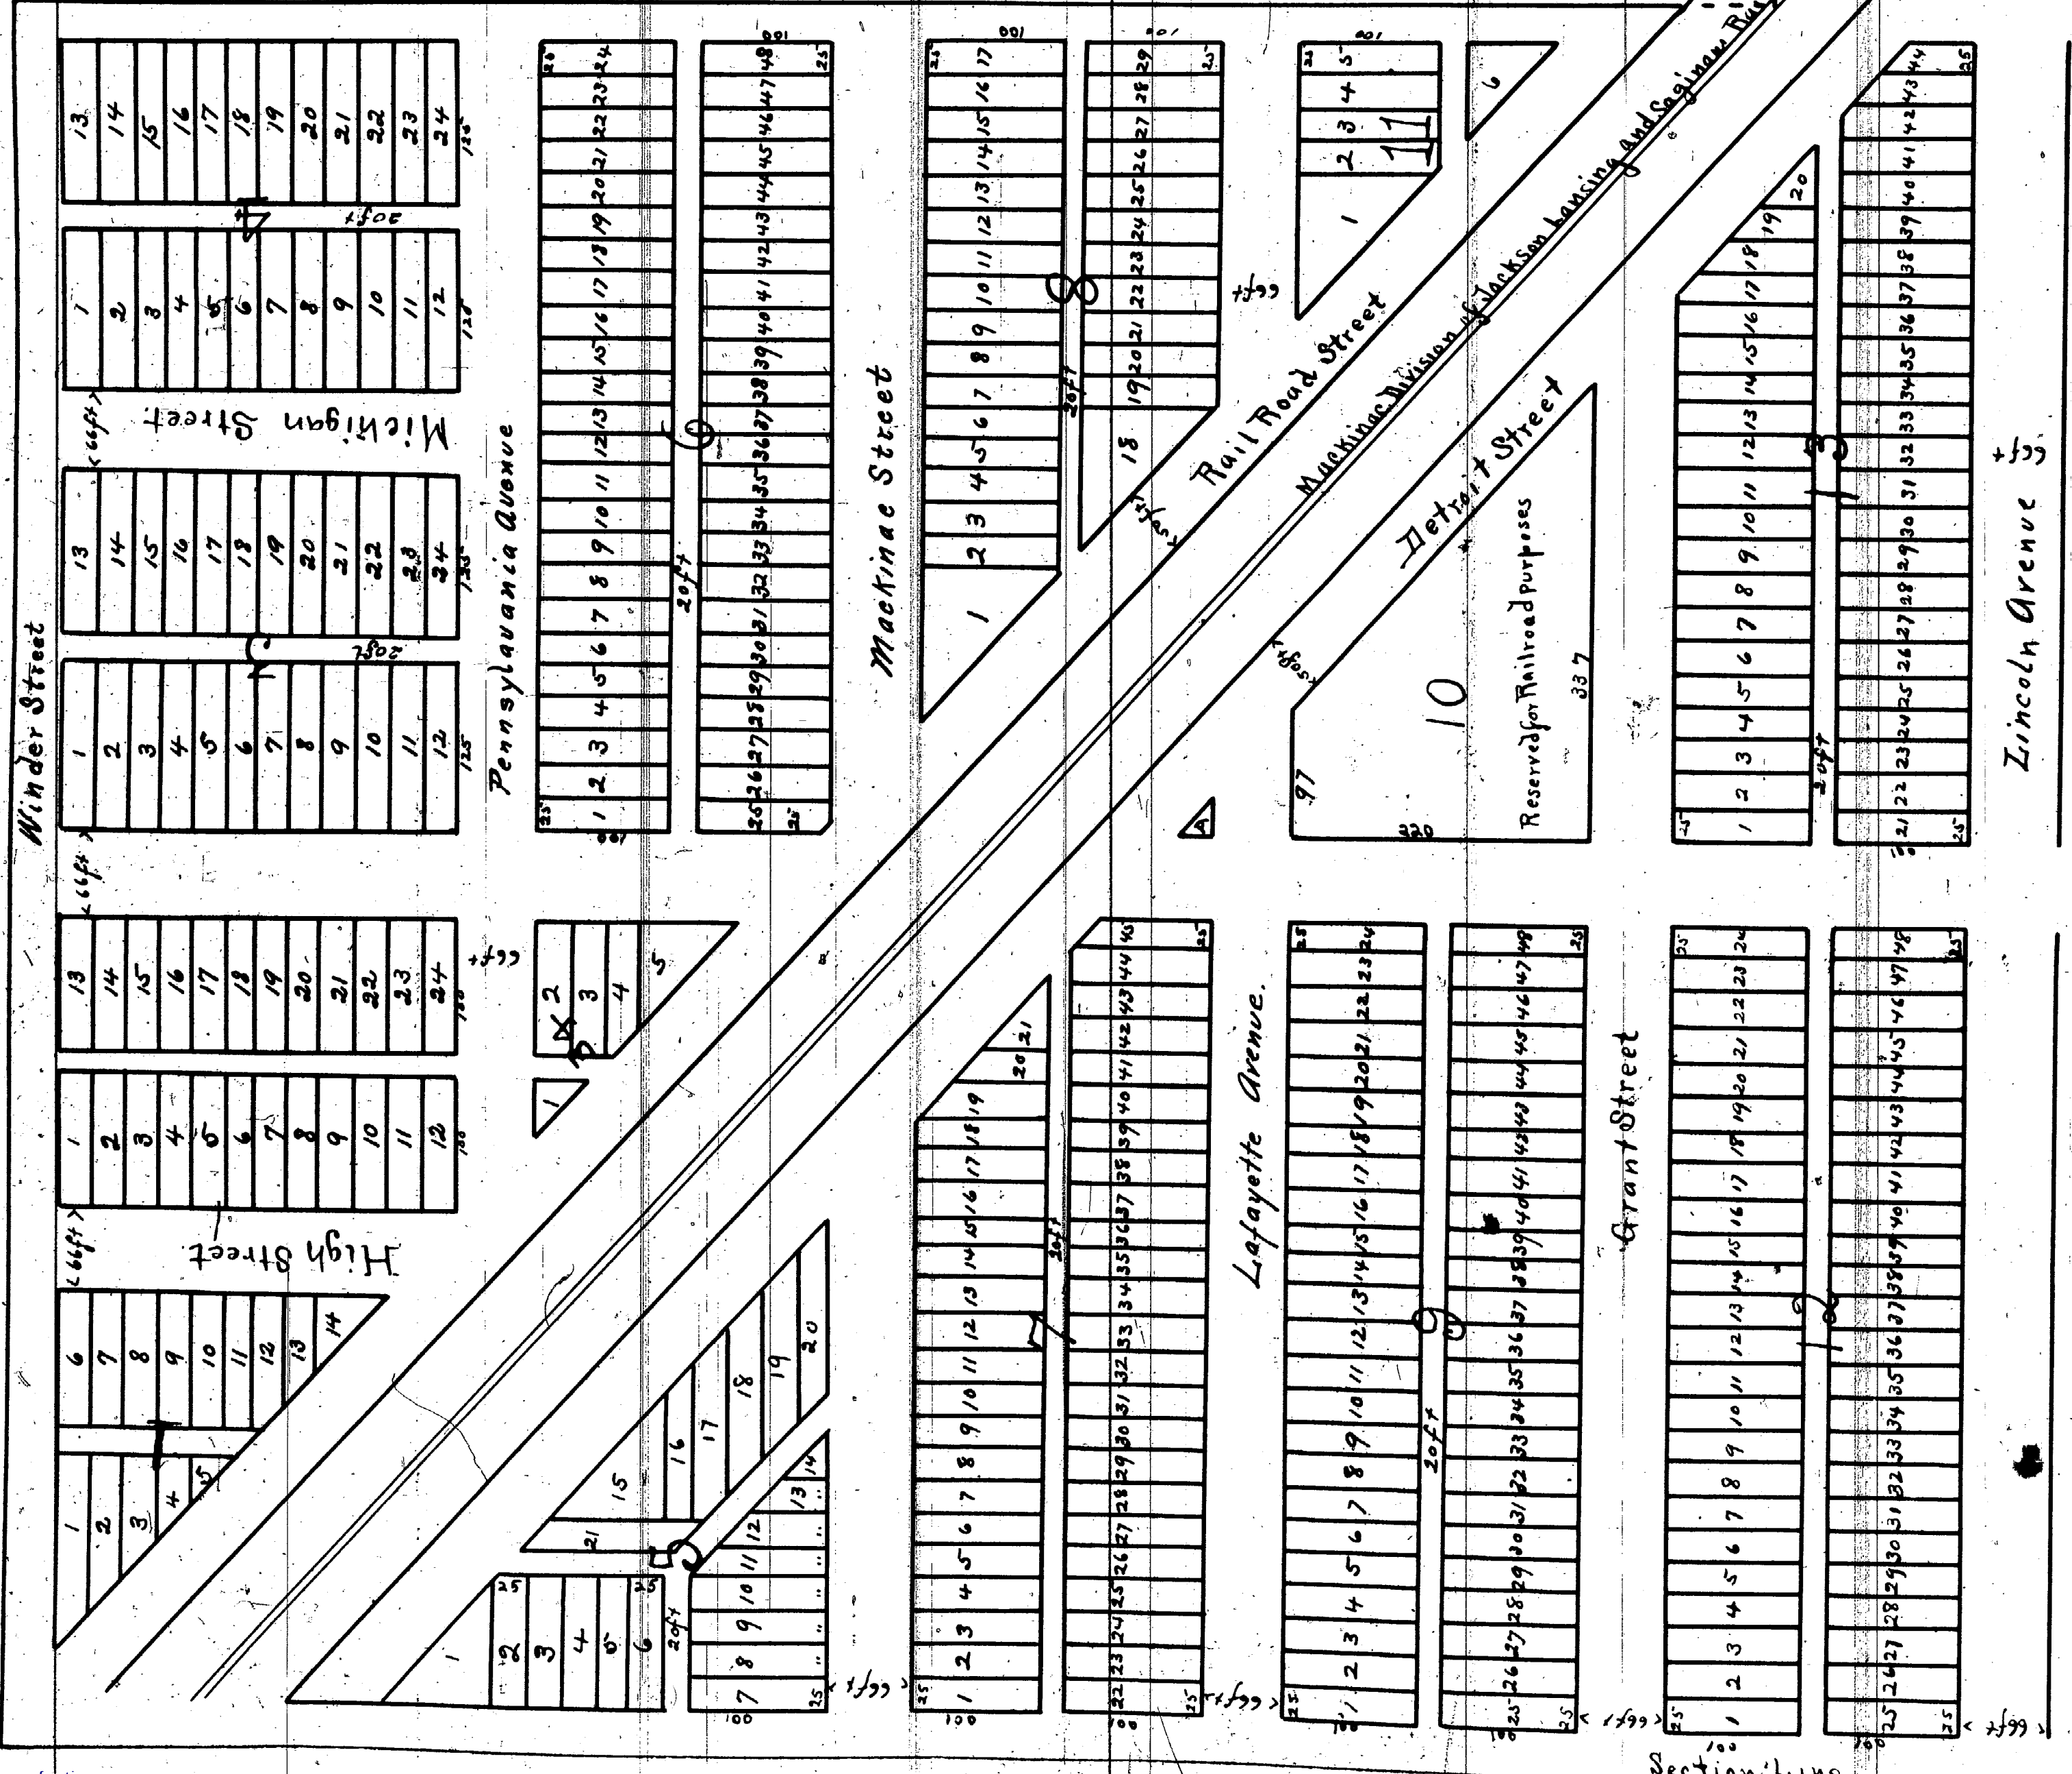

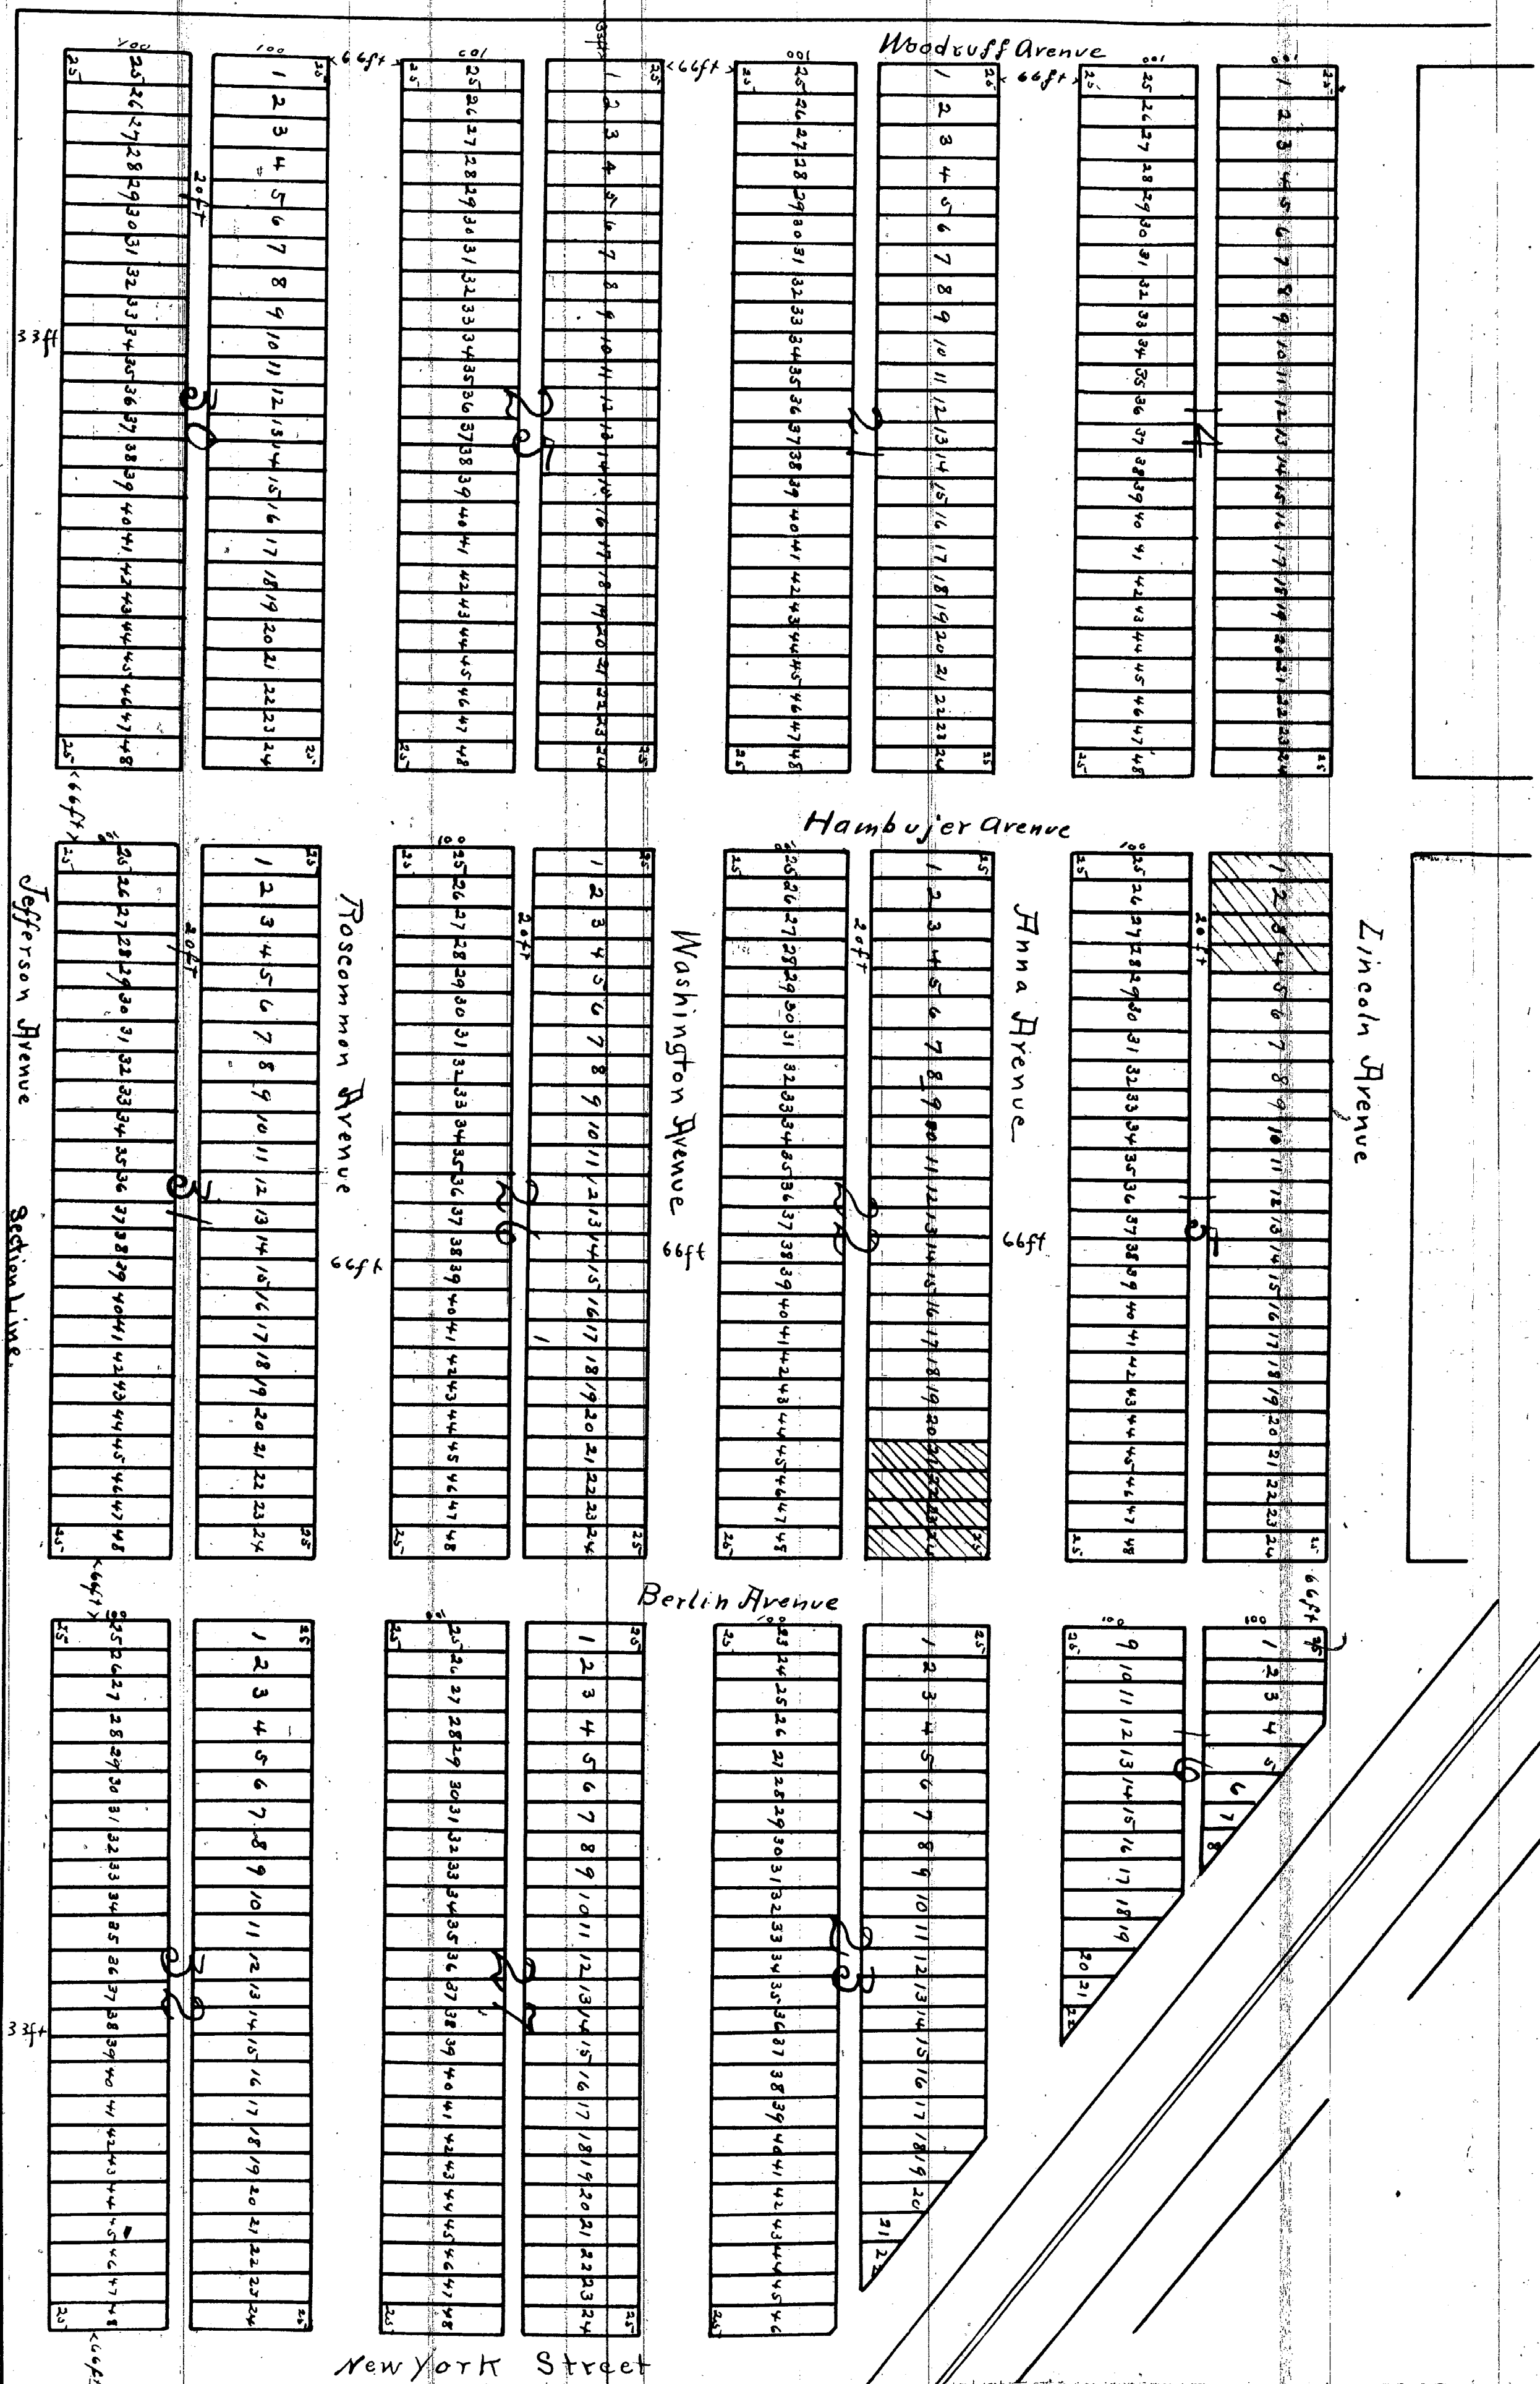

Part Three

