


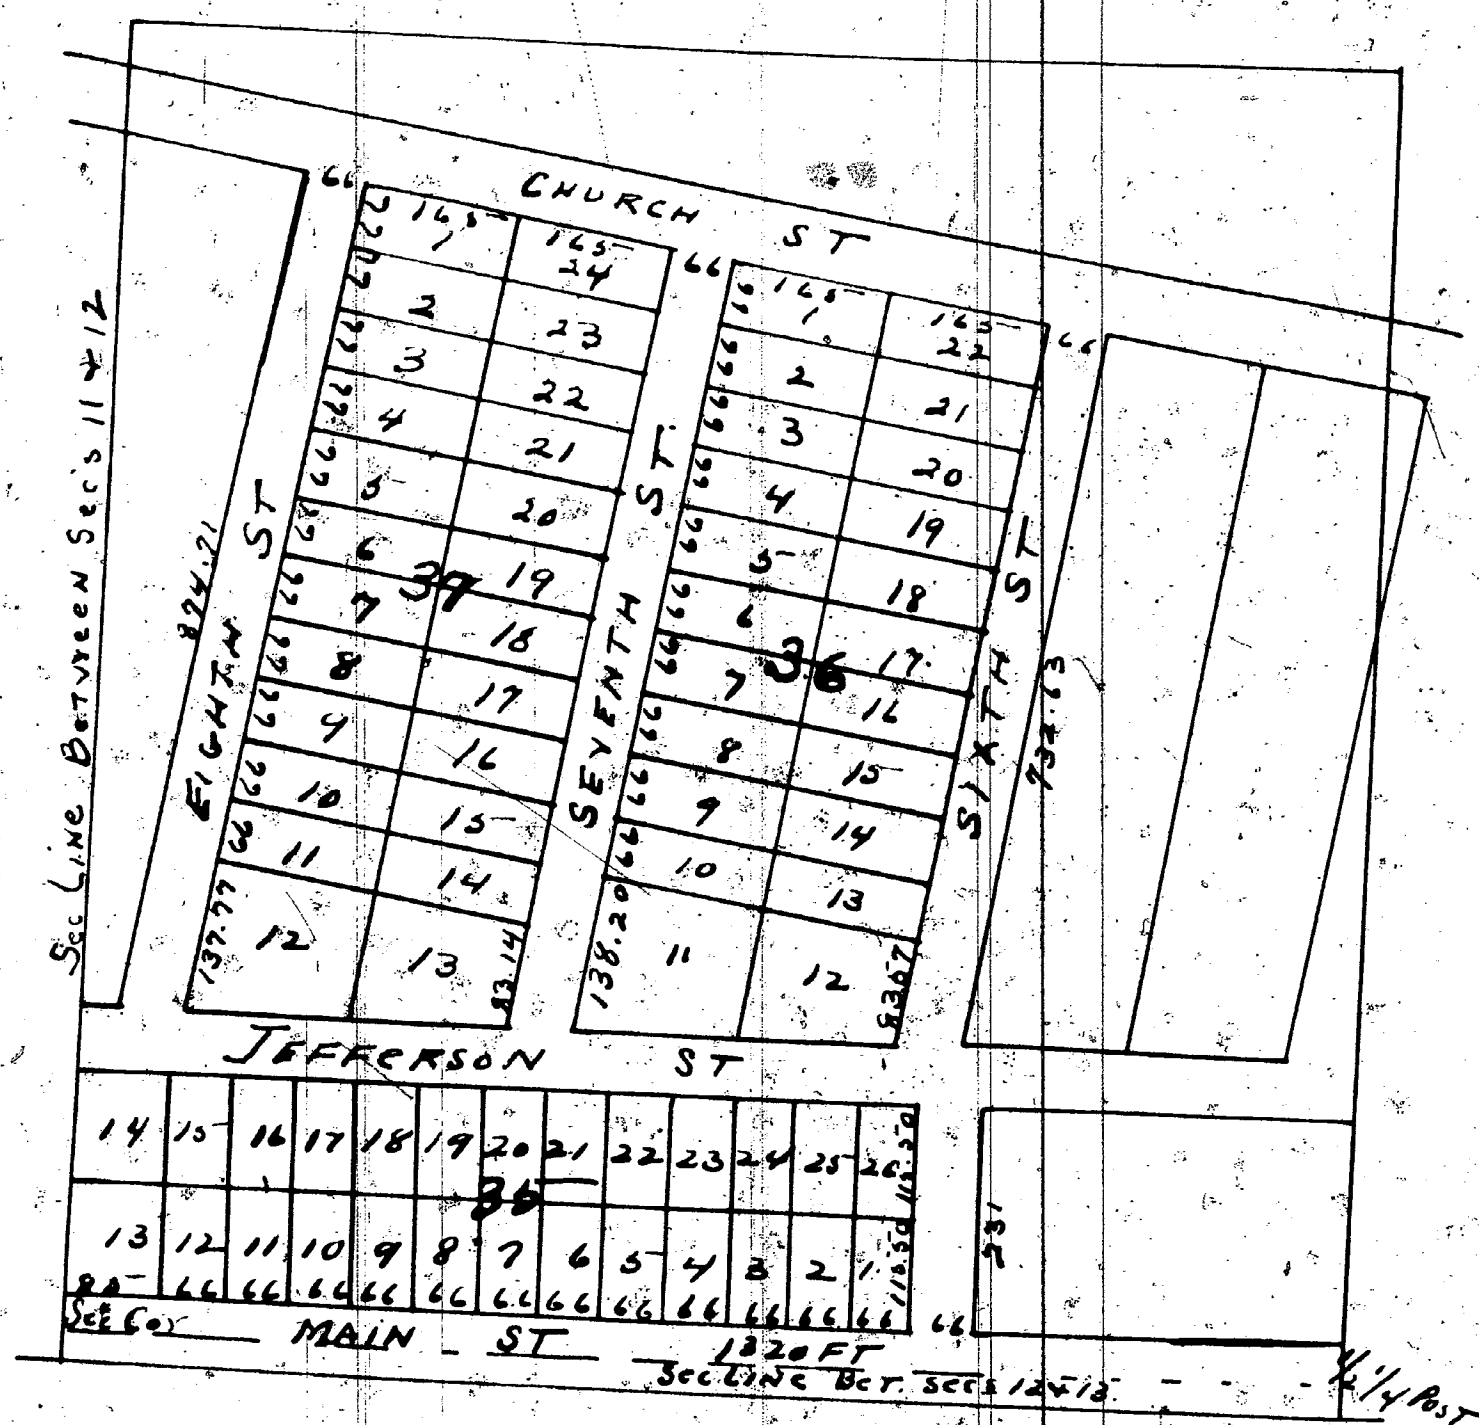

PLAT
SHOWING
WESTON COLWELL & CO'S
ADDITION
TO THE VILLAGE OF
HARRISVILLE
ALCONA CO.
MICH

COMPRISING ALL THE UNSURVEYED PORTION OF THE
SW 1/4 & SW 1/4 OF SEC 12 T26 N R 9E NOT INCLUDED
IN RECORDED MAP OF THE VILLAGE OF HARRISVILLE
AS SURVEYED BY H. E. ROTHWELL C.E.
SCALE 1" = 200 FT.

Know all men by these presents that the lands laid out and platted
of Harrisville with that the said map. Plat is now divided by the said Colwells heretofore named as proprietors
and Henry G. Rothwell as surveyor in accordance with the provisions of an act to provide for recording town plats
and for locating the same in certain cases and the act amendatory thereto and for the purpose of being recorded
as the plat of Western Colwells and in addition to the Village of Harrisville situated in the Co. of Alcona, and
state of Michigan in certain whereof we have hereto subscribed our names and affixed our seals, this
3rd day of April 1883.

Geo. W. Colwell (LS) B. H. Colwell (LS) Geo. W. Colwell (LS) Wm. A. Colwell (LS) Geo. S. Colwell (LS)
Atty in fact for (LS) Adeline G. Colwell (LS) Mary J. Colwell (LS) Josie E. Colwell (LS) Margaret A. Colwell (LS)
State of Michigan } On this 3rd day of April A.D. 1883 before me a Notary Public Henry G. Rothwell (LS)
County of Alcona } Personally came the above named Geo. W. Colwell, Wm. A. Colwell, Margaret A. Colwell, Josie E. Colwell,
Wm. A. Colwell, Josie E. Colwell, Geo. W. Colwell and Mary J. Colwell known to me to be the persons who
executed the above and who severally acknowledged the execution of the same for the purpose
their spouses and also personally appeared George B. Colwell as atty in fact for B. H. Colwell and
Adeline G. Colwell in guardianship with the father of Attorney Made by them to him being recorded
in the office of the Register of Deeds Alcona Co. in Liber 3. on page 418.

State of Michigan } we Clifton E. Jamison Register of Deeds & Henry G. Rothwell Surveyor do hereby certify that the
County of Alcona } foregoing is a copy of the Plat of Western Colwells & Co's addition to the Village of Harrisville
that we have carefully compared said copy with said original and that it is a correct copy of the
same and of the whole thereof. In witness whereof we have hereto subscribed our names this
First day of May A.D. 1883.

Clifton E. Jamison Register
Henry G. Rothwell Surveyor

Register office } Request has been made and recorded in Liber 1 of maps.
Alcona County } and plat on page 3. May 1st A.D. 1883.

C. E. Jamison Register

I hereby certify that the Plat is a correct copy of the Plat now
on record in the Register of Deeds office, being made under
the supervision of the auditor General by taking the Plat as
recorded and affixing thereto a carefully compared copy of the
original and certificate.

Made this 14th day of Sept 1911

Jay C. Warner
Clerk, and Geo. West