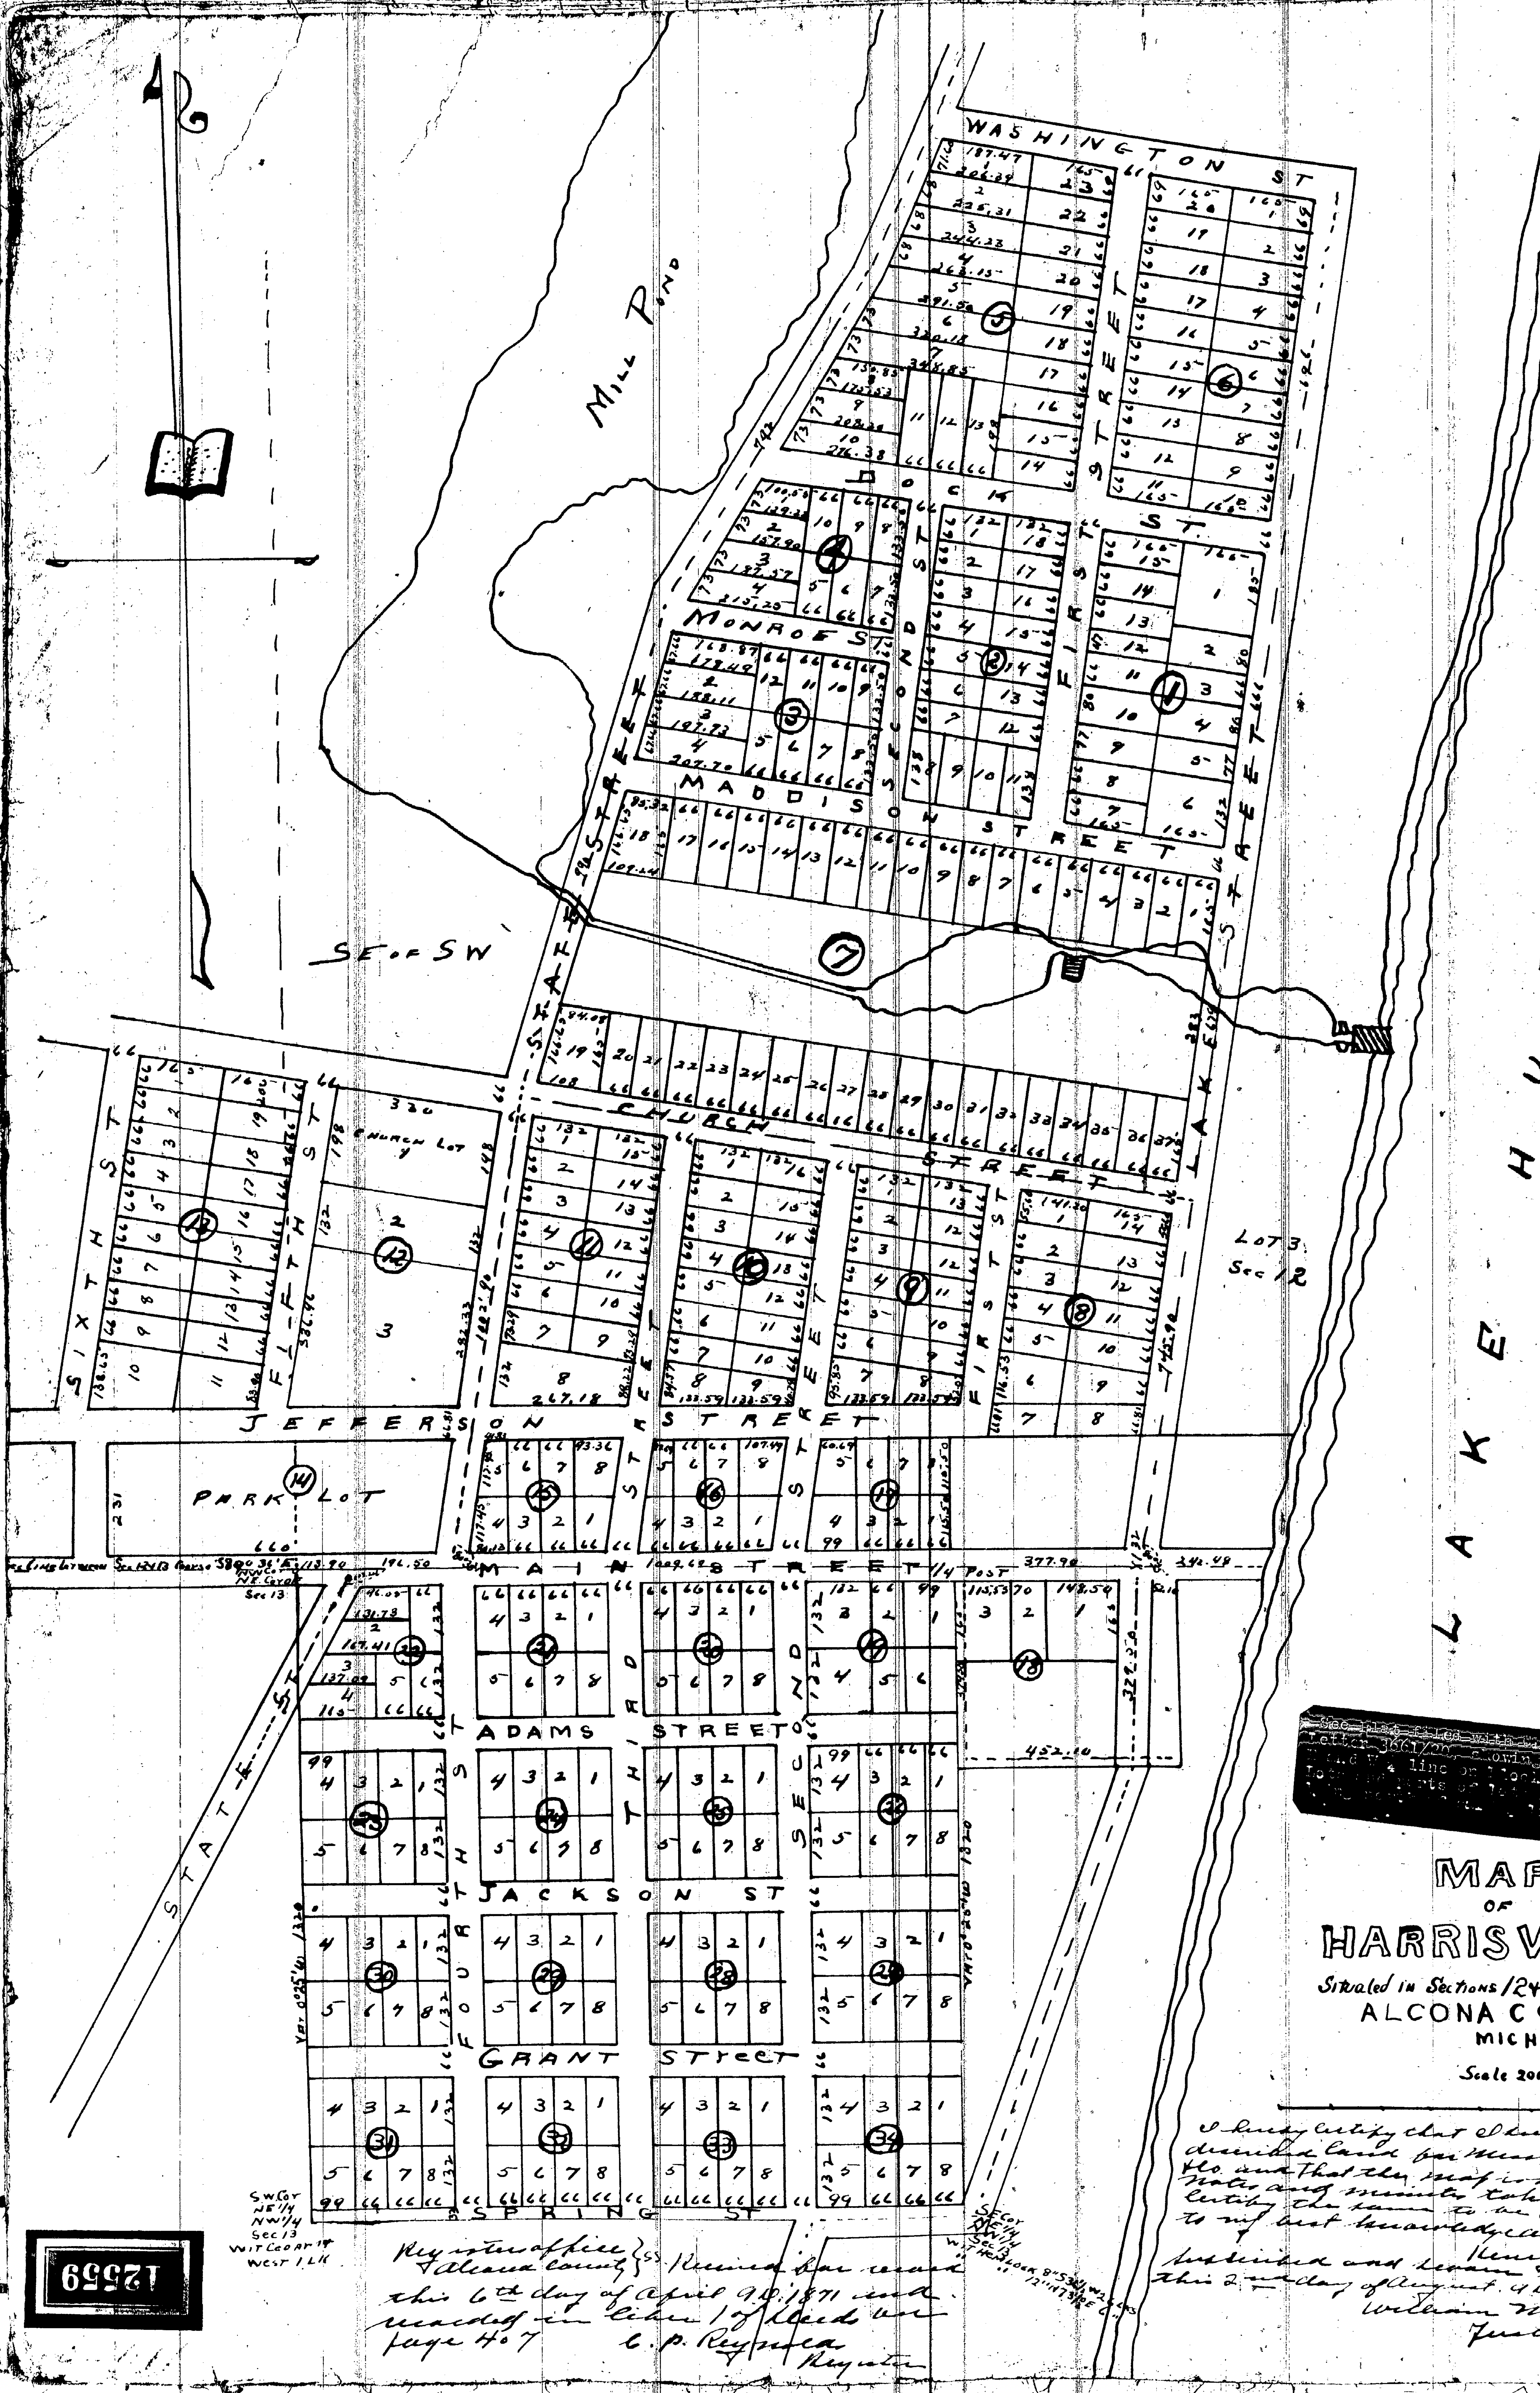

MAP
OF
HARRISVILLE

Situated in Sections 12 & 13 in T 26 N. R 9 E
ALCONA COUNTY
MICH

Scale 200' = 1"

See plat filed with Comm.'s Comp'lin, Letter 3661/20, showing location of E and W 1/4 line on Blocks 5 and 6, Lots and parts of lots in said Blocks, [illegible]

I hereby certify that I surveyed the above described land for Messrs Weston Colwell & Co. and that the map is made from the notes and minutes taken and I further certify the same to be correct according to my best knowledge and belief.

Henry G. Rothwell Surveyor.

Subscribed and sworn to this 2nd day of August A.D. 1870 before me.

William McKay
Justice of the peace.

Register office } ss. Received for record
Alcona County }
this 6th day of April A.D. 1871 and recorded in Liber 1 of Deeds on page 407

C. P. Reynolds
Register

I hereby certify that this Plat is a correct copy of the Plat now on record in the Register of Deeds office, being made under the supervision of the Auditor General by tracing the plat on record and affixing thereto a carefully compared copy of the certificates. Dated this 12th day of Sept 1911

Ray C. Warner
Clerk, Aud. Gen. Dept.

12559