ROSCOMMON

IN SECTIONS 5 & 6

TOWN 24 N RANGE 2 W

ROSCOMMON CO STATE OF MICHIGAN

Surveyed by E.F. Guild C.E.

E Saginaw, Mich

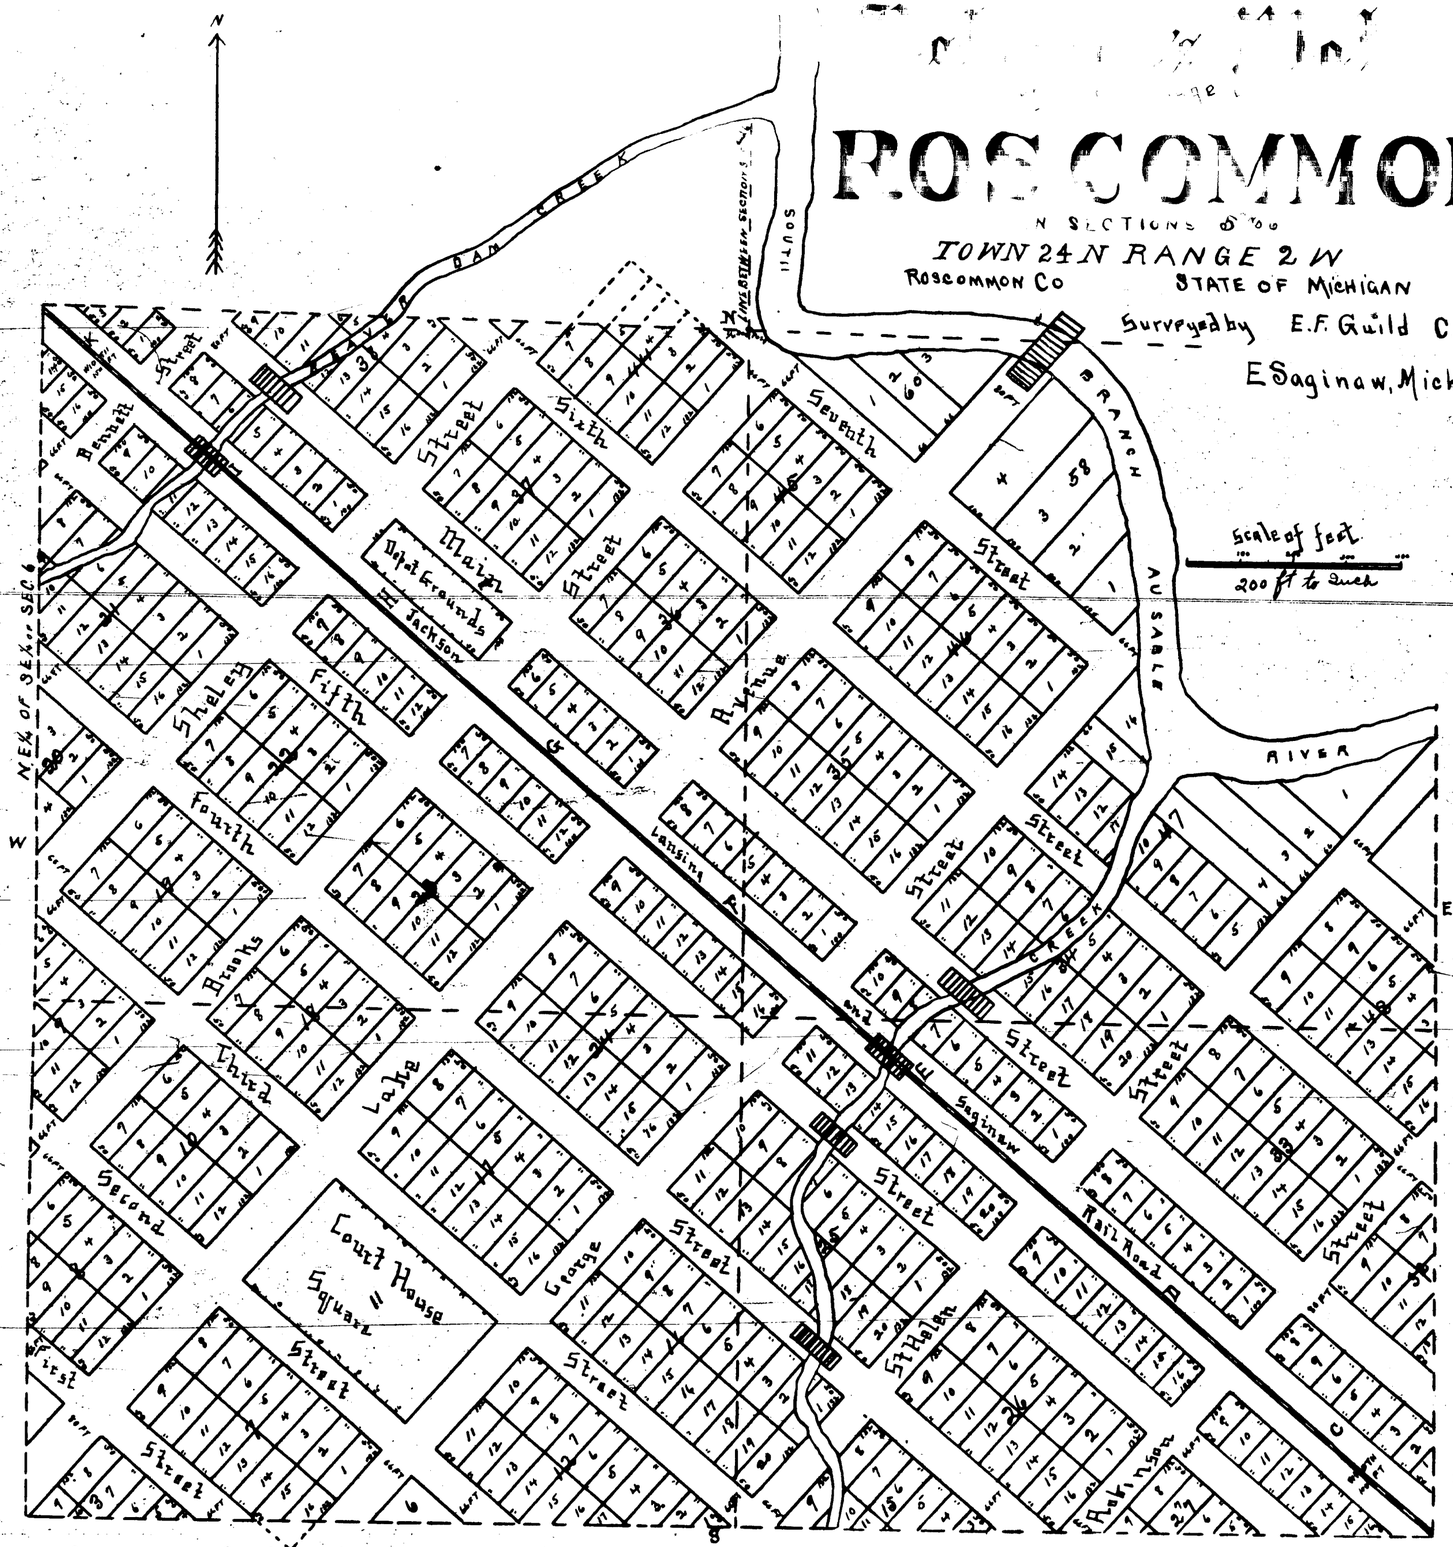

I hereby certify that this Plat is a correct copy of the Plat now on Record in the Register of Deeds Office, being made under the supervision of the Auditor General by tracing the Plat on Record and of copying the notes & certificates compared copy of the Dedication and Certificates

Dated this 4th day of Oct A.D. 1882

E F Guild Surveyor

Know all men by these Presents that I E F Guild Surveyor and Civil Engineer of East Saginaw Michigan have surveyed the East half of the South East Quarter of Section Seven and so much of the West half of the South West quarter of Section Five in Town twenty Four (24) North of Range Two (2) West as lies South of the South Branch of the Au Sable River and have platted the same, into a Strip Twenty rods in width off the Southerly side of said descriptions, into the annexed Map or Plat of the Village of Roscommon, and that the size of the Lots and the width of the Streets are given on said map, in figures in feet and decimal parts thereof

And further that I George O. Robinson proprietor of the annexed Plat do hereby dedicate the Streets of the same Forever to the public reserving to myself, my heirs and assigns all right of reversion or reversions of in and to the same whenever they or any of them shall become vacated by Law

Witness our hands and Seals this Seventh day of March A.D. 1882

In presence of
John A Edgett } as to E F G
Myron H. Memmis
F.K. Crawford } as to G.O.R
D.J. Crawford

E.F. Guild [L.S.]

Geo. O. Robinson [L.S.]

State of Michigan } ss.
County of Saginaw }

On this Seventh day of March A.D. 1882 before me a Notary Public in and for said County personally came E.F. Guild, Engineer and Surveyor aforesaid known to me to be the same person who executed the above dedication and acknowledged the execution of the same for the purposes therein mentioned

John A. Edgett
Notary Public
Saginaw County
Mich

State of Michigan } ss
County of Wayne }

On this Fifteenth day of April A.D. 1882 before me a Notary Public in and for said County personally came George O. Robinson, proprietor aforesaid known to me to be the person who executed the above dedication and acknowledged the execution of the same for the purposes therein mentioned

F.K. Crawford
Notary Public
Wayne Co. Mich

This is to certify that I have compared the annexed Map with the Original Maps of Robinson's Plat of the Village of Roscommon and that it is an exact duplicate thereof and of the whole of such Map or Plat

Dated April 20th 1882

Frank Converse
Register
E.F. Guild Surveyor

ClibPDF - www.fastio.com