


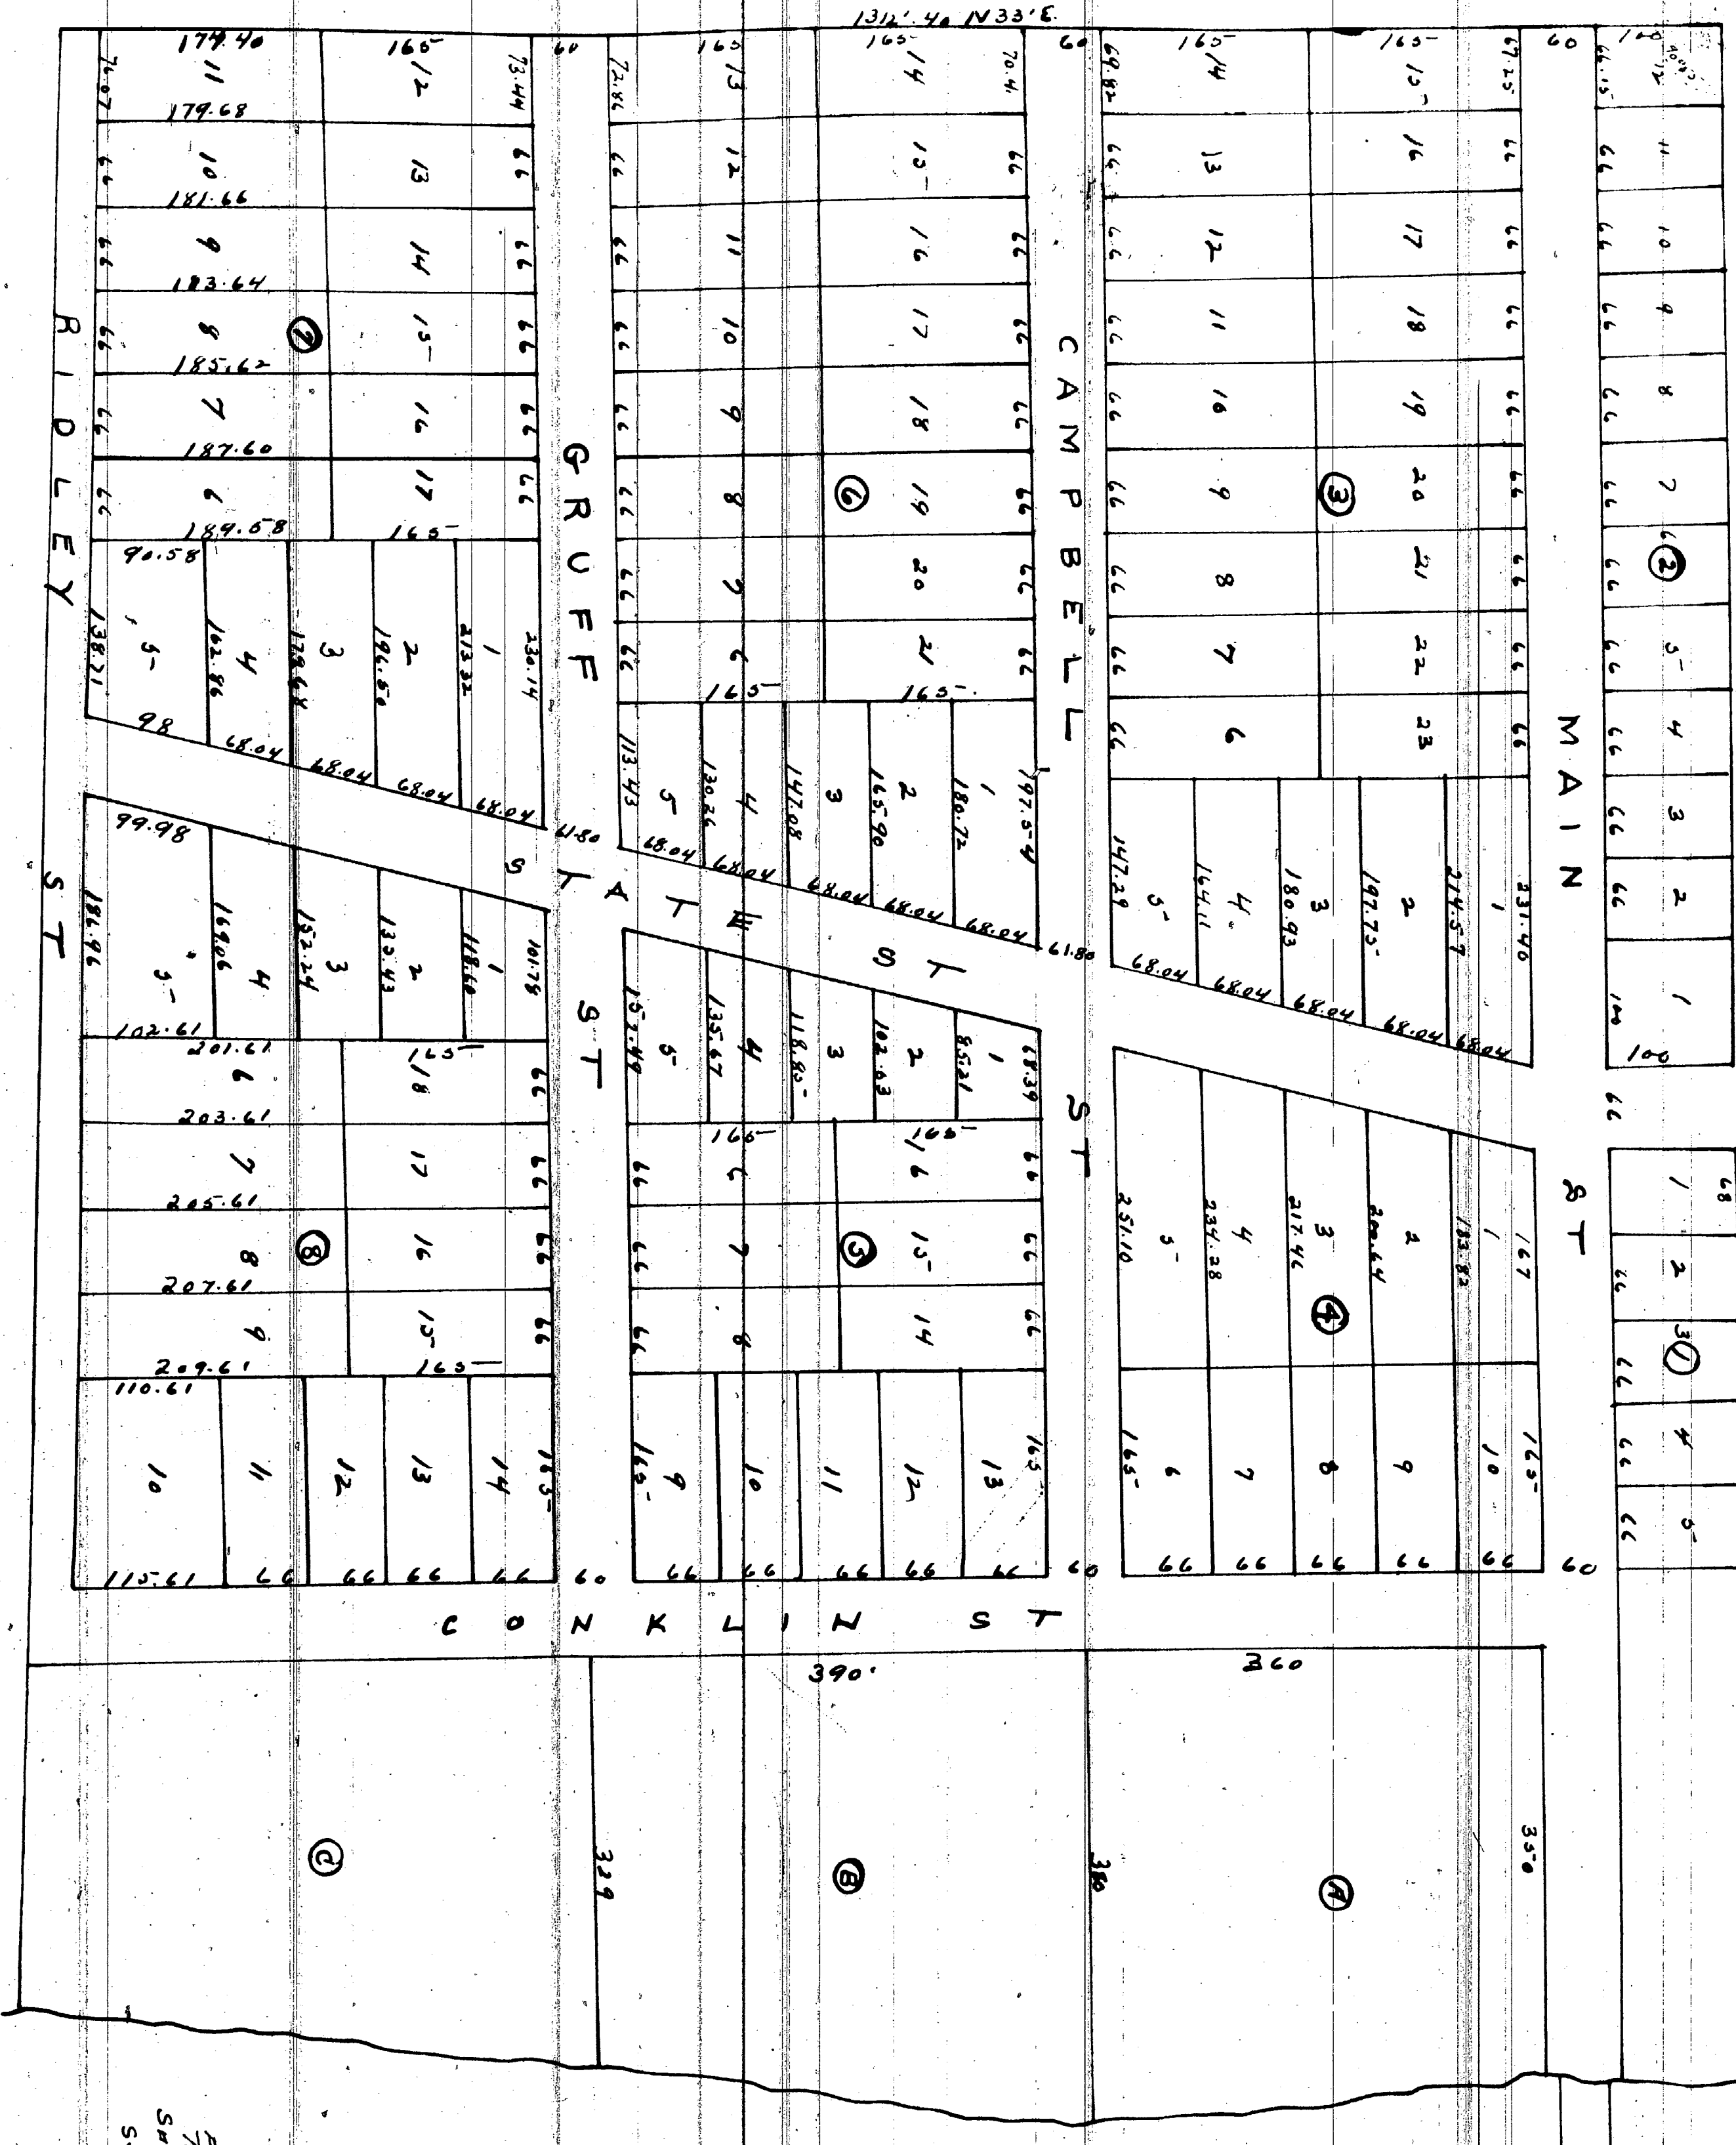

Register office } Received this 27th day of July
 9.0.1872 at 4 o'clock P.m. and remained
 in book 1 of books on page 634
 C. P. Ray holds.
 Register

GREEN BUSH

PLAT
 OF THE
 VILLAGE
 OF

Situated on Lot 14 in Sec 2 T25N R10E
 Boone County, Mo.

Wherein is made in 100th
 The following description of the land
 For Morris & The Doegs, and that the same is made from
 The Notes and Minutes taken and returned by the
 same to be correct to my best knowledge and belief
 Given & Subscribed to this 27th day of June A.D. 1870
 Before Me, William H. Ferguson, Justice of the Peace
 in and for Boone County, Mo.
 C. P. Ray Clerk

I hereby certify that this plat is a correct copy of the
 Plat now on record in the Register of Deeds office, being
 made under the supervision of the Auditor General,
 by having the plat on record and affixing thereto a cor-
 rect and full copy of the dedication and certification.

Noted this 27th day of July 1872
 C. P. Ray
 Clerk and Sec. of the Plat