MAP

of

GEO LEWIS

REPLAT OF BLOCK 152 DAGLISH DIVISION OF PORTSMOUTH NOW A PART

of

BAY CITY MICH

12567

Acknowledgment of Proprietors

Know all men by these presents that we Geo Lewis and Frances Lewis his wife proprietors of the land upon which this Plat is laid out do hereby acknowledge that we caused said plat to be made by George Turner Surveyor as Geo Lewis Replat of Block 152 Daglish Division of Portsmouth now a part of Bay City Mich and said plat is hereby executed and adopted by us of our own free act and deed and the Streets and Alleys therein laid out are hereby set apart for such uses and purposes as provided by law

In Witness whereof we have hereunto set our hands and seals this 25th day of April A. D. 1892 in presence of

Adna G. Lewis George Lewis [L.S.]


M. A. Rose Frances Lewis [L.S.]

State of Michigan }
County of Bay } S.S.

On this 25th day of April A. D. 1892 before me a Notary Public in and for said County personally appeared Geo Lewis and Frances Lewis his wife to me known to be the same persons described in and who executed the foregoing Plat and acknowledged the same to be their own free will and act and deed

Adna G. Lewis

Notary Public Bay County Mich

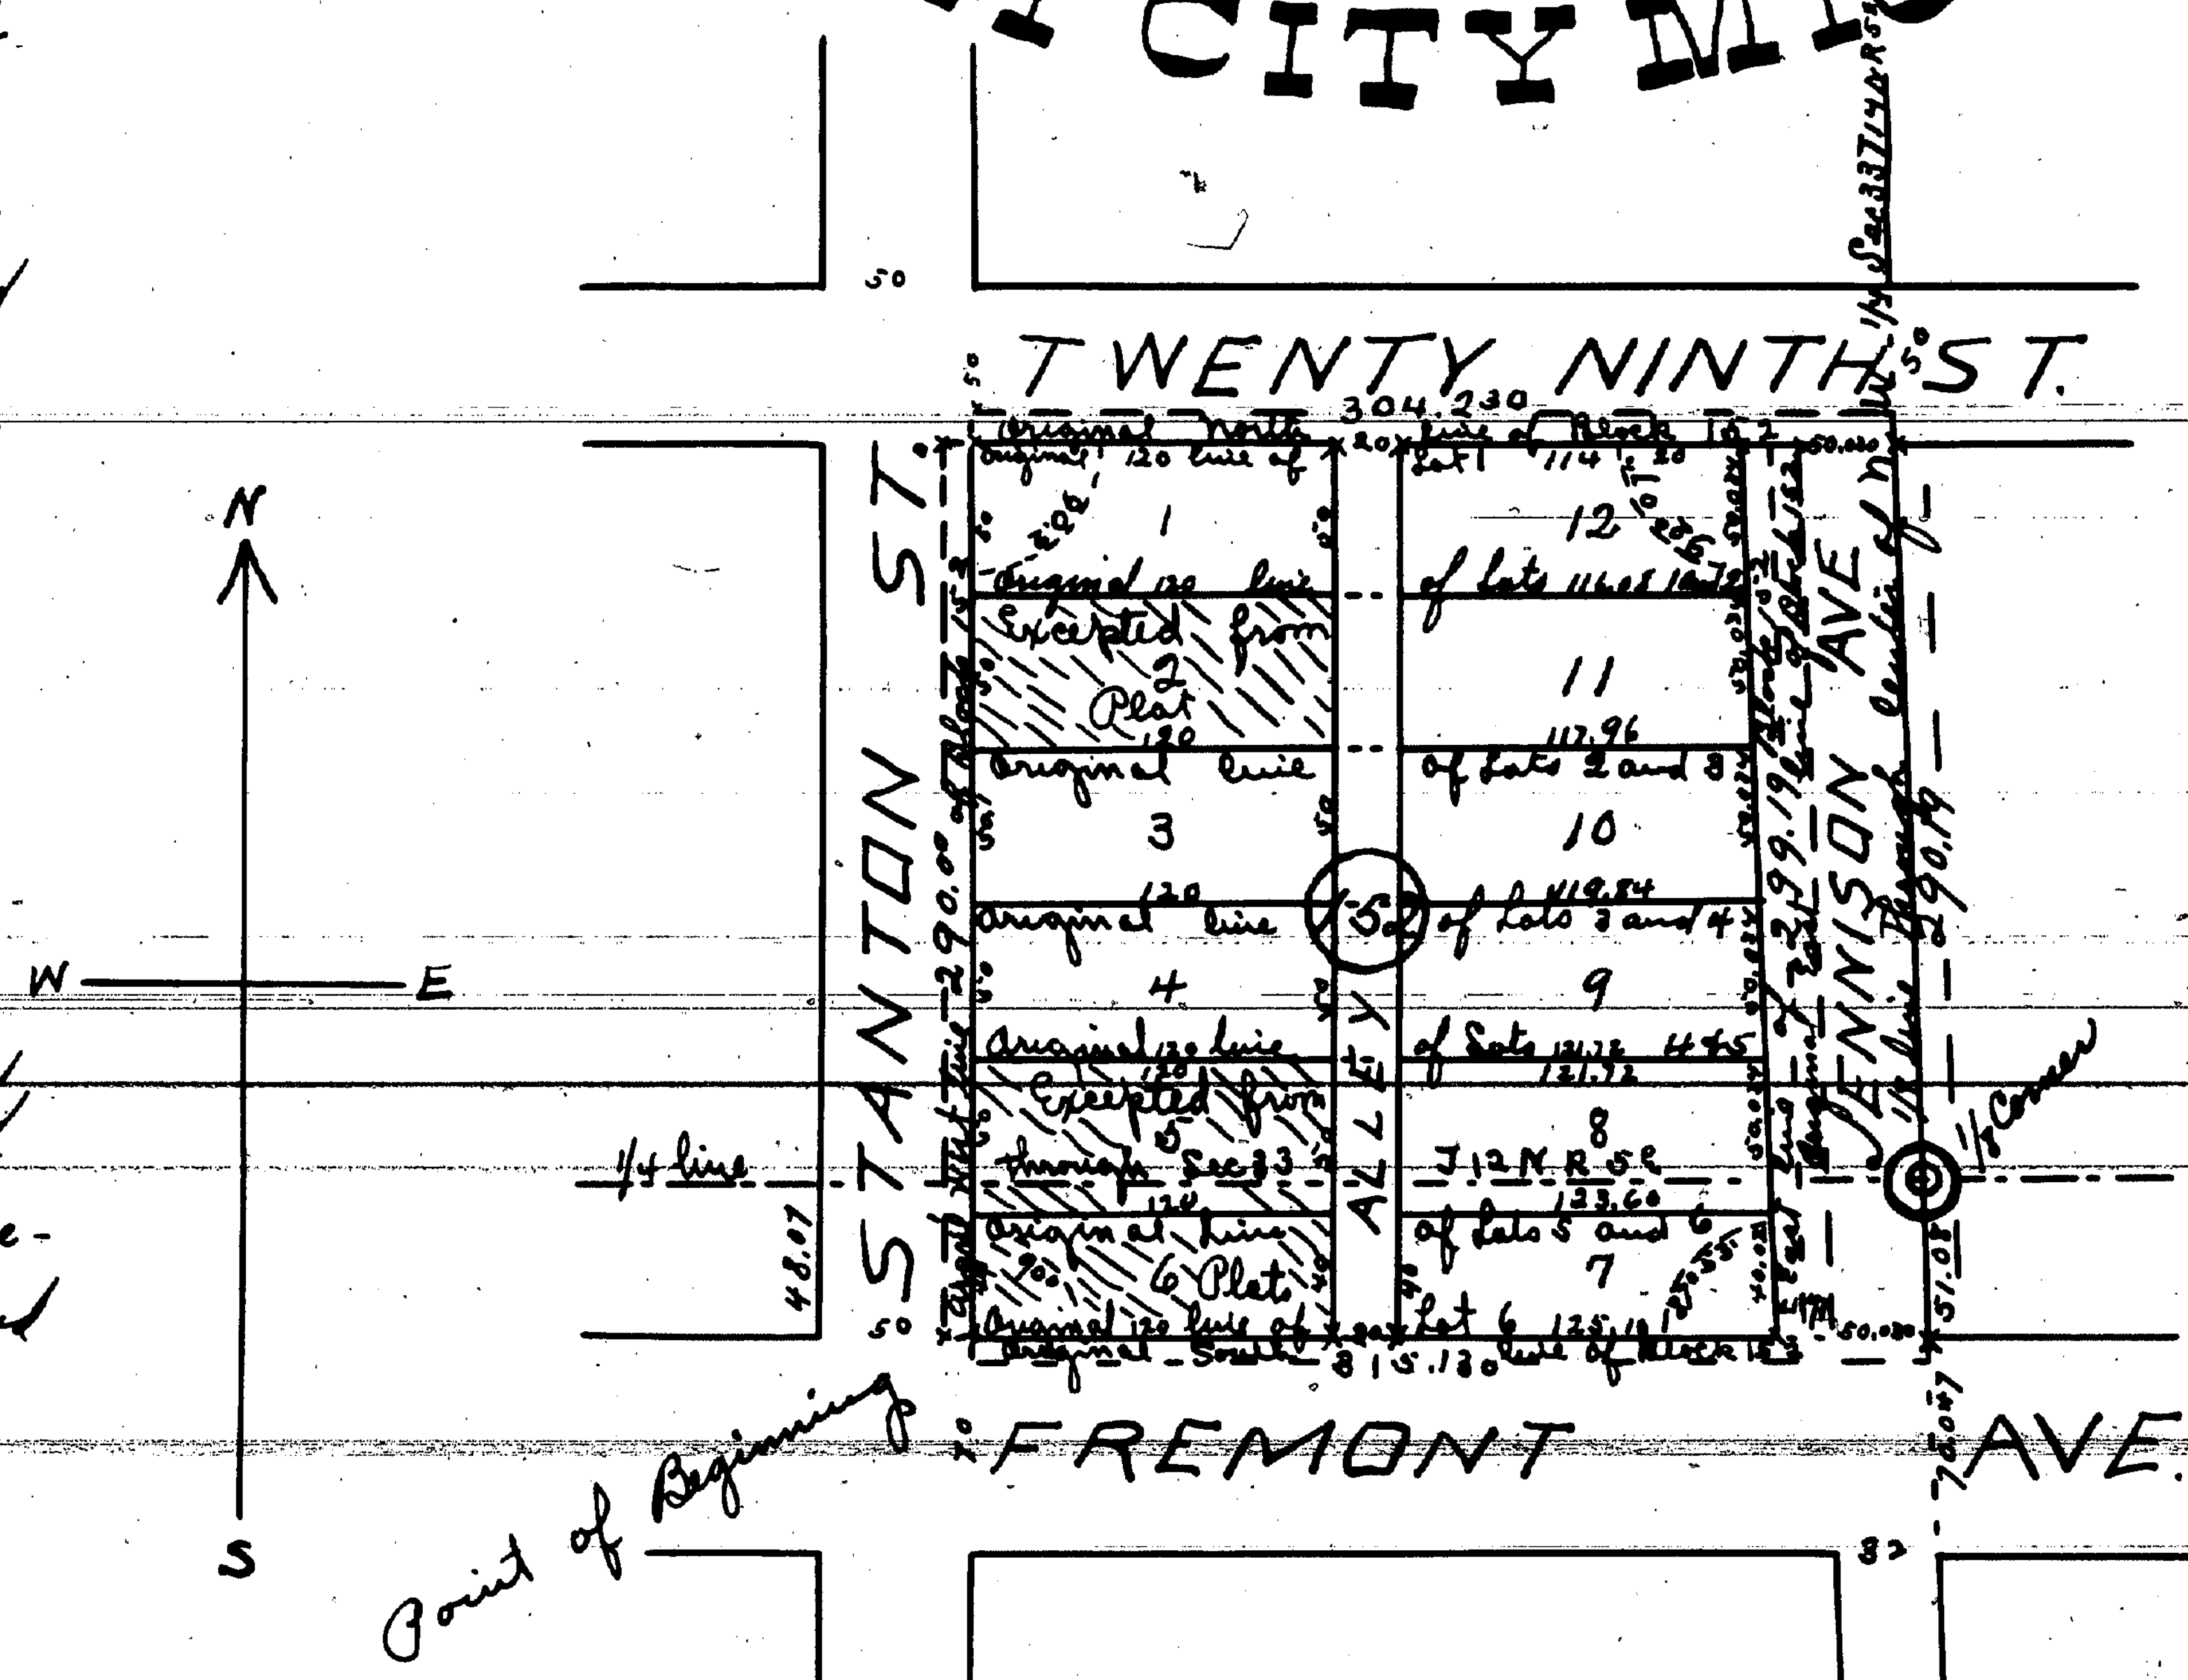

I hereby certify that this Plat is a correct Copy of the Plat Now on Record in the Register of Deeds Office, being made under the supervision of the Auditor General by tracing the Plat on Record and affixing thereto a carefully compared copy of the Dedication and Certificate

Dated the 9th day of August 1911

Alton B. Hurd.
Clerk, Aud Gen Dept.

Examined and approved December 1st 1892

H. R. Pratt

Deputy Auditor General

Scale 80 Feet to one Inch

0 30 40 60 80 120 160 200 240 280 320 360 400 Feet

Description

The within plat of Geo Lewis Replat of Block 152 Daglish Division of Portsmouth now a part of Bay City Michigan is situated in the West Part of Section 33 Town 12 North of Range 5 East and more particularly described as follows to wit. Commencing at a point on the East line of Stanton Street where the North line of Fremont Avenue intersects the same and running thence North on East line of Stanton Street Two hundred and ninety Feet (290.11) to the South line of Twenty Ninth (29th) Street Thence East on South line of Twenty Ninth (29th) Street Three Hundred and four (304.23) and twenty three one hundredths feet to the eighth (1/8) line through North West 1/4 of Section 33 Town 14 North of Range 5 East Thence South Two (2) degrees and Seven (7) Minutes East, Two Hundred Ninety (298.19) and nineteen one hundredths Feet to North line of Fremont Avenue

Thence West on North line of Fremont Avenue, Three Hundred Fifteen (315.13) and Thirteen one hundredths Feet to place of beginning excepting therefrom Lots Nos 2, 5 and 6 of this Plat

Surveyors Certificate

I hereby certify that the Map herein delineated is a correct one and that permanent monuments consisting of one inch round Iron monuments planted at points marked x thereon shown at all angles in the extension lines and intersection of corners of Streets and alleys of land platted

George Turner Surveyor.

The Plat of Geo Lewis Replat of Block 152 Daglish Division of Portsmouth now a part of Bay City Mich is accepted by the Common Council of Bay City Bay County Mich on this 9th day of May A. D. 1892

Geo. D. Jackson Mayor
Wm Keith Comptroller

Registers Office Bay County Mich
Recorded this 7th day of Dec A. D. 1892 at 3 O'clock P.M. and recorded on page 25 of Platbook No 3

Wm A Pettapiece Register

State of Michigan }
County of Bay } S.S.

We Wm. A. Pettapiece Register of Deeds and George Turner Surveyor hereby certify that we have each carefully compared this copy with the original plat of Geo Lewis Replat of Block 152 Daglish Division of Portsmouth now a part of Bay City Mich and that it is an exact copy thereof and of the whole of such original Map or Plat

Wm. A. Pettapiece Register of Deeds
George Turner Surveyor.

ClibPDF - www.fastio.com