


M A P

LEWIS MCNEIL'S ADDITION TO ARENAC

SITUATED ON S E 1/4 of SW 1/4 Sec 3
T 18 N R 5 E

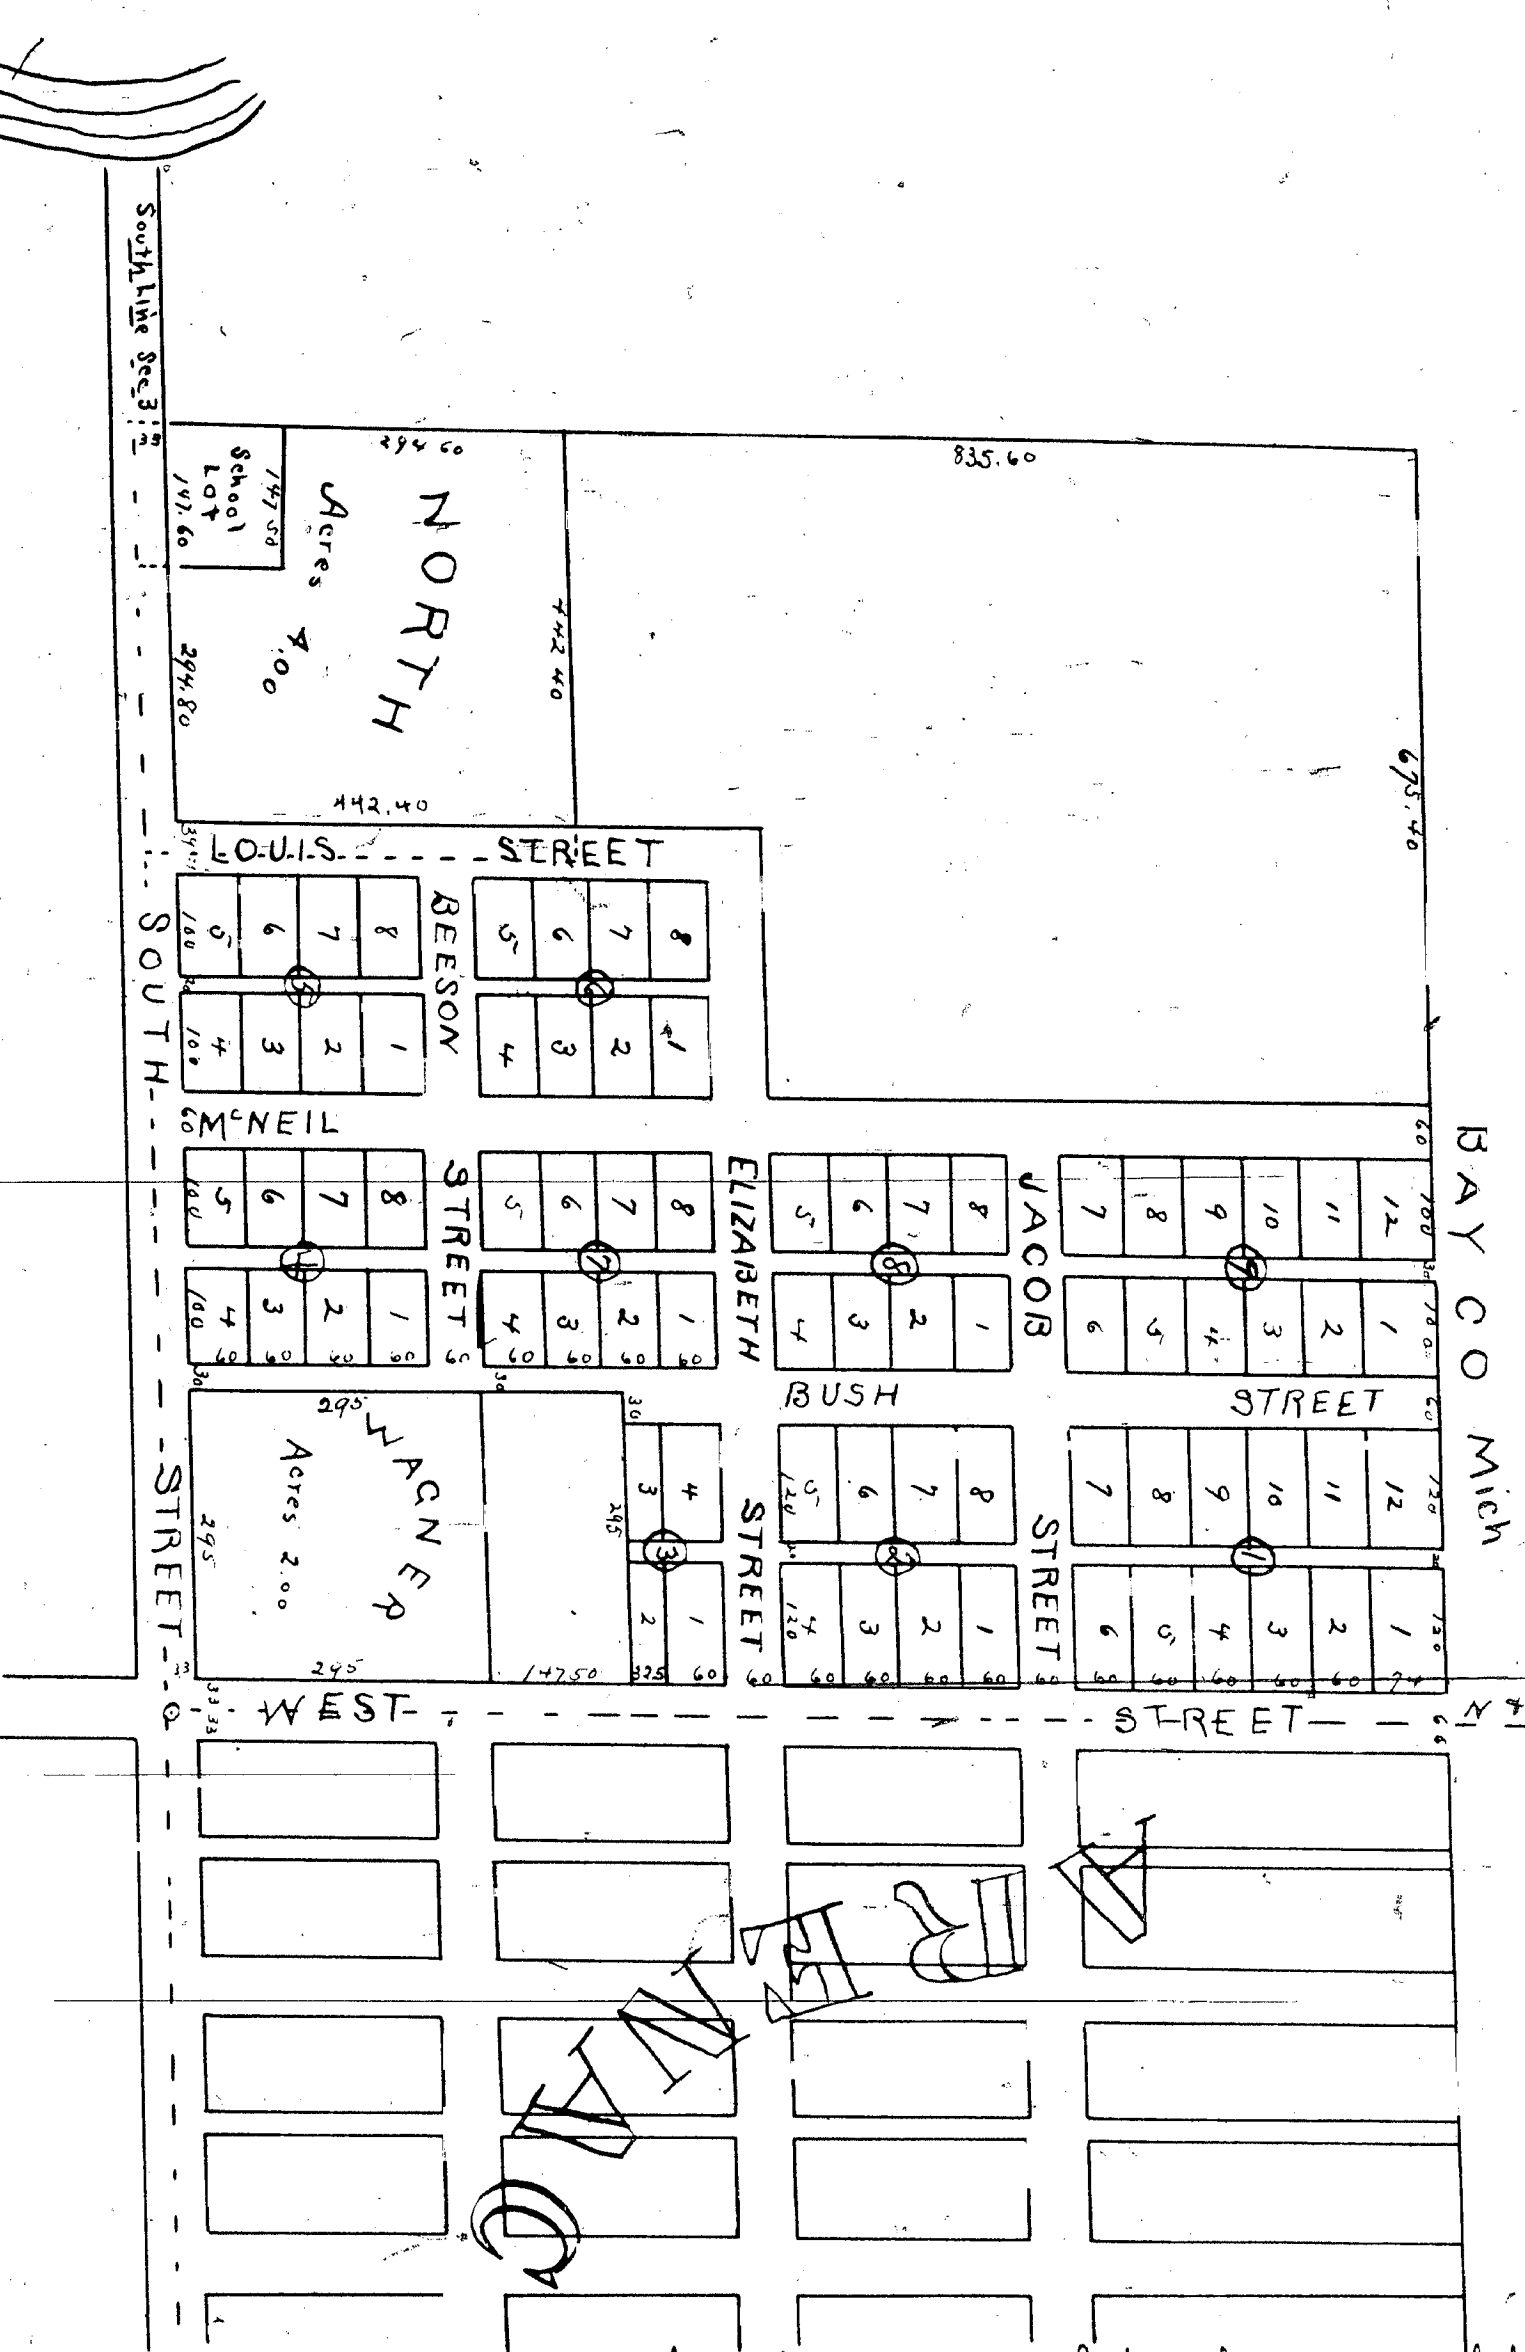

I J. M. Johnston as Surveyor, making in Bay County Michigan a plat of land, that I did in the month of January A.D. 1870 for the request of Lewis McNeil proprietor of the lands described upon the annexed plat, survey and lay out and divide into lots and streets as the same appeared shown

State of Michigan
County of Bay

I know all men by these presents that I Lewis McNeil proprietor of the lands in and upon which this plat is laid out do hereby acknowledge that I caused the same to be surveyed and caused said plat to be made as my plat or addition to the Village of Arenac and said Plat is hereby executed and acknowledged by me as my own free act and deed and the streets therein laid out are hereby set apart for such uses and purposes as provided by law
In witness whereof I have hereunto set my hand and seal this first day of August A.D. 1870
Subscribed at
Gasbury Hill
J. S. Bush

Lewis McNeil [L.S.]

US Subst. as
Permit Stamp
5 Cents

Be it remembered that on this first day of August A.D. 1870 before me a Notary Public in and for said County personally appeared Lewis McNeil known to me to be the person who executed the foregoing acknowledgment and acknowledged the same to his free act and deed

B. S. Bush Notary Public Bay County Mich.

Register's Office
Bay County
Record for Record & Recorded in Book of Plats
this 1st day of August A.D. 1870 5 1/2 Cents
J. A. McNeil

State of Michigan
County of Bay

On this first day of August A.D. 1870 before me the undersigned a Notary Public in and for said County personally appeared J. M. Johnston known to me to be the person who executed the foregoing certificate and acknowledged the same to his free act and deed

B. S. Bush Notary Public Bay Co. Mich.

A true copy from the Record of Bay County Book of Plats page 90 Attest M. A. Wilson Register there to me

I hereby certify that this Plat is a correct copy of the Plat now on Record in the Register of Records Office being made under the sanction of the Auditor General by tracing the Plats on Record and affixing thereto a carefully compared copy of the Declaration and Certificate.

Dated the 29th day of August 1871
Attest B. S. Bush
Clerk and Sec. Regt.