
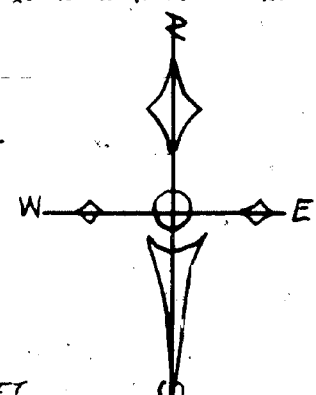


Map of Webster's Third Addition to West Bay City, Michigan

Scale 100 Feet to 1 Inch.

Newton H. Webster
Proprietor

C. Glaser
Surveyor

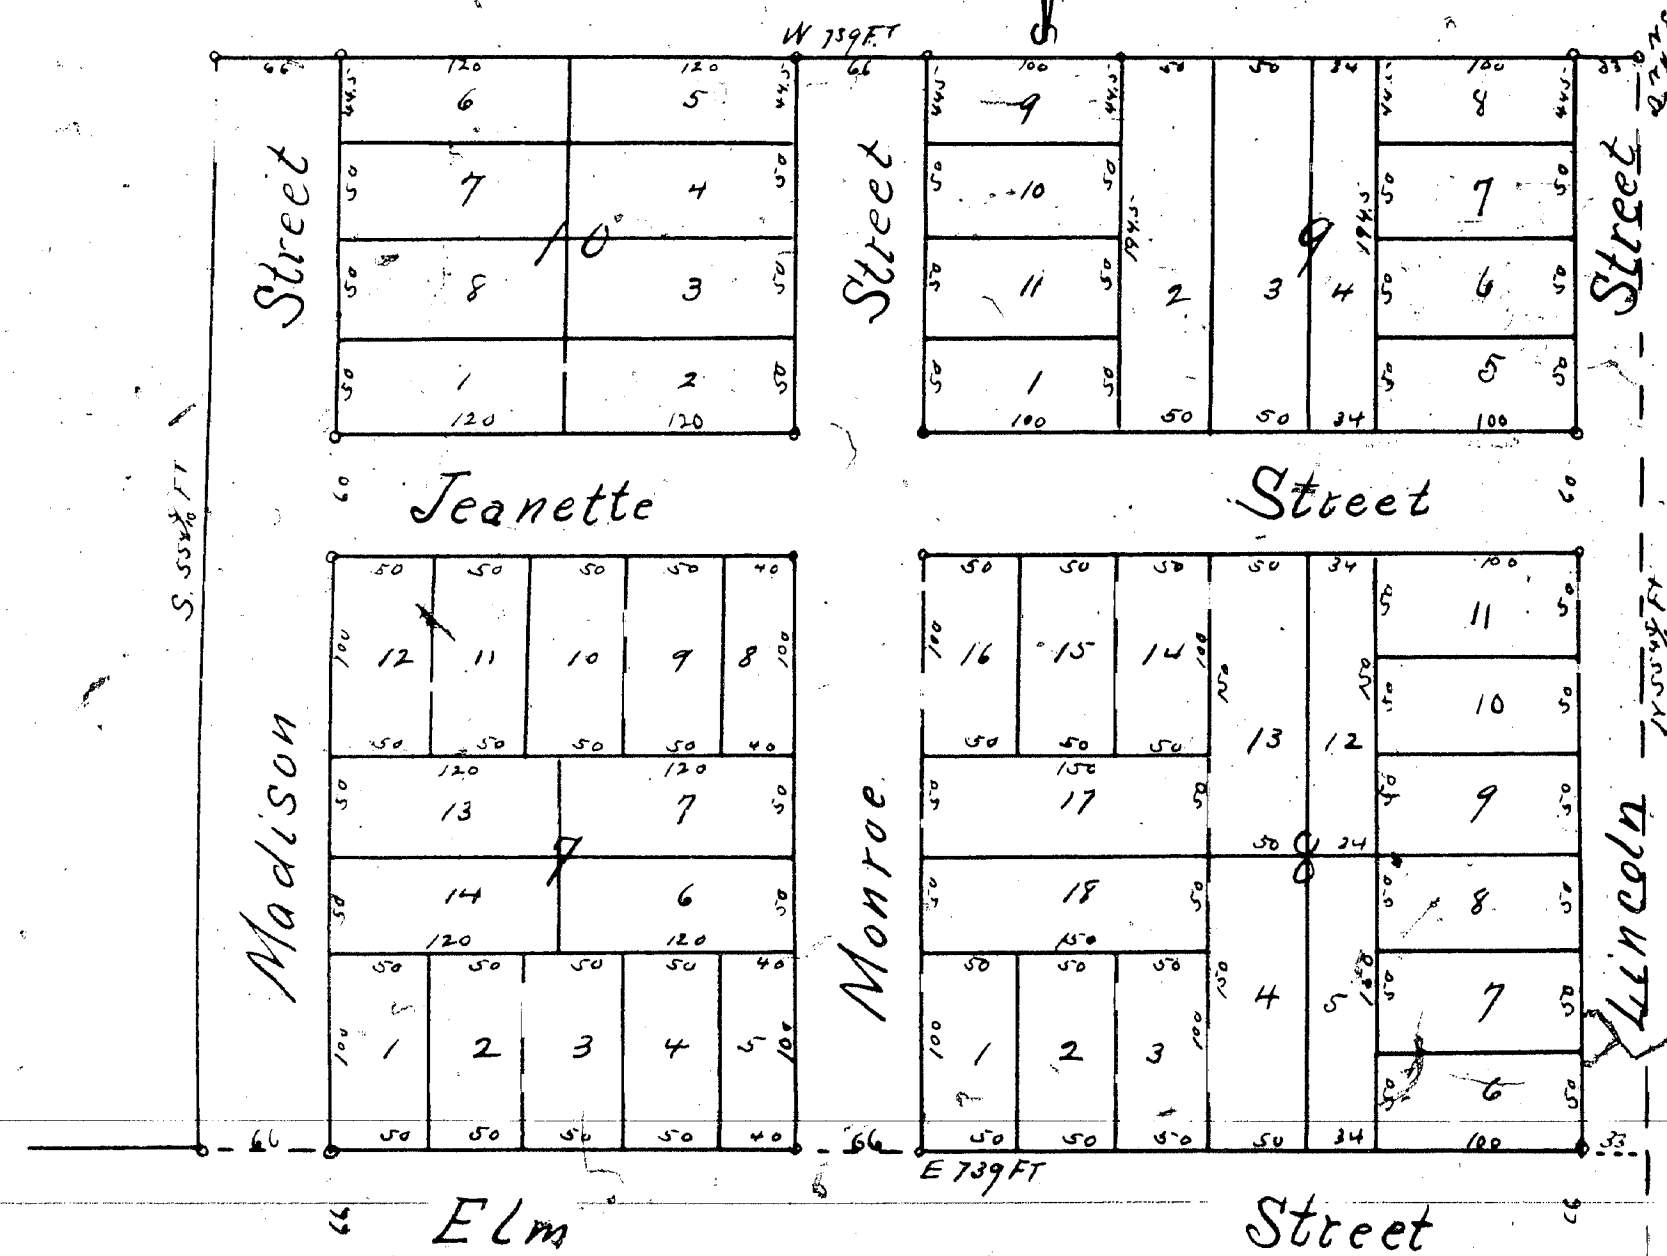

Description

The land embraced in the annexed Plat of "Webster's Third Addition to West Bay City, Mich." is described as follows:
Commencing at the North East corner of NW 1/4 of S.W. 1/4 of Section 16 Town 14 North of Range 5 East running thence West along Quarter line 739 feet, thence South 55 1/2 feet to North side of Elm Street of Webster's Second Addition to West Bay City, thence East and along North side of said Elm Street 739 feet to East line of said NW 1/4 of S.W. 1/4 of Sect 16 T. 14 N. of R. 5 E. thence North along said East line 55 1/2 feet to place of beginning

Dedication

Know all men by these Presents that We Newton H. Webster and Julia A. Webster his wife have caused the land embraced in the annexed Plat to be surveyed laid out and platted to be known as "Webster's Third Addition to West Bay City" and that the Street as shown on said Plat are hereby dedicated to the use of the Public

Signed in presence of
Charles Glaser
Emma Glaser

Newton H. Webster
Julia A. Webster

State of Michigan } ss
County of Bay

Before me a Notary Public in and for said County this 11th day of June 1891 Personally came Newton H. Webster and Julia A. Webster his wife known to me to be the Proprietors named in and who executed the foregoing Map and acknowledged the execution of said map to be their free act and deed

Charles Glaser
Notary Public in and for Bay County Mich.

Examined and approved

July 11th 1891

W. R. Pratt
Deputy Auditor General

Approved by the Common Council of West Bay City Mich
this 17th day of August 1891

W. H. Phillips
Recorder

W. J. Martin
Mayor

I hereby certify that this Plat is a correct copy of the Plat now on Record in the Register of Deeds Office, being made under the supervision of the Auditor General by tracing the Plat on Record and affixing thereto a correct copy of the Dedication of Certificate
Dated the 8th day of August 1911
Alton B. Shind
Clerk and Secy.

Controlling Monuments

Four Sandstones 8 inches square on the top linked from the Centre point set as follows:
One on the S.W. corner of Block 7
One on the S.E. corner of Block 8
One on the N.E. corner of Block 9
One on the N.W. corner of Block 10
There is also shown an Iron Rod 3/4" in diameter on each intersection of Streets and all angles in the boundaries of the land platted

I hereby certify that the annexed Plat is correct and that the monuments as above described are planted thereon

Charles Glaser
Surveyor

State of Michigan } ss
County of Bay

Received for Record this 11th day of September 1891 and recorded in Plat Book No. 3 on Page 4
W. A. Pettapiece Register

State of Michigan } ss
County of Bay

W. A. Pettapiece Register of Deeds
and Charles Glaser Surveyor hereby certify that we have each carefully compared this copy with the original Plat of Webster's Third Addition to West Bay City, Michigan and that it is an exact copy thereof and of the whole of each original Map or Plat

W. A. Pettapiece Register
Charles Glaser Surveyor