



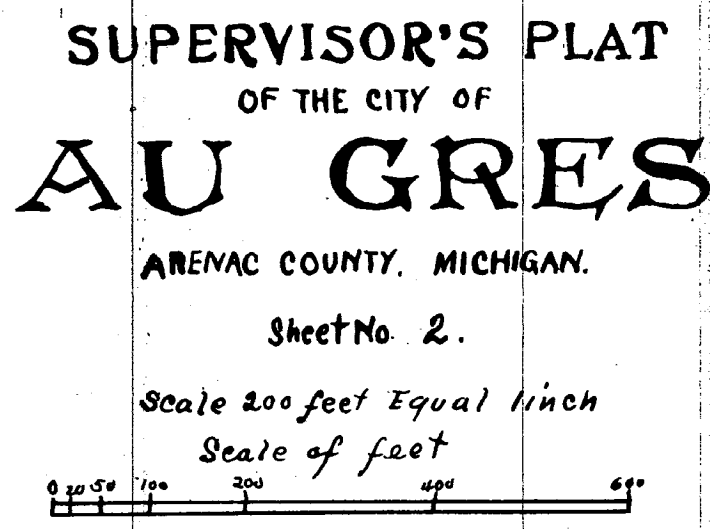

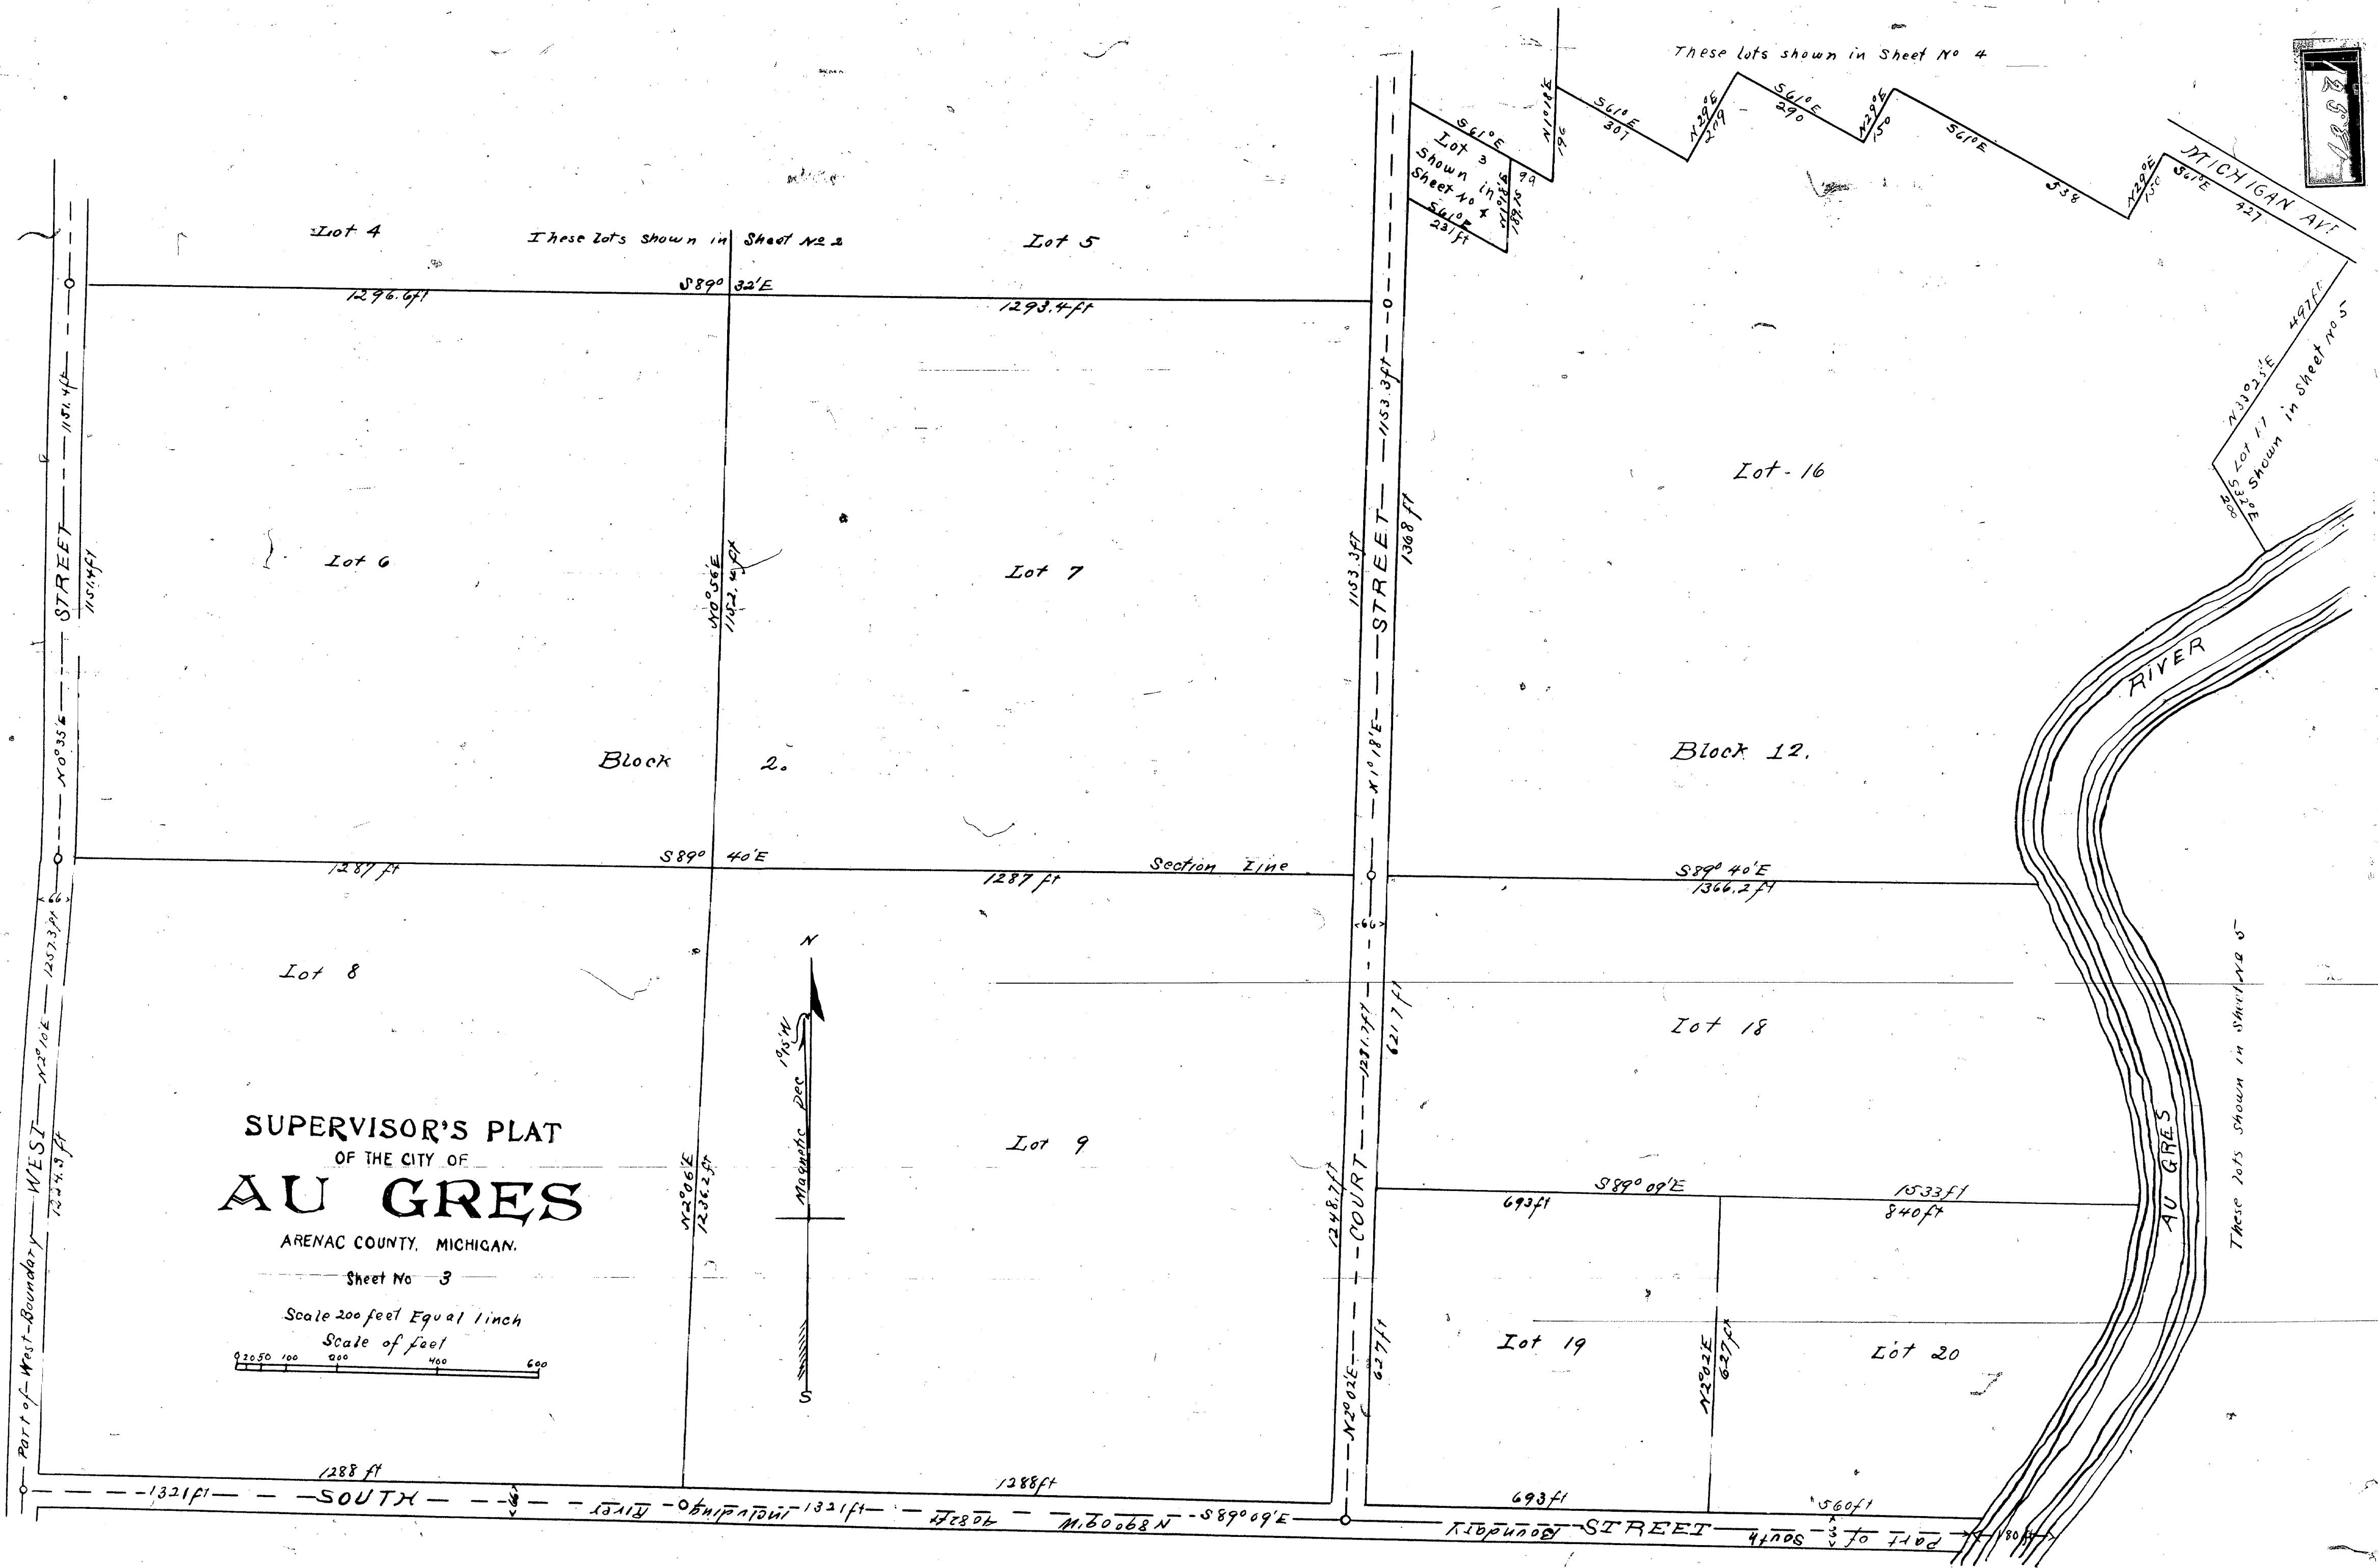




SUPERVISOR'S PLAT
OF THE CITY OF
AU GRES

ARENAC COUNTY, MICHIGAN.

Sheet No 3

Scale 200 feet Equal 1 inch

Scale of feet

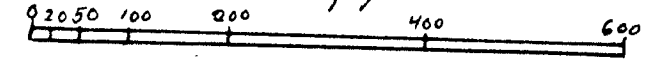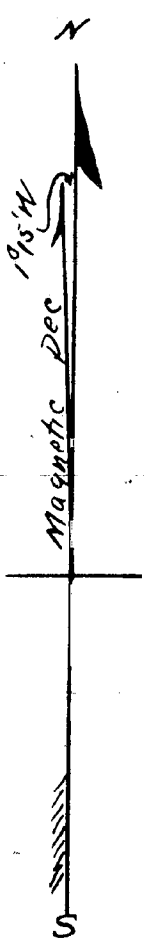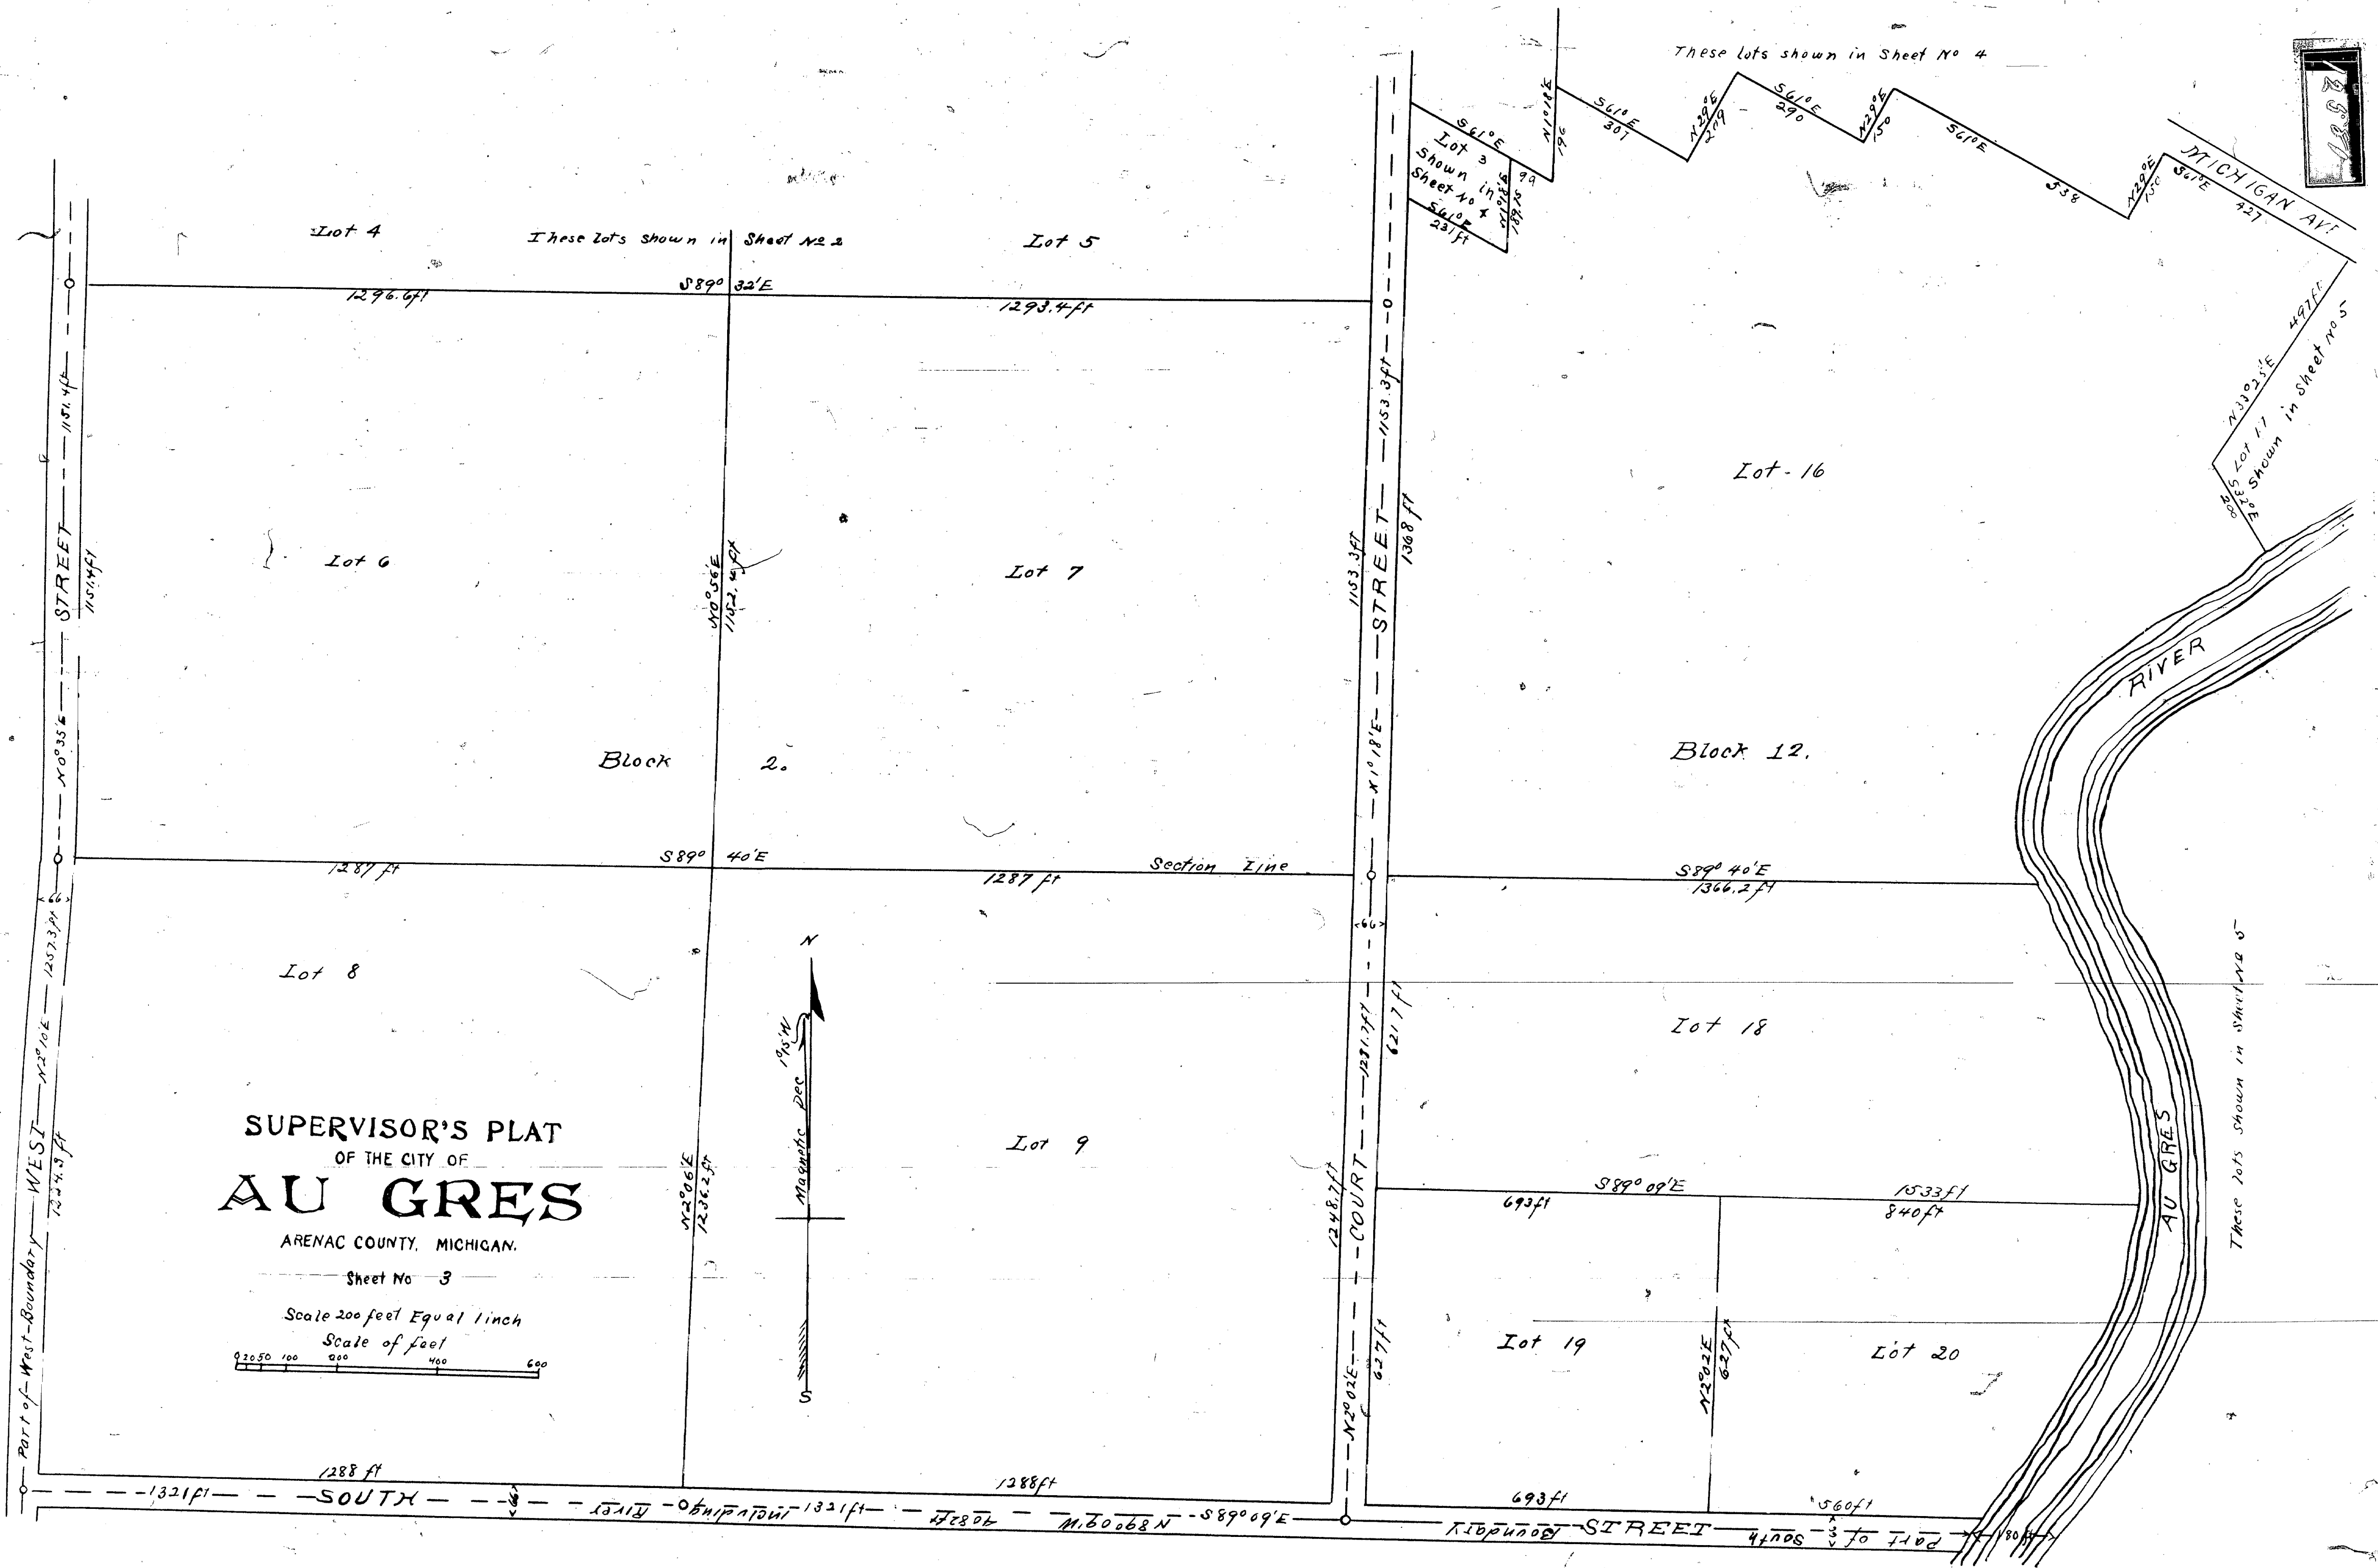



SUPERVISOR'S PLAT
OF THE CITY OF
AU GRES


ARENAC COUNTY, MICHIGAN.

Sheet No 3

Scale 200 feet Equal 1 inch

Scale of feet

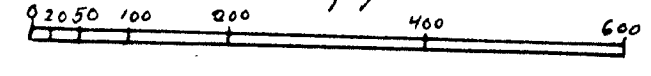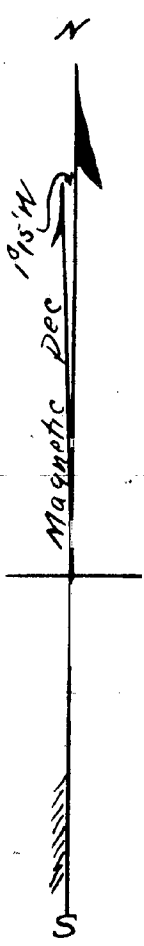

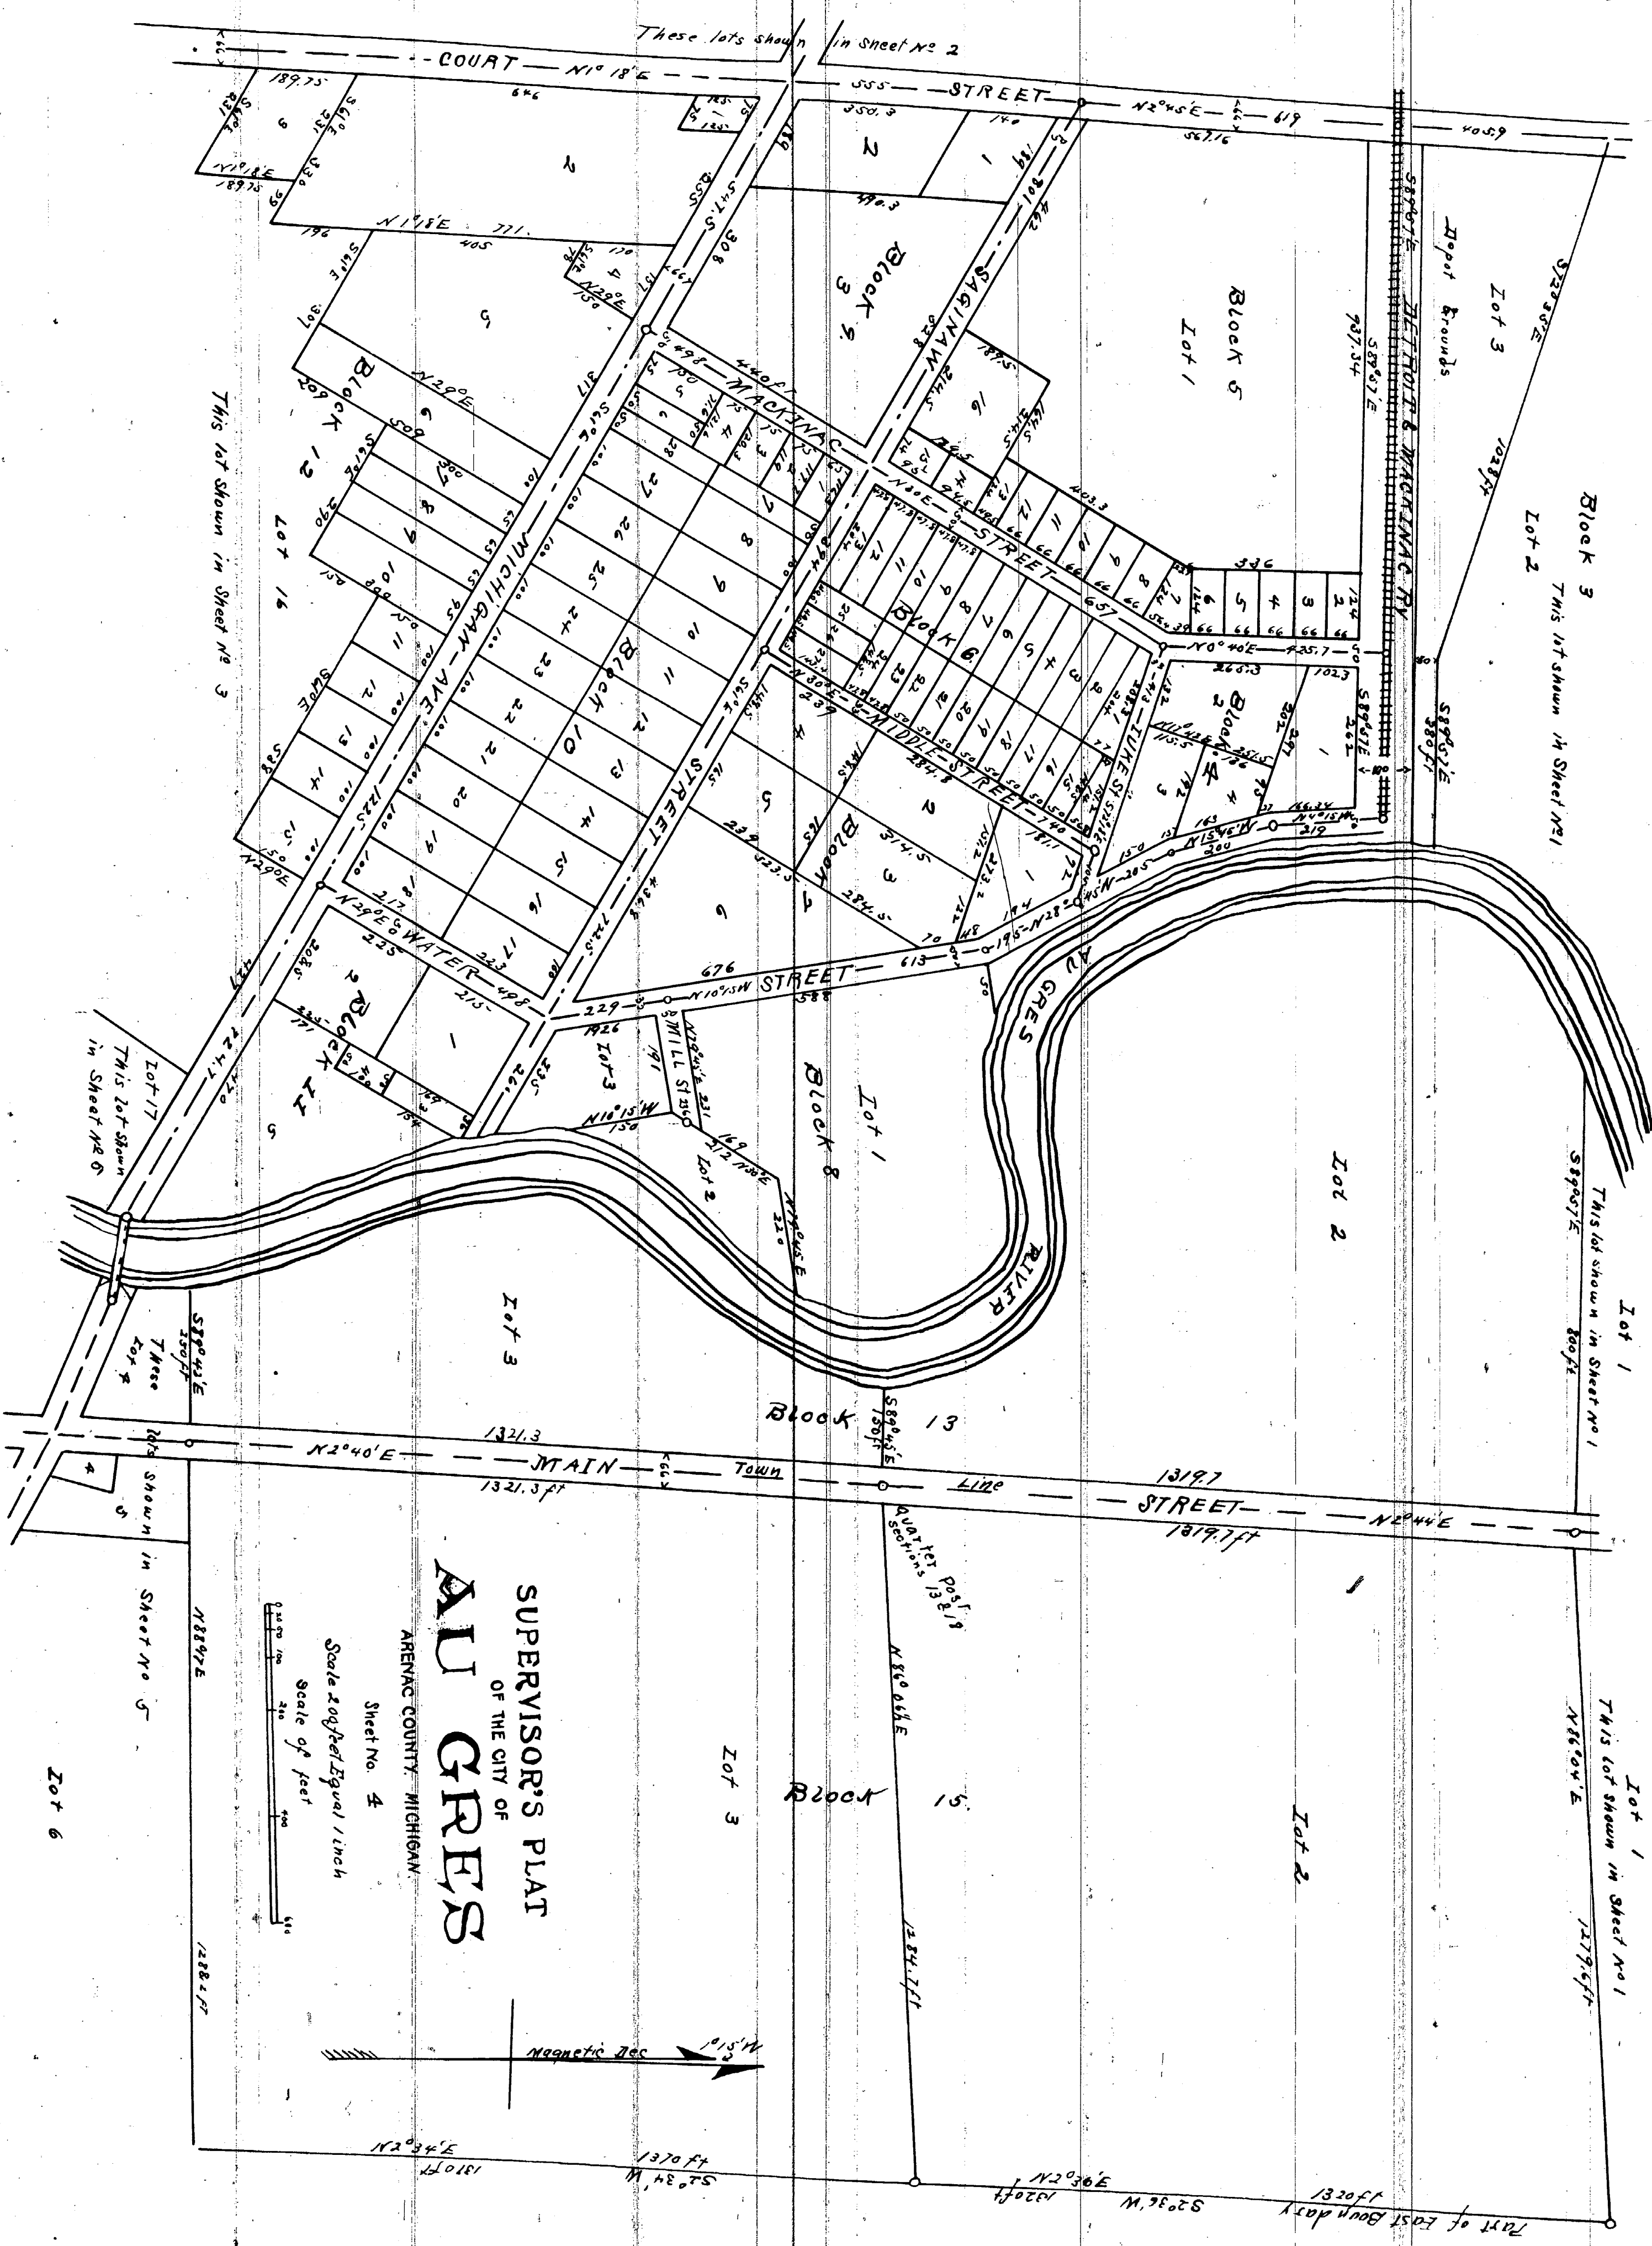

SUPERVISOR'S PLAT
OF THE CITY OF
AU GRES

ARENAC COUNTY, MICHIGAN.

Sheet No. 4

Scale 200 feet Equal 1 inch

Scale of feet

100 200

Magnetic Dec 10.5' N

Lot 6

These lots shown in Sheet No. 5

1288.47

N88°07'E

Lot 3

Block 5

N80°05'E

1284.77

Quarter Post 1/4 Section 13

Part of East Bound dory

S2°36'W 1320.47

39°02'N 1320.47

52°34'W 440.01

1310.77

N22°43'E

This lot shown in Sheet No. 1

N88°04'E 1279.67

Lot 2

Lot 2

This lot shown in Sheet No. 1

S89°07'E 800.75

Lot 1

Lot 2

Block 13

Lot 1

Block 8

Lot 3

Lot 3

Block 12

Lot 16

This lot shown in Sheet No. 3

This lot shown in Sheet No. 1

Lot 2

Block 3

Lot 3

Point Grounds

Block 5

Lot 1

Block 9

Lot 1

Lot 2

</

SUPERVISOR'S PLAT
OF THE CITY OF
AUGRES
ARENAC COUNTY, MICHIGAN.

Sheet No. 5.

Scale 200 feet Equal 1 inch
Scale of feet

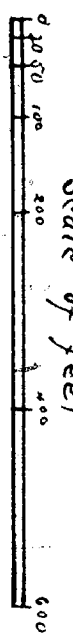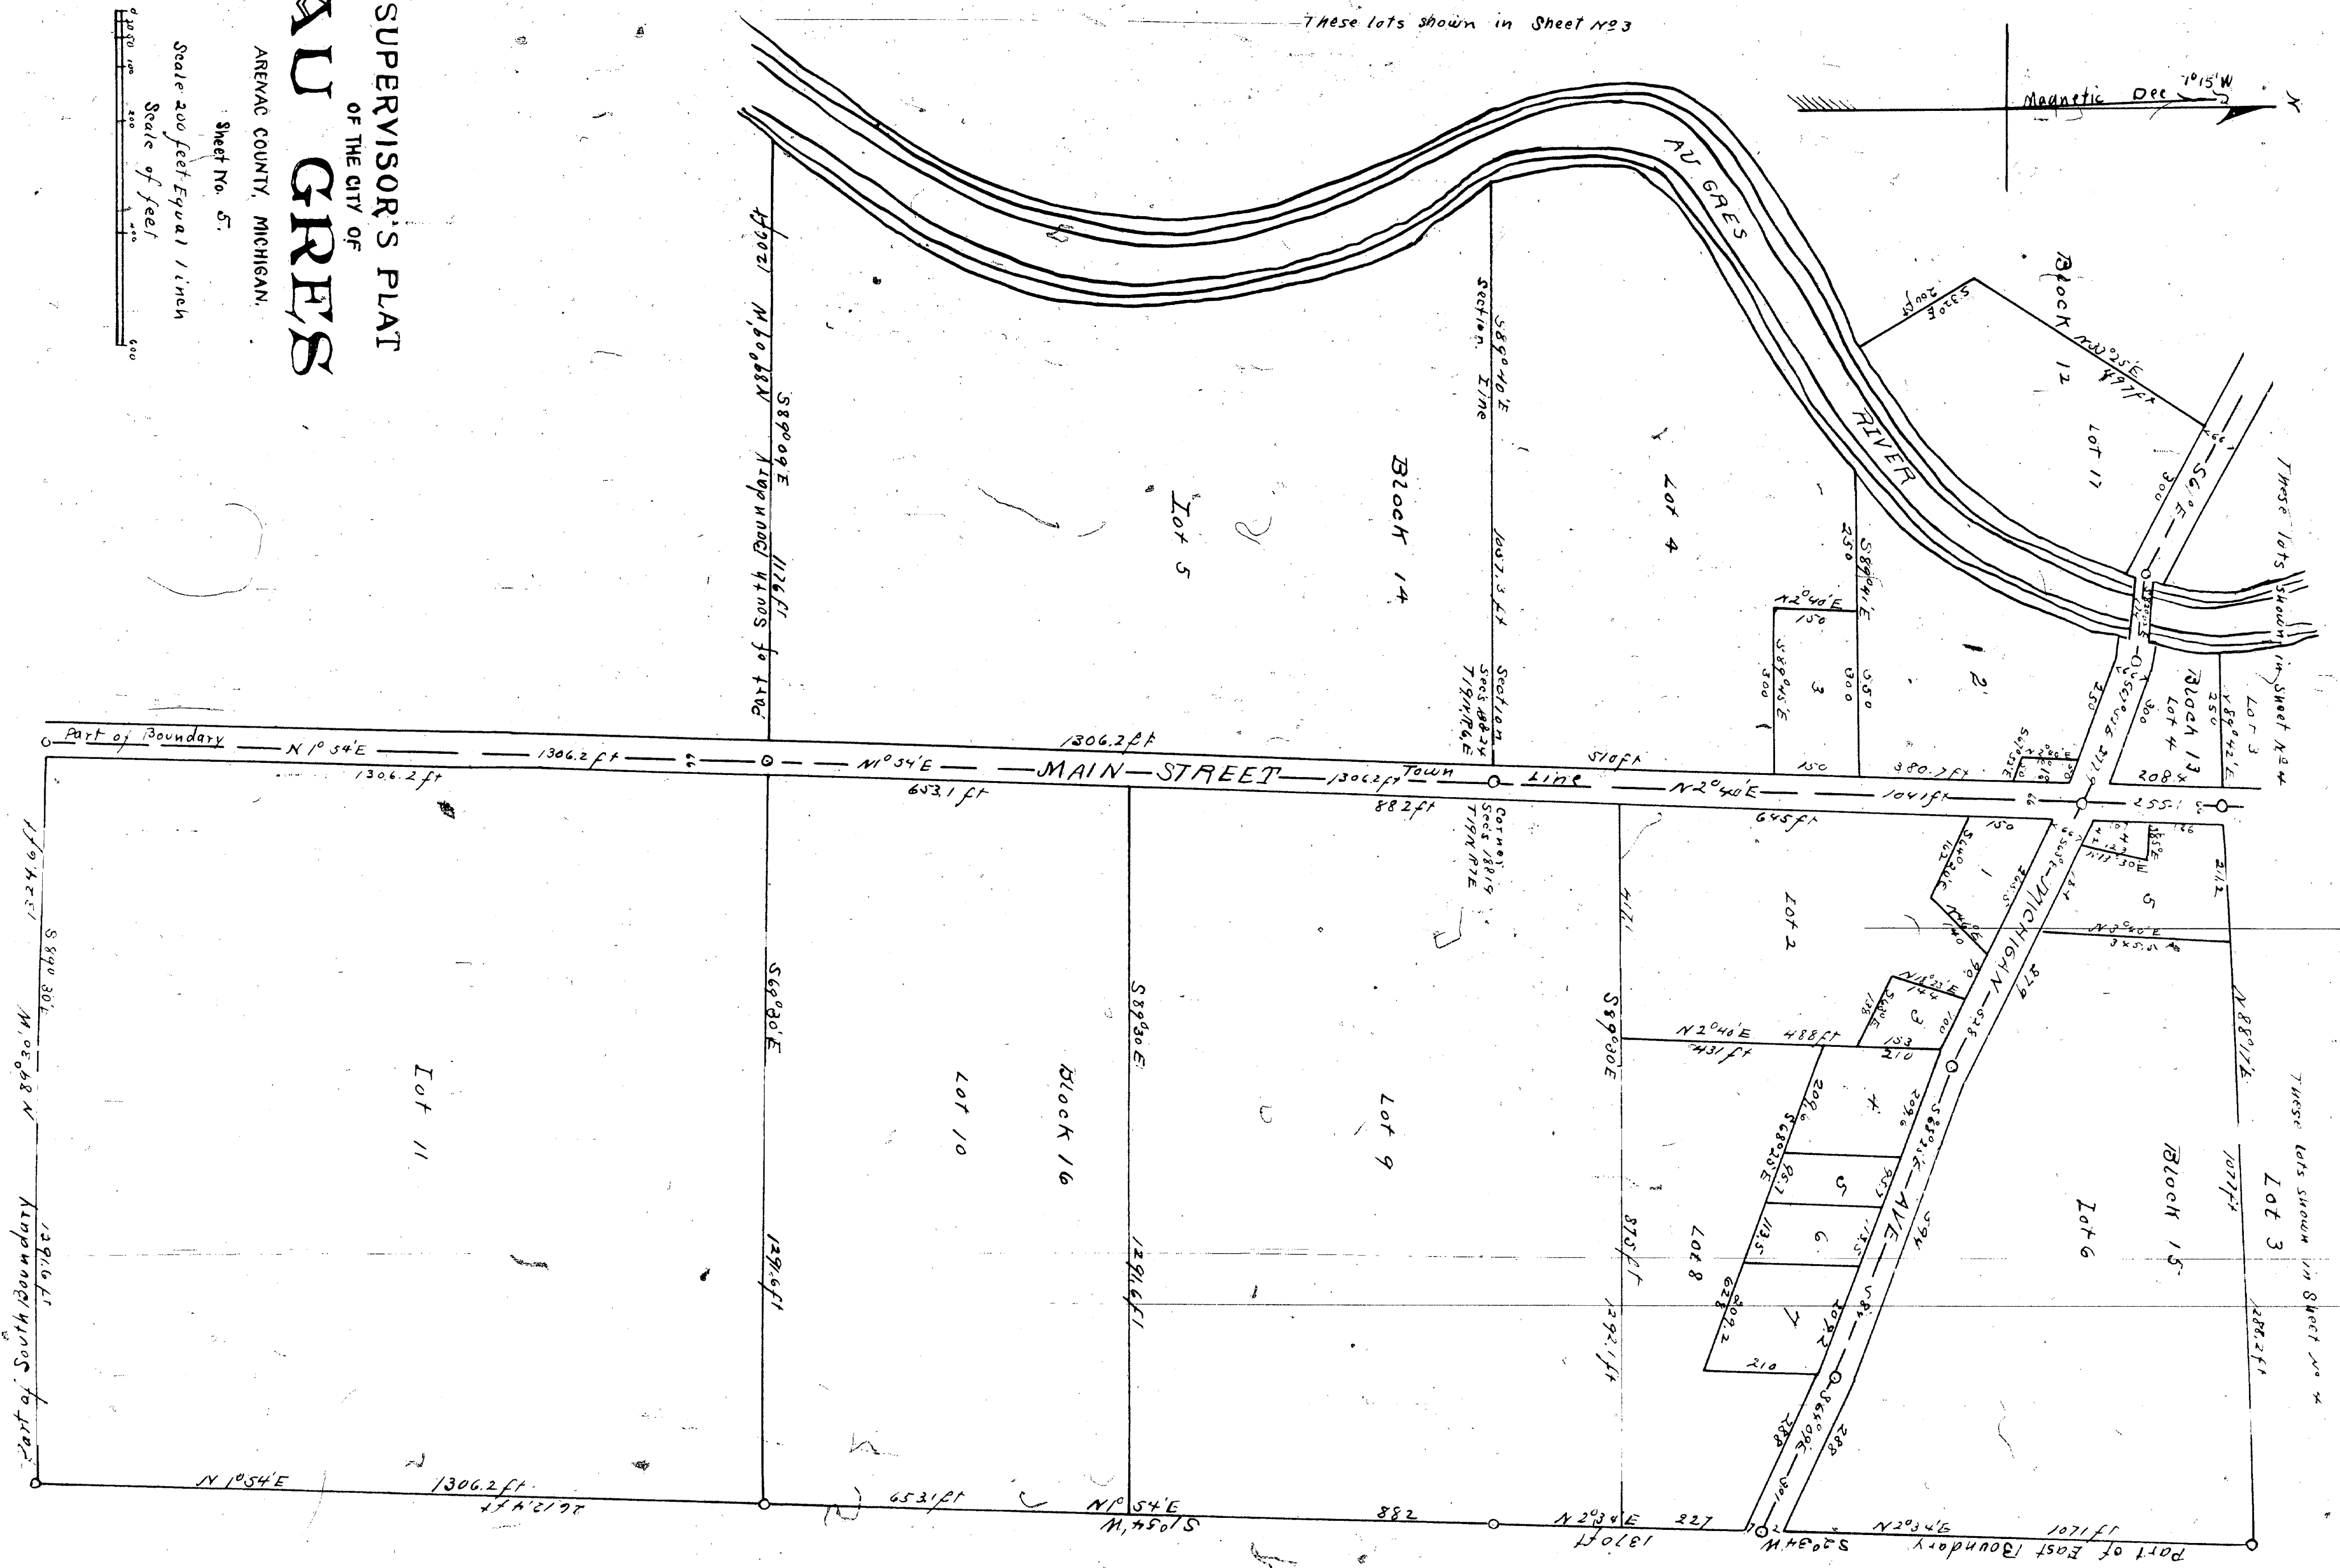

12581

RESOLUTION

WHEREAS, at a regular meeting of the City Council, City of Au Gres, held on October 8, 1980, a resolution was adopted manifesting the advisability of closing, vacating, discontinuing, and abolishing that certain part of Middle Street lying between Blocks six (6) and seven (7) of the City of Au Gres, County of Arenac, State of Michigan, described as:

Commencing at the intersection of the North right-of-way line of U.S. 23 and the West right-of-way line of Middle Street, thence Northeast along the West right-of-way line of Middle Street to the South right-of-way line of Luke Street, thence Southeast along the South right-of-way line for Luke Street to the East right-of-way line for Middle Street, thence Southwest along the East right right-of-way line for Middle Street to the North right right-of-way line for U.S. 23, thence Northwest along the North right-of-way line for U.S. 23 to the Point of Beginning, being a part of the Supervisor Plat for the City of Au Gres, County of Arenac, State of Michigan.

AND WHEREAS, it appears that notice of this meeting and said resolution was duly published in the Arenac Independent once each week for four (4) weeks prior to the public hearing date of December 4, 1980, and no objections in writing to such action were filed with the City Clerk.

THEREFORE, BE IT RESOLVED, that said Street as herein described be and the same is hereby vacated, discontinued and abolished;

BE IT FURTHER RESOLVED that said City Clerk send a certified copy of the resolution to the Department of Treasury of State of Michigan, and also record a certified copy in the office of the Register of Deeds for Arenac County.

RESOLUTION DECLARED ADOPTED.

CERTIFICATION

I hereby certify that the above Resolution was drafted by Dorothy Hill, City Clerk, City of Au Gres and was duly adopted by the City Council, City of Au Gres, at its regular meeting held on December 4, 1980.

Dorothy Hill
Dorothy Hill
City Clerk
City of Au Gres