
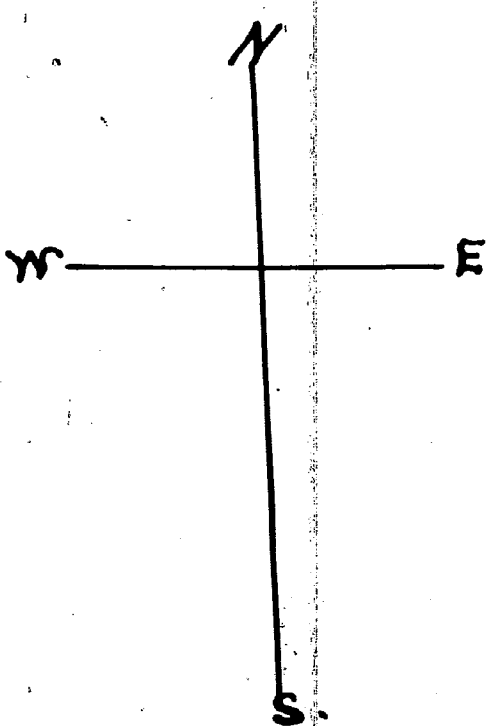


M. E. O. J. CHILSON'S

SUBDIVISION

OF PART OF
THE
SE 1/4 OF THE NW 1/4
OF
SECTION 26
TOWNSHIP 14 NORTH RANGE 5 EAST

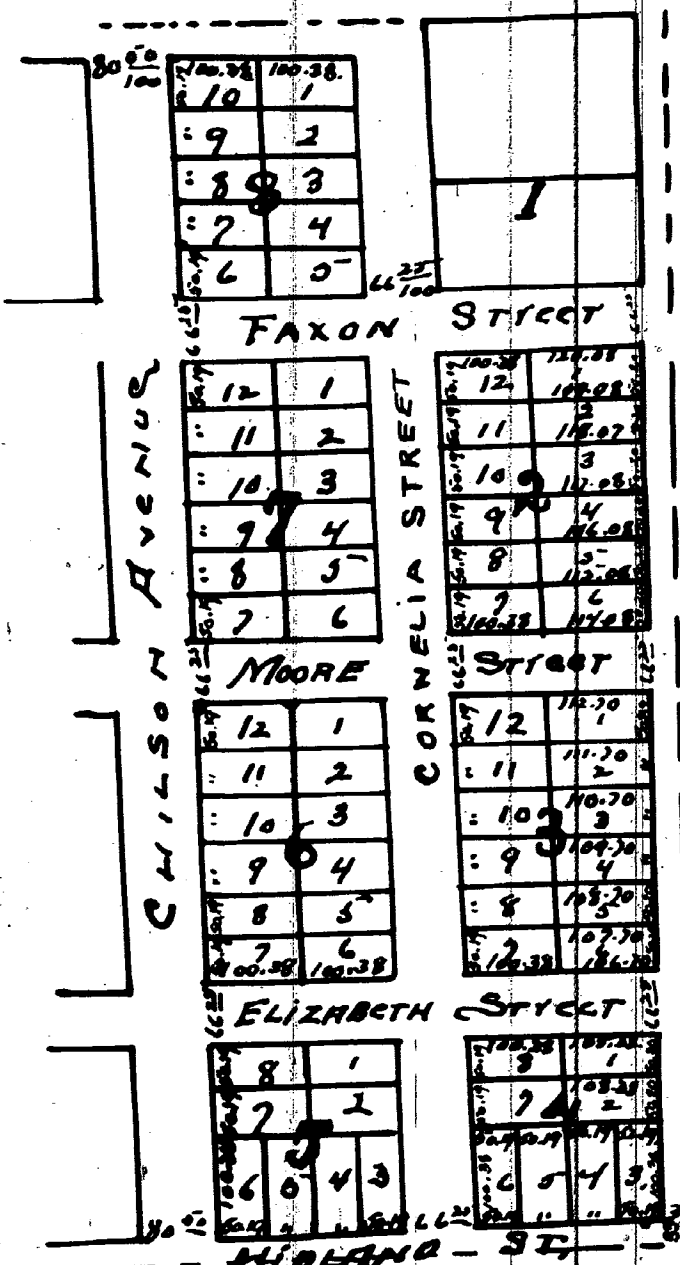

SCALE 800 FT. TO AN INCH

DESCRIPTION OF PLAT.

The land here plat'd embraces the E. Part of the SE 1/4 of the NW 1/4 of Section 26, Range 5, East, and is described as follows: Commencing at the NW corner of the SE 1/4 of NW 1/4 of Sec. 20, Range 5, East, thence N. 75° E. 40.00' to the E. corner of said Sec. 26, Range 5, East, 379 ft. to place of beginning thence West 6.5 ft. thence South to the Center line of said Section thence East.

AFFIDAVIT OF PROPRIETORS

Know all men by these presents, that I, Elizabeth O. J. Chilson of Bay Co. State of Mich. am the proprietor of the above described land, that I caused said land to be surveyed, and may made, by Messrs. & Chamberlain, Civil Engineers and Surveyors of Bay Co. Michigan, for the purpose of laying out the same into Villages, that Messrs. and by Virtue of the provisions of an Act of Chapter 28 of the Compiled Laws of the State of Michigan and the Amendment thereto now in force, and I intend the same for the purpose, and use, in said map, named, offering and intended and for no other use or purpose, whatever, and that the same is my own, free act and deed. On testimony whereof I have hereunto set my hand and seal, this 9th day of July, A.D. 1868.

Elizabeth O. J. Chilson (ss)

State of Michigan }
County of Bay }
On this 9th day of July, 1868, before me a Notary Public in & for Bay County, personally appeared Elizabeth O. J. Chilson known to me to be the owner of the above described land in the amended map or plat, and acknowledged that she intended the same for the purpose, and use, in said map, named, offering and intended and for no other use or purpose, whatever, and that the same is my own, free act and deed. On testimony whereof I have hereunto set my hand and seal, this 9th day of July, A.D. 1868.

On testimony whereof, I have

hereunto set my hand and seal, of office, this 9th day of July, A.D. 1868

AFFIDAVIT OF SURVEYORS

John Hyde, Notary Public
Bay Co. Mich.

Know all men by these presents, that we, Messrs. and Chamberlain, Civil Engineers and Surveyors of Bay Co. State of Mich. on the application of Elizabeth O. J. Chilson, proprietor of the land described in the amended map or plat, did on the 8th day of July, A.D. 1868, survey the land described therein, the notes and particulars of which survey are given and stated in said map, and on said request and application, we did and do hereby certify that the same was made by us, for the use and purpose therein named, offering and intended and for no other use or purpose, whatever, and that the same is our own, free act and deed, and that said map is correct to the best of our knowledge and belief.

On testimony whereof we have hereunto set our hands and seal, this 8th day of July, A.D. 1868.

S. V. Baustar
Wm. V. Clements

William Messer
Erastus K. Chamberlain

State of Michigan }
County of Bay }
On this 8th day of July, A.D. 1868, before me a Notary Public in & for Bay County, personally appeared Elizabeth O. J. Chilson known to me to be the owner of the above described land in the amended map or plat, and acknowledged that she intended the same for the purpose, and use, in said map, named, offering and intended and for no other use or purpose, whatever, and that the same is my own, free act and deed. On testimony whereof I have hereunto set my hand and seal, this 8th day of July, A.D. 1868.

Register of Bay County }
this 9th day of July, A.D. 1868 at 3 o'clock P.M.
J. C. Carter, Notary Public

I hereby certify that this is a correct copy of the plat now on record in the Register of said office, being made under the supervision of the Auditor General by tracing the plat on record, and offering the same a carefully compared copy of the original and authentic.

This 31st day of July, 1868

Ray C. Skinner
Auditor General