
1584

# PLAT OF


# WHIPPLE'S ADDITION

## TO

# STANDISH

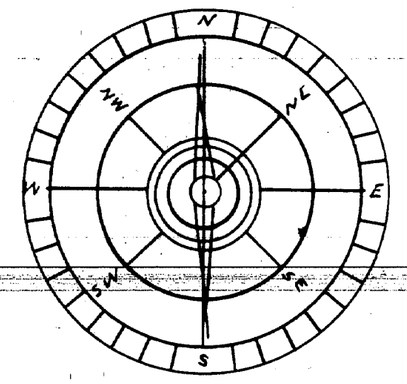


Scale of feet
0 10 20 50 100 150 200 300
Scale 66 feet = 1 inch

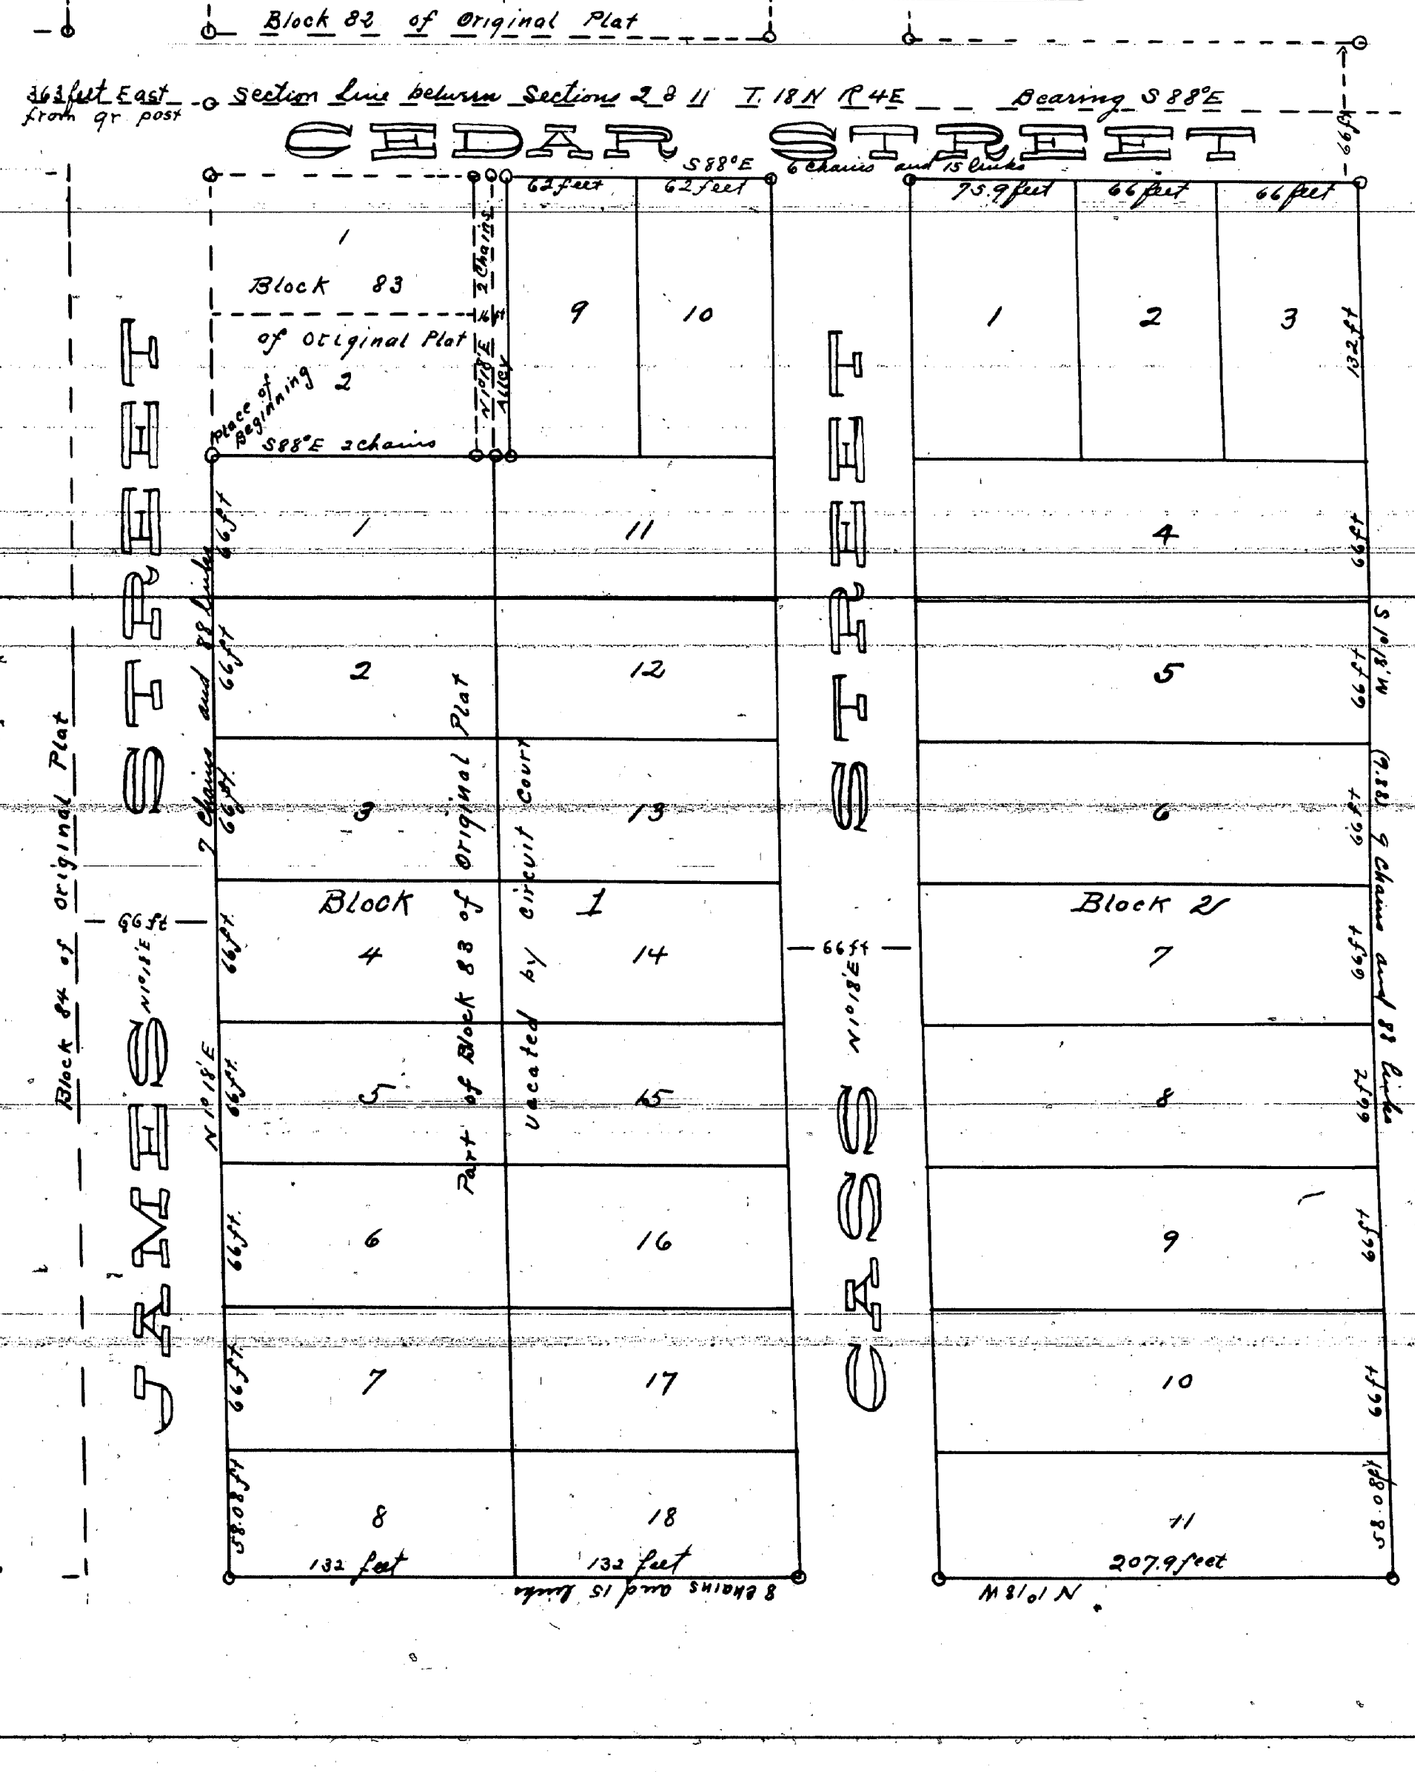


DEDICATION

Known all men by these Presents, That we, Fred C. Whipple as proprietor and Anna B. Whipple his wife, have caused the land embraced in the annexed Plat to be surveyed, laid out, and platted to be known as Whipples Addition to Standish and that the streets, and alleys as shown on said Plat are are hereby dedicated to the use of the Public

Signed and sealed in the presence of
John C. Lentz
J. N. Molineaux

Fred C. Whipple [LS]
Anna B. Whipple [LS]

State of Michigan } S.S.
County of Arenac }

On this 25 day of November 1904. before me a Justice of the Peace in and for said County personally appeared the above named Fred C. Whipple and Anna B. Whipple, his wife, known to me to be the persons who executed the above dedication and acknowledged the same to be their free act and deed

J. N. Molineaux
Justice of the Peace. Arenac Co Mich

DESCRIPTION

The land embraced in the annexed Plat of Whipples Addition to Standish is described as follows A piece of land commencing five (5) chains and fifty (50) links East and two (2) Chains and fifty (50) Links South of Quarter post at Return Sections Two (2) and eleven (11) Town 18 North, Range 4 East running thence S 88° E 2 chains thence N 1°18' E two (2) chains, thence S 88° E six (6) Chains and fifty (50) Links, thence S 1°18 W nine (9) Chains and eighty eight (88) Links thence N 88° W. eight (8) Chains and fifteen (15) Links, thence N 1°18' E seven (7) Chains and Eight, eight (88) Links to place of beginning containing 7.6523 acres all North and South lines have a bearing of N 1°18 E and all East and West lines have a bearing of S 88° E all Streets are 66 feet wide and all alleys 16 feet wide James Street and Cass Street bear N 1°18' E and Cedar Street bears S 88° E and all streets are continuations of Streets of the same name in original Plat All lots in Block 1 except Lots 8, 9, 10, and 18 are 66 x 132 feet Lots 8 and 18 are 58.08 x 132 feet and lots 9 and 10 are 62 x 132 feet (in block 1)
All lots in Block 2 except lots 1, 2, 3, and 11 are 66 x 207.9 feet Lot 1 is 73.9 x 132 feet, Lots 2 and 3 are 66 x 132 feet and Lot 11 is 58.08 x 207.9 feet
Block 1 contains all that part of block 83 of original Plat vacated by circuit court order

Examined and Approved
Dec 10th 1904
John. T. Wilkinson
Deputy Auditor General

Surveyors Certificate

I hereby certify that the Plat hereon delineated is a correct one and that permanent monuments have been planted at points marked thus ○ as thereon shown at all angles in the boundaries of the land platted and at all intersections of Streets, or Streets and alleys said monuments consisting of iron stakes about 2 or 2½ feet long

Geo. F. Carscallen Surveyor

Certificate of Comparison

State of Michigan } S.S.
County of Arenac }

We Harvey A. Chamberlain Register of Deeds and Geo F. Carscallen Surveyor hereby certify that we have each carefully compared this copy with the original Plat of Whipples Addition to Standish and that it is an exact copy thereof and of the whole of each original and platted Plat.

H. A. Chamberlain Register of Deeds
Geo. F. Carscallen Surveyor

State of Michigan } S.S.
County of Arenac }

Received for Record May 8th 1905 and Recorded in Liber 1 of Plats at Page 23 at 5 O'Clock P.M.

H. A. Chamberlain
Register of Deeds.

I hereby certify that this Plat is a correct copy of the Plat now on record in the Auditor Generals Office, being made under the supervision of the undersigned by tracing the Plat on Mylar and affixing thereto a copy of the Register of Deeds Certificate

Dated this 29th day of August 1911
Alton J. Bland
Clerk. And Examiner