5144

1259

GEO. L. BEECHER'S
Subn. of part of LOT 5
(BETWEEN LABROSSE and HOWARD STS.)
# of the Subn. of LOT 1
P.C. 27 LOGNON FARM
DETROIT, MICH.

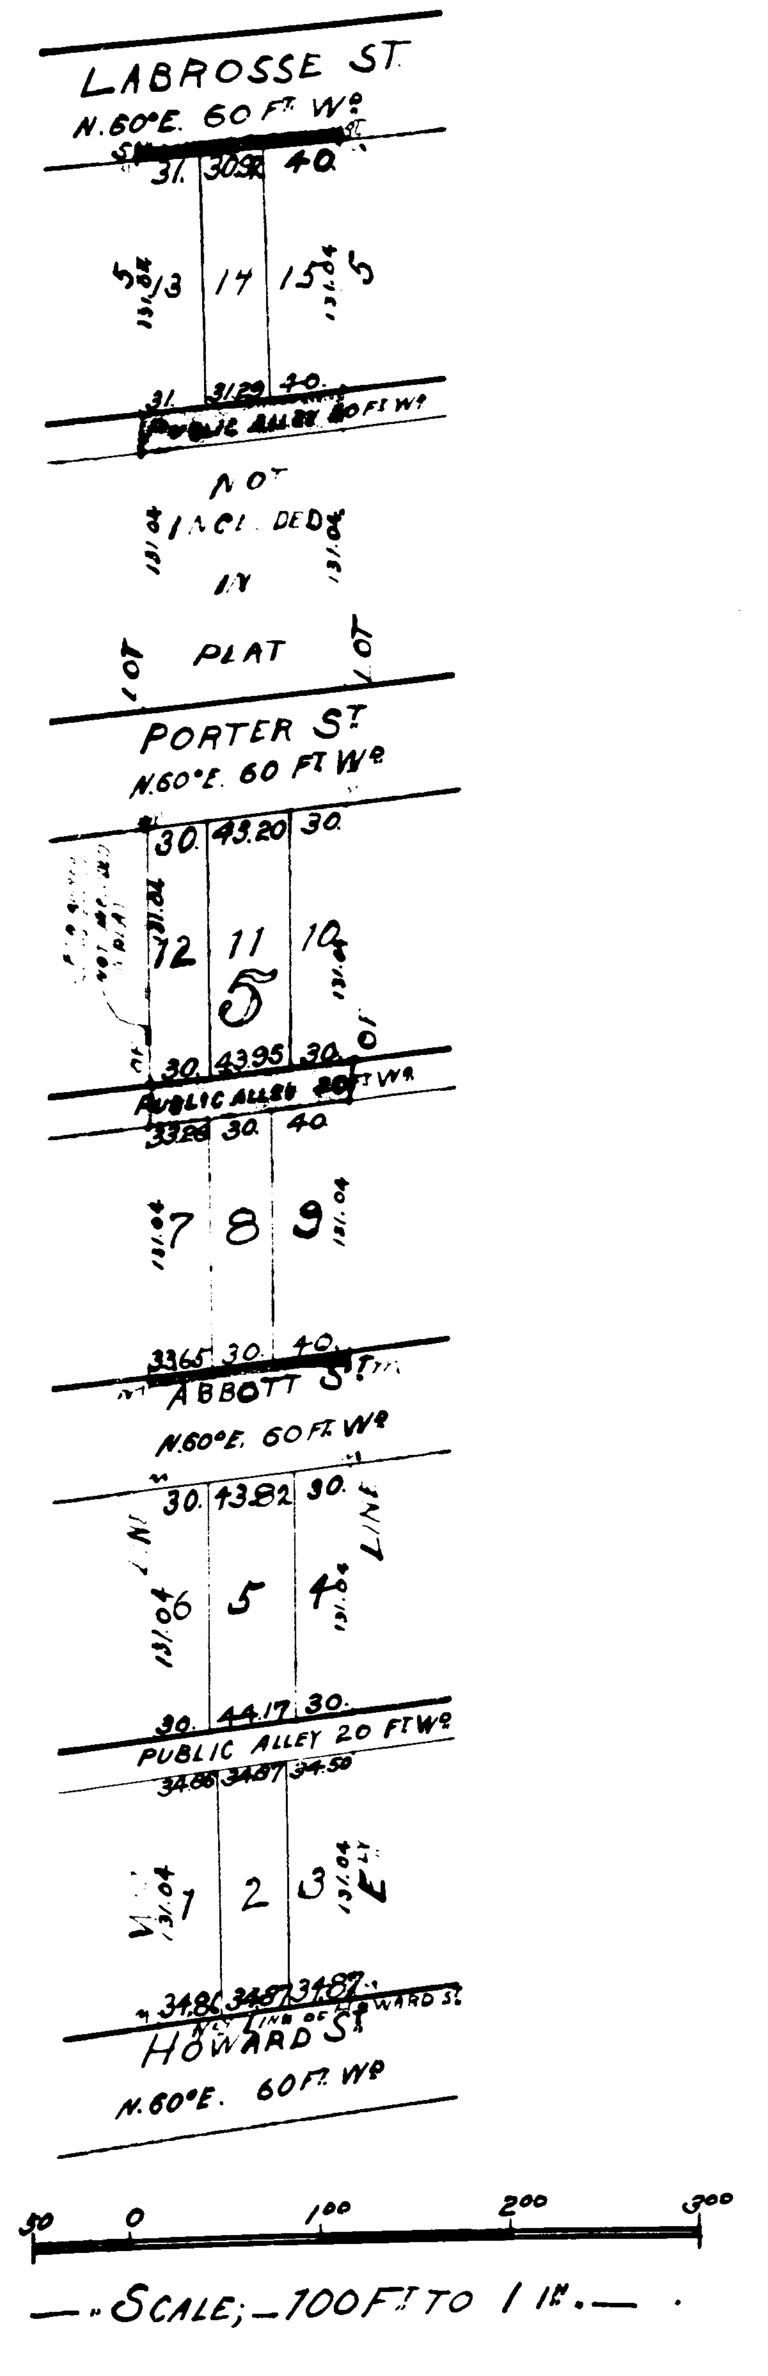

—SCALE;—100 FT. TO 1 IN.—

Know all men by these presents that we, Geo. L. Beecher and Fannie Isabella Beecher, his wife, have caused to be made for record this map of Geo. L. Beecher's Subdivision of part of Lot 5, (between Labrosse and Howard Streets) of the Subdivision of Lot 1, P.C. 27, Lognon Farm, Detroit, Michigan, by Thomas Campau & Son, Surveyors, and we hereby adopt the same and dedicate the Streets and Alleys shown for the use of the public.

Witness our hands and seals this Second day of April A.D. nineteen hundred and two.

In presence of
J. S. Seefied
John F. Hynes

George L. Beecher (L.S.)
Fannie Isabelle Beecher (L.S.)

State of Michigan
County of Wayne } ss.

On this second day of April A.D. Nineteen hundred and two, before me, the subscriber, a Notary Public in and for said County, personally appeared Geo. L. Beecher and Fannie Isabella Beecher, to me known to be the same persons who executed the above instrument and who severally acknowledged the same to be their free act and deed.

J. S. Seefied
Notary Public Wayne Co. Mich.

Examined and Approved
April 8, 1902
John F. Wilkinson
Deputy Auditor General

REGISTER OF DEEDS OFFICE, WAYNE COUNTY, } ss.
This instrument was received for record this 1[illegible] day of July 1902, at 11 o'clock A. M. and recorded in Liber 22 of ~~deeds~~, on page 76 as proper certificate was furnished in compliance with Sect. 135, of Senate Bill No. 199 File 212, Act of 1893.
S R Kingsley
Register of Deeds

State of Michigan
County of Wayne } S.S.

We S. R. Kingsley Register of Deeds, and Thomas Campau & Son Surveyors, hereby certify that we have each carefully compared the annexed copy with the original plat of Geo. L. Beecher's Subdivision of part of Lot 5 (between Labrosse and Howard Streets) of the Subdivision of Lot 1, P.C. 27, Lognon Farm, Detroit Michigan and that it is an exact copy thereof and of the whole of such original map or plat.

S R Kingsley Register of Deeds.
Thomas Campau & Son Surveyors.

RECEIVED AND FILED.
IN AUDITOR GENERAL'S OFFICE,
August 8 1902
Oscar F. C[illegible]
Deputy Auditor General.

State of Michigan
County of Wayne } S.S.

We S. R. Kingsley Register of Deeds and Thomas Campau and Son Surveyors, hereby certify that we have each carefully compared the annexed copy with the plat of Geo. L. Beecher's Subdivision of part of Lot 5, (between Labrosse and Howard Streets) of the Subdivision of Lot 1, P.C. 27 Lognon Farm, Detroit Michigan, now of record in the office of said Register of Deeds, and that it is a true transcript therefrom and of the whole of such record.

S R Kingsley Register of Deeds
Thomas Campau & Son Surveyors.

We hereby certify that the plat hereon delineated is a correct one and that permanent monuments consisting of White Oak Stakes have been planted at points marked "M" thereon shown at all angles in the boundaries of the land platted and at all intersections of streets or streets and alleys.

Thomas Campau & Son

Approved July 16th 1902
D W H Munland
Commissioner of Public Works.

The streets on the annexed plat conform to the general plan of the City.

S A Ferguson
City Engineer

VACATED BY RESOLUTION
OF common council
April 24, 1961
VOUCHER No. 649-61

31794
32188

51440

1259

GEO. L. BEECHER'S
Subn of part of Lot 5
(Between LABROSSE and HOWARD Sts.)
# of the Subn of Lot 1
P.C. 27 LOGNON FARM
DETROIT, MICH.

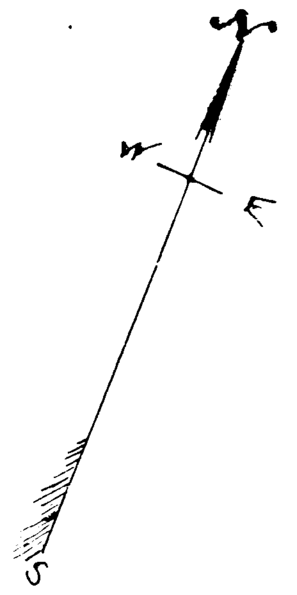

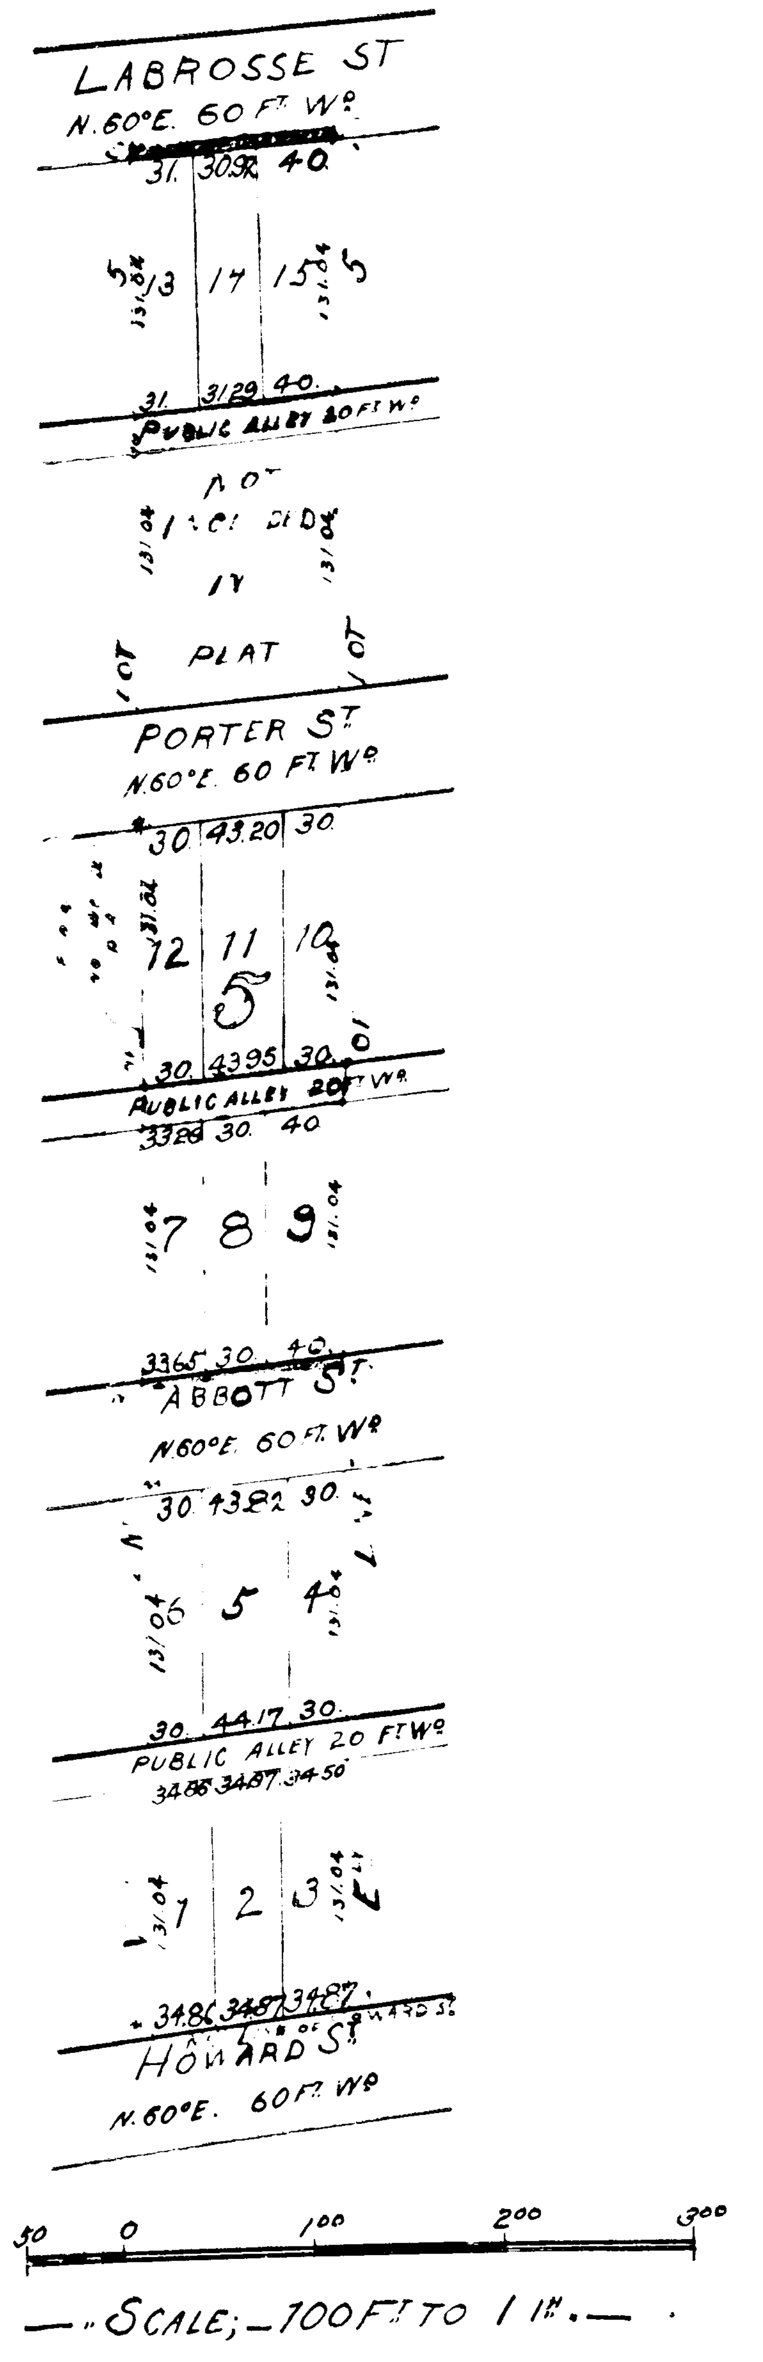

[illegible] by these presents that we, Geo. L. Beecher and Fannie [illegible] Beecher, his wife, have caused to be made for record this map of Geo. L. Beecher's Subdivision of part of Lot 5, (between Labrosse and Howard Streets) of the Subdivision of Lot 1, P.C. 27 Lognon Farm, Detroit, Michigan, by [illegible] Surveyors, and do hereby adopt the same and dedicate the [illegible] shown for the use of the public.

[illegible] our hands and seals this second day [illegible] nineteen hundred and [illegible]

[illegible] presence of
J. [illegible]
[illegible]

George [illegible] Beecher (L.S.)
Fannie Isabelle Beecher (L.S.)

[illegible] Michigan
[illegible] Wayne

[illegible] second day of [illegible] nineteen hundred [illegible] subscriber, a Notary Public in and for said County, [illegible] Isabella Beecher, to me known [illegible] executed the above instrument and [illegible] severally acknowledged the same [illegible] free act and deed.

[illegible]
Notary Public Wayne Co. Mich.

Examined and [illegible]
[illegible]
[illegible]
Deputy Auditor General

WAYNE COUNTY
This instrument was received for record the [illegible] day of [illegible] 190[illegible] at [illegible] o'clock [illegible] M. and recorded in Liber [illegible] on page [illegible] as proper certificate was [illegible] in compliance with Sect. 135, of Senate [illegible] No. 199 File 212, Act of 18[illegible].
S. R. Kingsley

[illegible] SS

[illegible] S. R. Kingsley [illegible] Register of Deeds [illegible] part of Lot 5 (between [illegible] and Howard Streets) of the Subdivision of Lot 1, P.C. 27, Lognon Farm, Detroit, Michigan and that it is an exact copy thereof and [illegible] original map [illegible]

S. R. Kingsley Reg. [illegible]
[illegible] Surveyors.

RECEIVED AND FILED.
IN AUDITOR GENERAL'S OFFICE,
August 5 1902
[illegible]
Deputy Auditor General.

[illegible] Michigan
County of Wayne SS.

[illegible] S. R. Kingsley [illegible] Register of Deeds [illegible] Surveyors, [illegible] certify that we have each [illegible] compared [illegible] copy with the plat of Geo. L. Beecher's Subdivision of part of Lot 5, (between Labrosse and Howard Streets) of the Subdivision of Lot 1, P.C. 27 Lognon Farm, Detroit, Michigan, now on record in the office of said Register of Deeds, and that it is a true transcript therefrom and of the whole of such record.

S. R. Kingsley Register of Deeds
[illegible] Surveyors.

The foregoing [illegible] plat [illegible] [illegible] monuments consisting of [illegible] have been planted at points marked "M" [illegible] shown at all angles in the boundaries of the land platted and at all intersections of streets and alleys.

[illegible] & Son

Approved July 16th 190[illegible]
D. W. H. Moreland
Commissioner of Public Works.

The streets on the annexed plot conform to the general plan of the City.
J. W. Ferguson
City Engineer

WAYNE [illegible]
OF [illegible]
[illegible] 29 19[illegible]
VOUCHER No. [illegible]

31794
32188