


12593

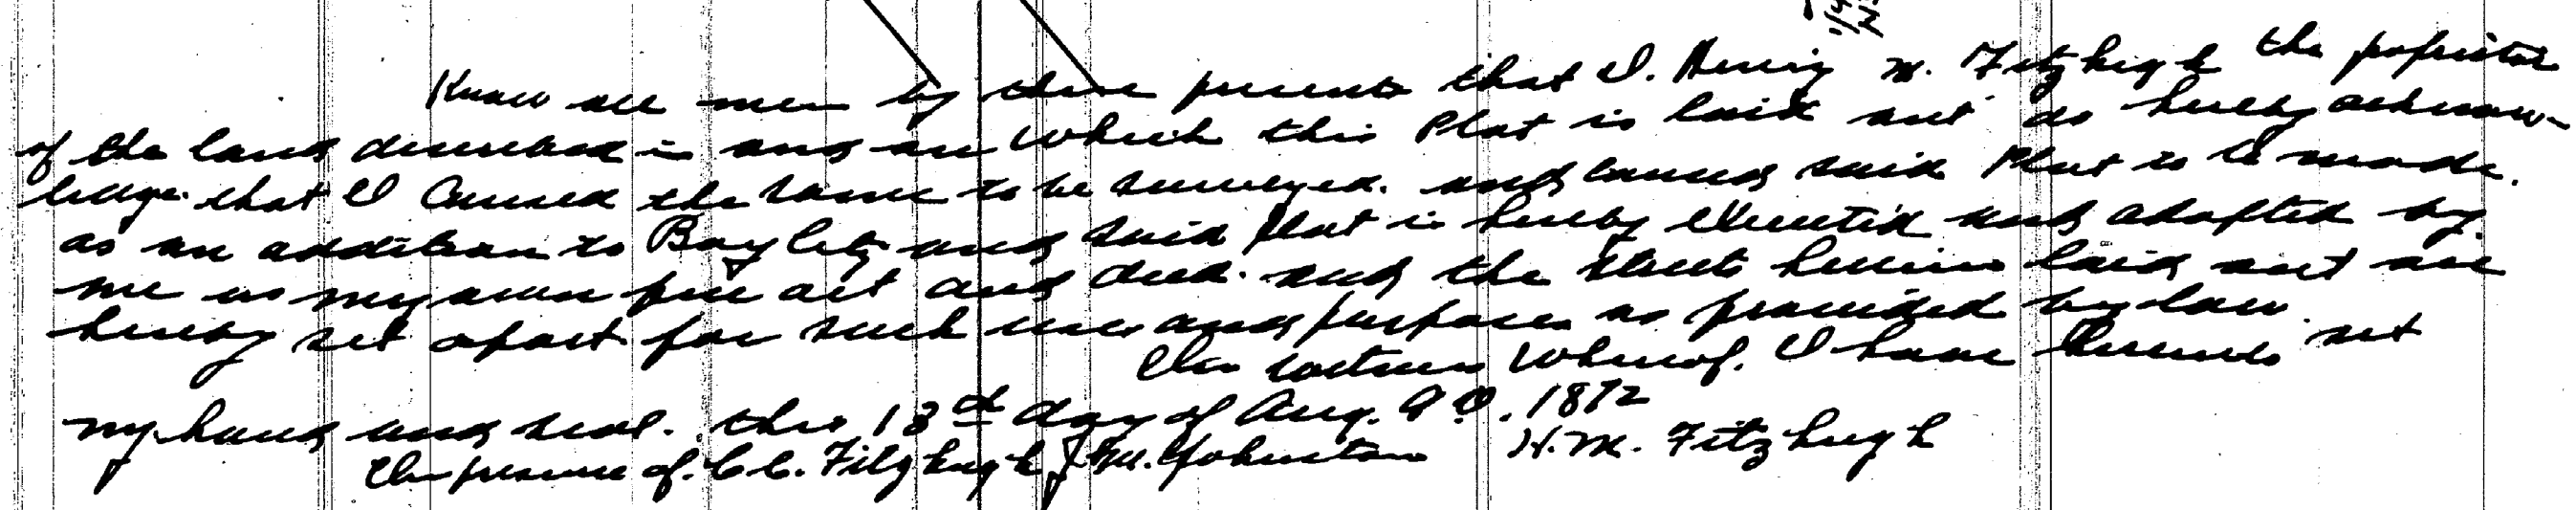

State of Michigan } Be it remembered that on the 13th day
County of Bay, } of August A.D. 1872 before me a Notary Public
for said County personally appeared Henry W. Fitzhugh himself
to me to be the person who executed the foregoing voluntary
of this Plat and acknowledged as the same to be his free act & deed.
Chas. C. Fitzhugh Notary Public
Bay Co. Mich.

I J. W. Johnston a surveyor residing in Bay City Michigan do hereby certify that I did at the Request of H. M. Fitzhugh proprietor of the land described upon the annexed plat actually survey and lay out said land into lots and streets as the same appear therein.

J. W. Johnston

State of Michigan } On this 13th day of August. 4th 1872. before
County of Bay. } us the undersigned a Notary Public in &
for said county. } Personally appeared Jas. Johnston surveyor
known to me to be the person who signed the foregoing
certificate and acknowledged the same to be his free act
and deed.
Chas. C. Fitzhugh
Notary Public Bay Co. Mich.

Register office } Runs and recorded Aug 13th
Bay County } 1872. at 4 o'clock PM
J. A. Nelson, register

I hereby certify that this Plat is a correct copy of the Plat now on record in the Register of Deeds, & was being made under the supervision of the Auditor General by tracing the Plat on many such official sheets & carefully comparing copy of the Dedication & Certificate

Dated this 2nd day of Aug 1900

Ray E. Warner -
6 Oct, Aug. 1881.