

[illegible]

Oliver Norton  
D. A. Bonavia

RECEIVED AND FILED.  
IN AUDITOR GENERAL'S OFFICE,  
JUL 23 1902  
J. A. C. C. C. C.  
DEPUTY AUDITOR GENERAL.

REGISTER OF DEEDS OFFICE } ss.  
WAYNE COUNTY,  
This instrument was received for record this  
16 day of ..... 1902. at .....  
o'clock of M. and recorded in Liber .....  
of sheets on page ..... as proper certificate was  
furnished in compliance with Sect. 180, of Statute  
Bill No. 189 File 212, Act of 1898.  
J. A. C. C. C. C.  
Deputy Auditor General.

|     |
|-----|
| L.S |
| L.S |
| L.S |
| L.S |
| L.S |
| L.S |

Rapidan

*Ad. Dots*

*Adjuv Dots*

*Ollen Woodie*

*Mills Ollen*

*Gumma Boneana*

*Wieru*

*Redange Adelo*


*ber Dots*

*wink*

Plate of Washington's  
 family of 1800 pm. ss. On the 30<sup>th</sup> day of July 8. 8. 1902, before me the undersigned a worthy Public in and for the County of 200 pm,  
 personally appeared the above named G. L. White and S. J. White his wife, Collin, Monte, Peter, John, Emma, Rosanna and Margaret  
 Peter White to me known to be the persons described in, and who executed the within instrument and acknowledged the same to be their  
 free act and deed.

Elipha L. Gooder  
Notary Public  
Wayne County, N. C.

Being a portion of the Northwest Territory and Northwest Territorial Smith of Section 20 in the Township of Carver Wayne County Michigan

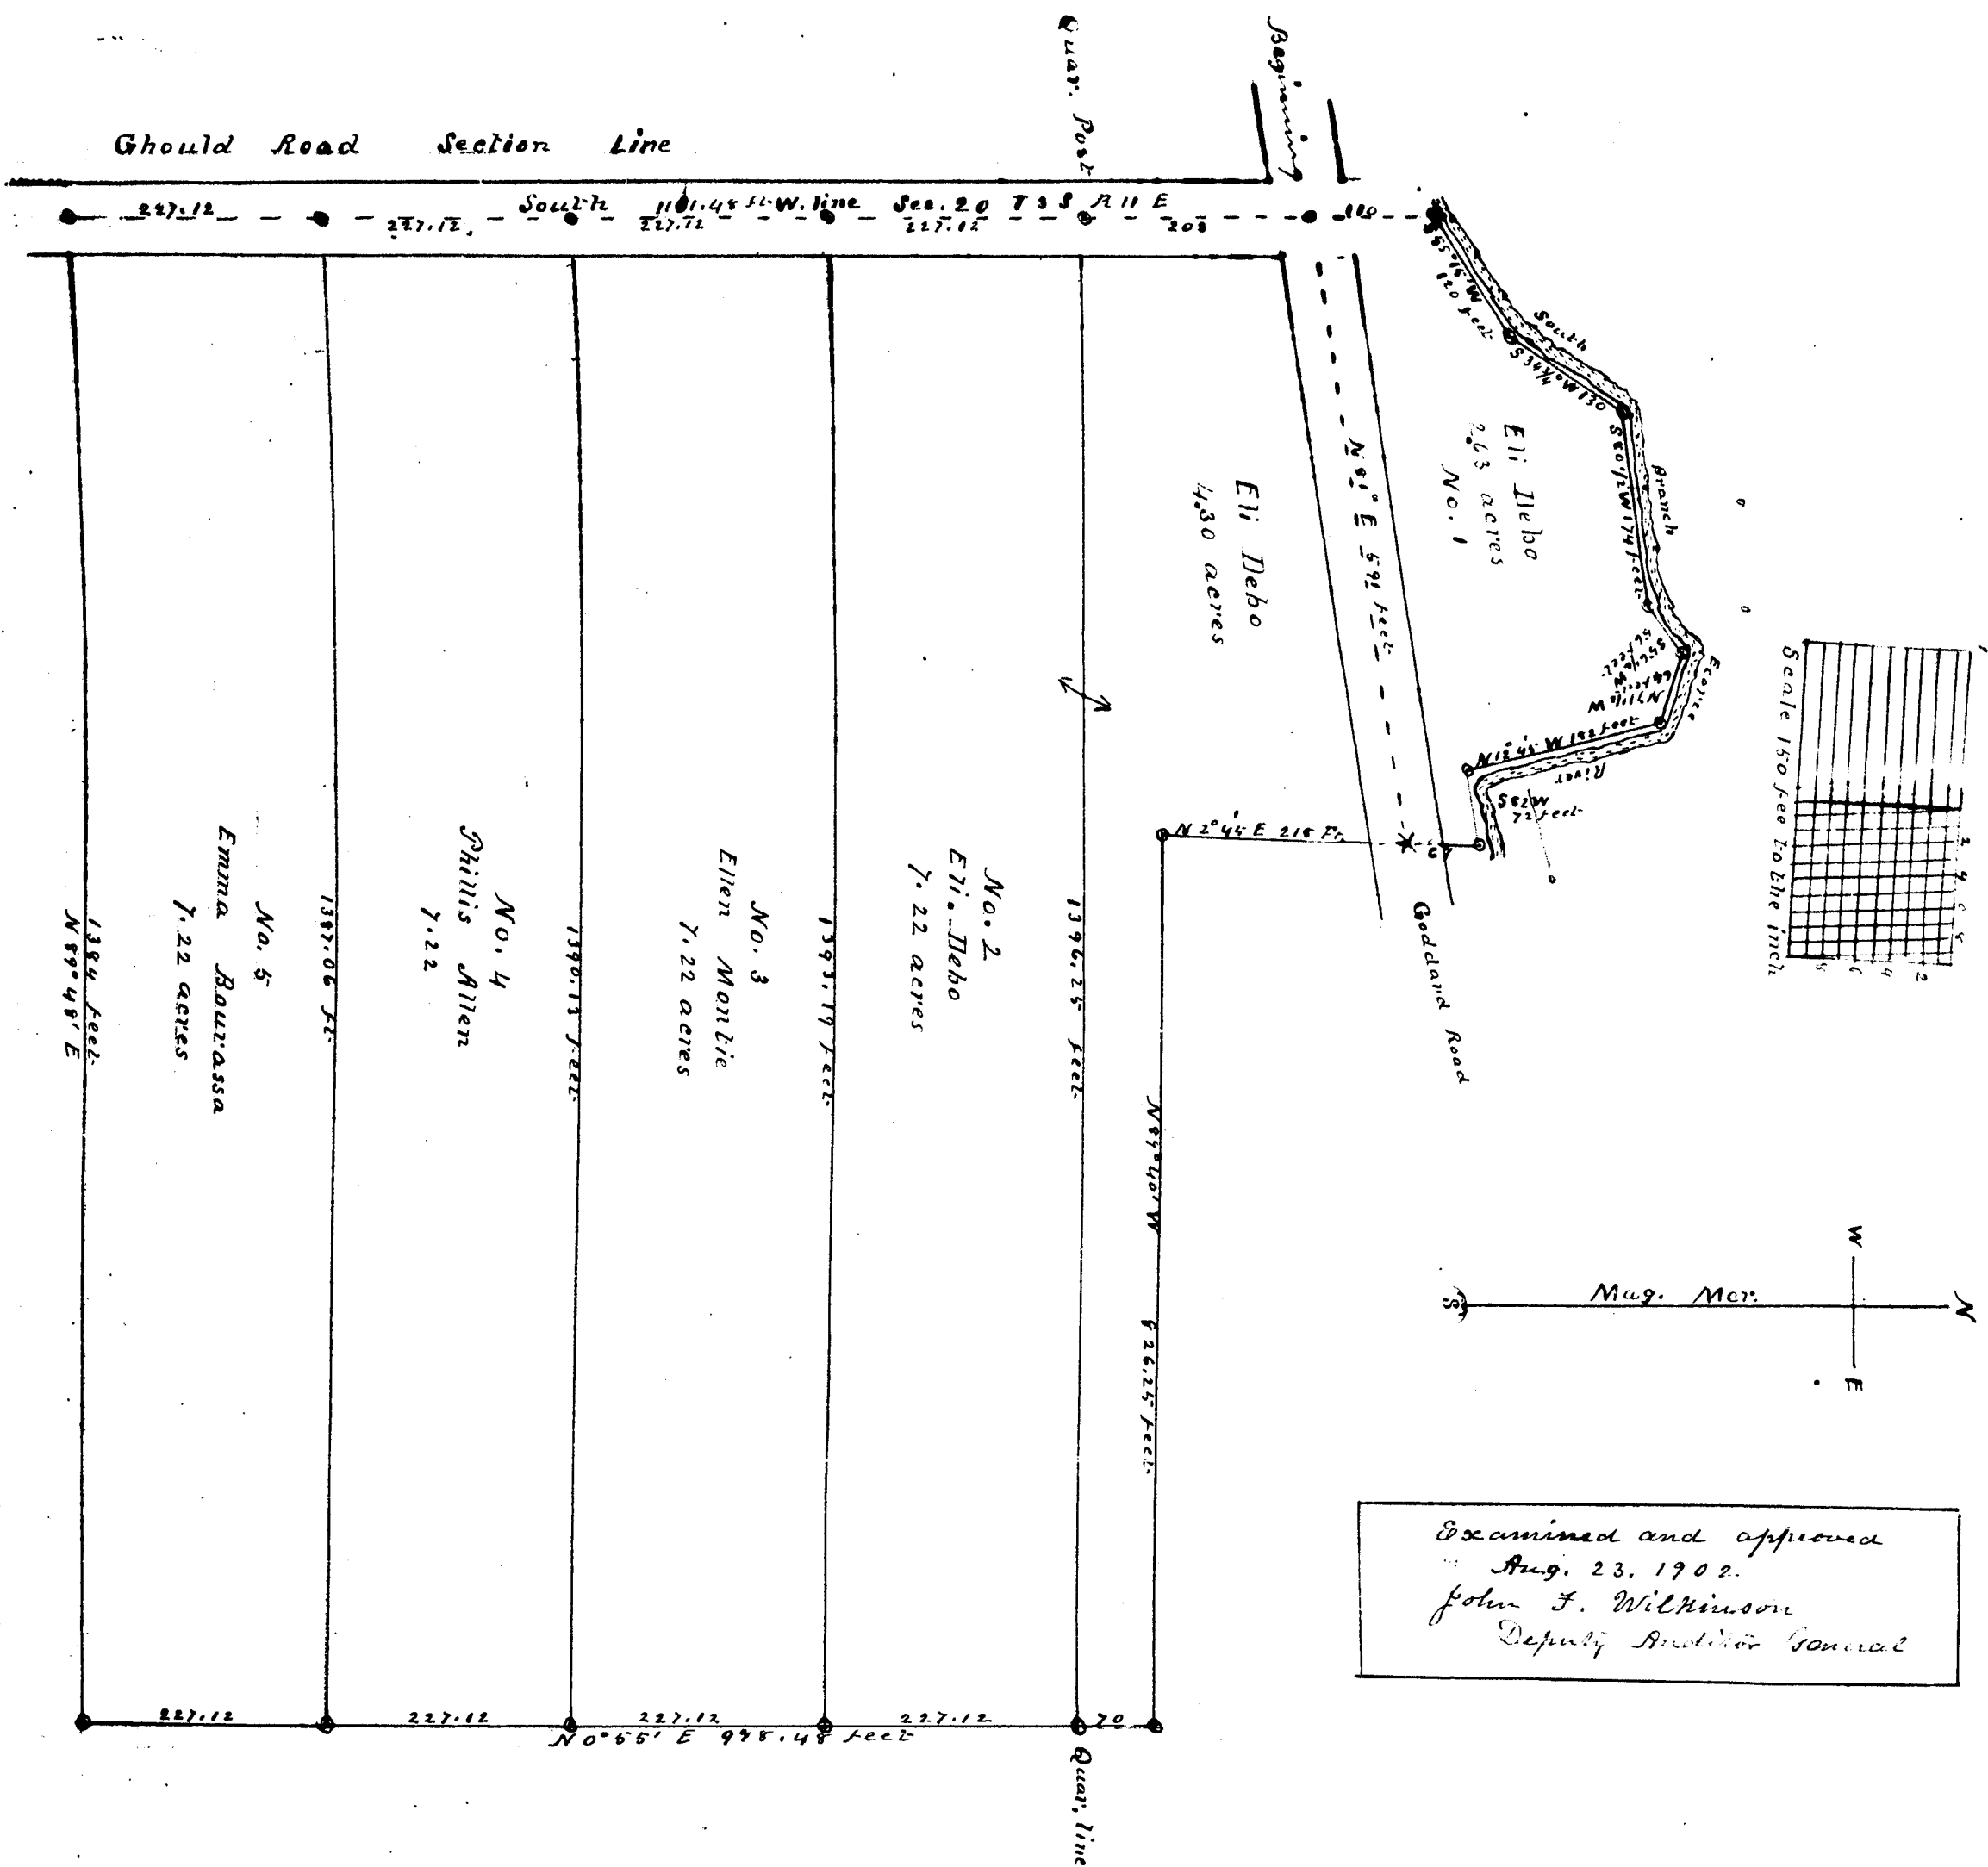

I hereby certify that the Plat hereon delineated is a correct one, and that permanent monuments have been planted at all angles in the boundaries of the land platted, and at all intersections of centres of Highways as shown thereon.

E. J. Goodell  
Surveyor & Civ. Eng.

State of Michigan } ss. We S. R. Kingaley  
County of Wayne } Register of Deeds, and O. J. Woodall Surveyor, hereby certify that  
we have separately, carefully compared this duplicate Plat with the original Plat of 'Debris Subdivision' being a portion  
of the Southwest Fourth, and Northwest Fractional Fourth of Section 20 in the Township of Ecorse Wayne County, Michigan,  
and that it is an exact duplicate thereof and of the whole of such Map or Plat. *[Signature]*

*S. W. Ingles*, Register of Deeds  
E. J. Goodlee Surveyor

State of Michigan }  
County of Wayne } ss. We S. R. Kingsley, Register of Deeds, and E. J. Goodell Surveyor hereby certify that we  
have separately, carefully compared the aforesaid copy with the duplicate plat of Detroit Subdivision being a portion of the  
Southwest Fourth, and Northwest Fractional Fourth of Section 20 in the Township of Ecorse Wayne County Michigan, ~~now~~  
of record in the office of said Register of Deeds, and that it is a true transcript thereof and of the whole of such duplicate  
plat so recorded.

*S. W. Kingsley* Register of Deeds  
*E. J. Goodell* Surveyor

