12600

Map of McEwan & Jennisons Addition To Bay City

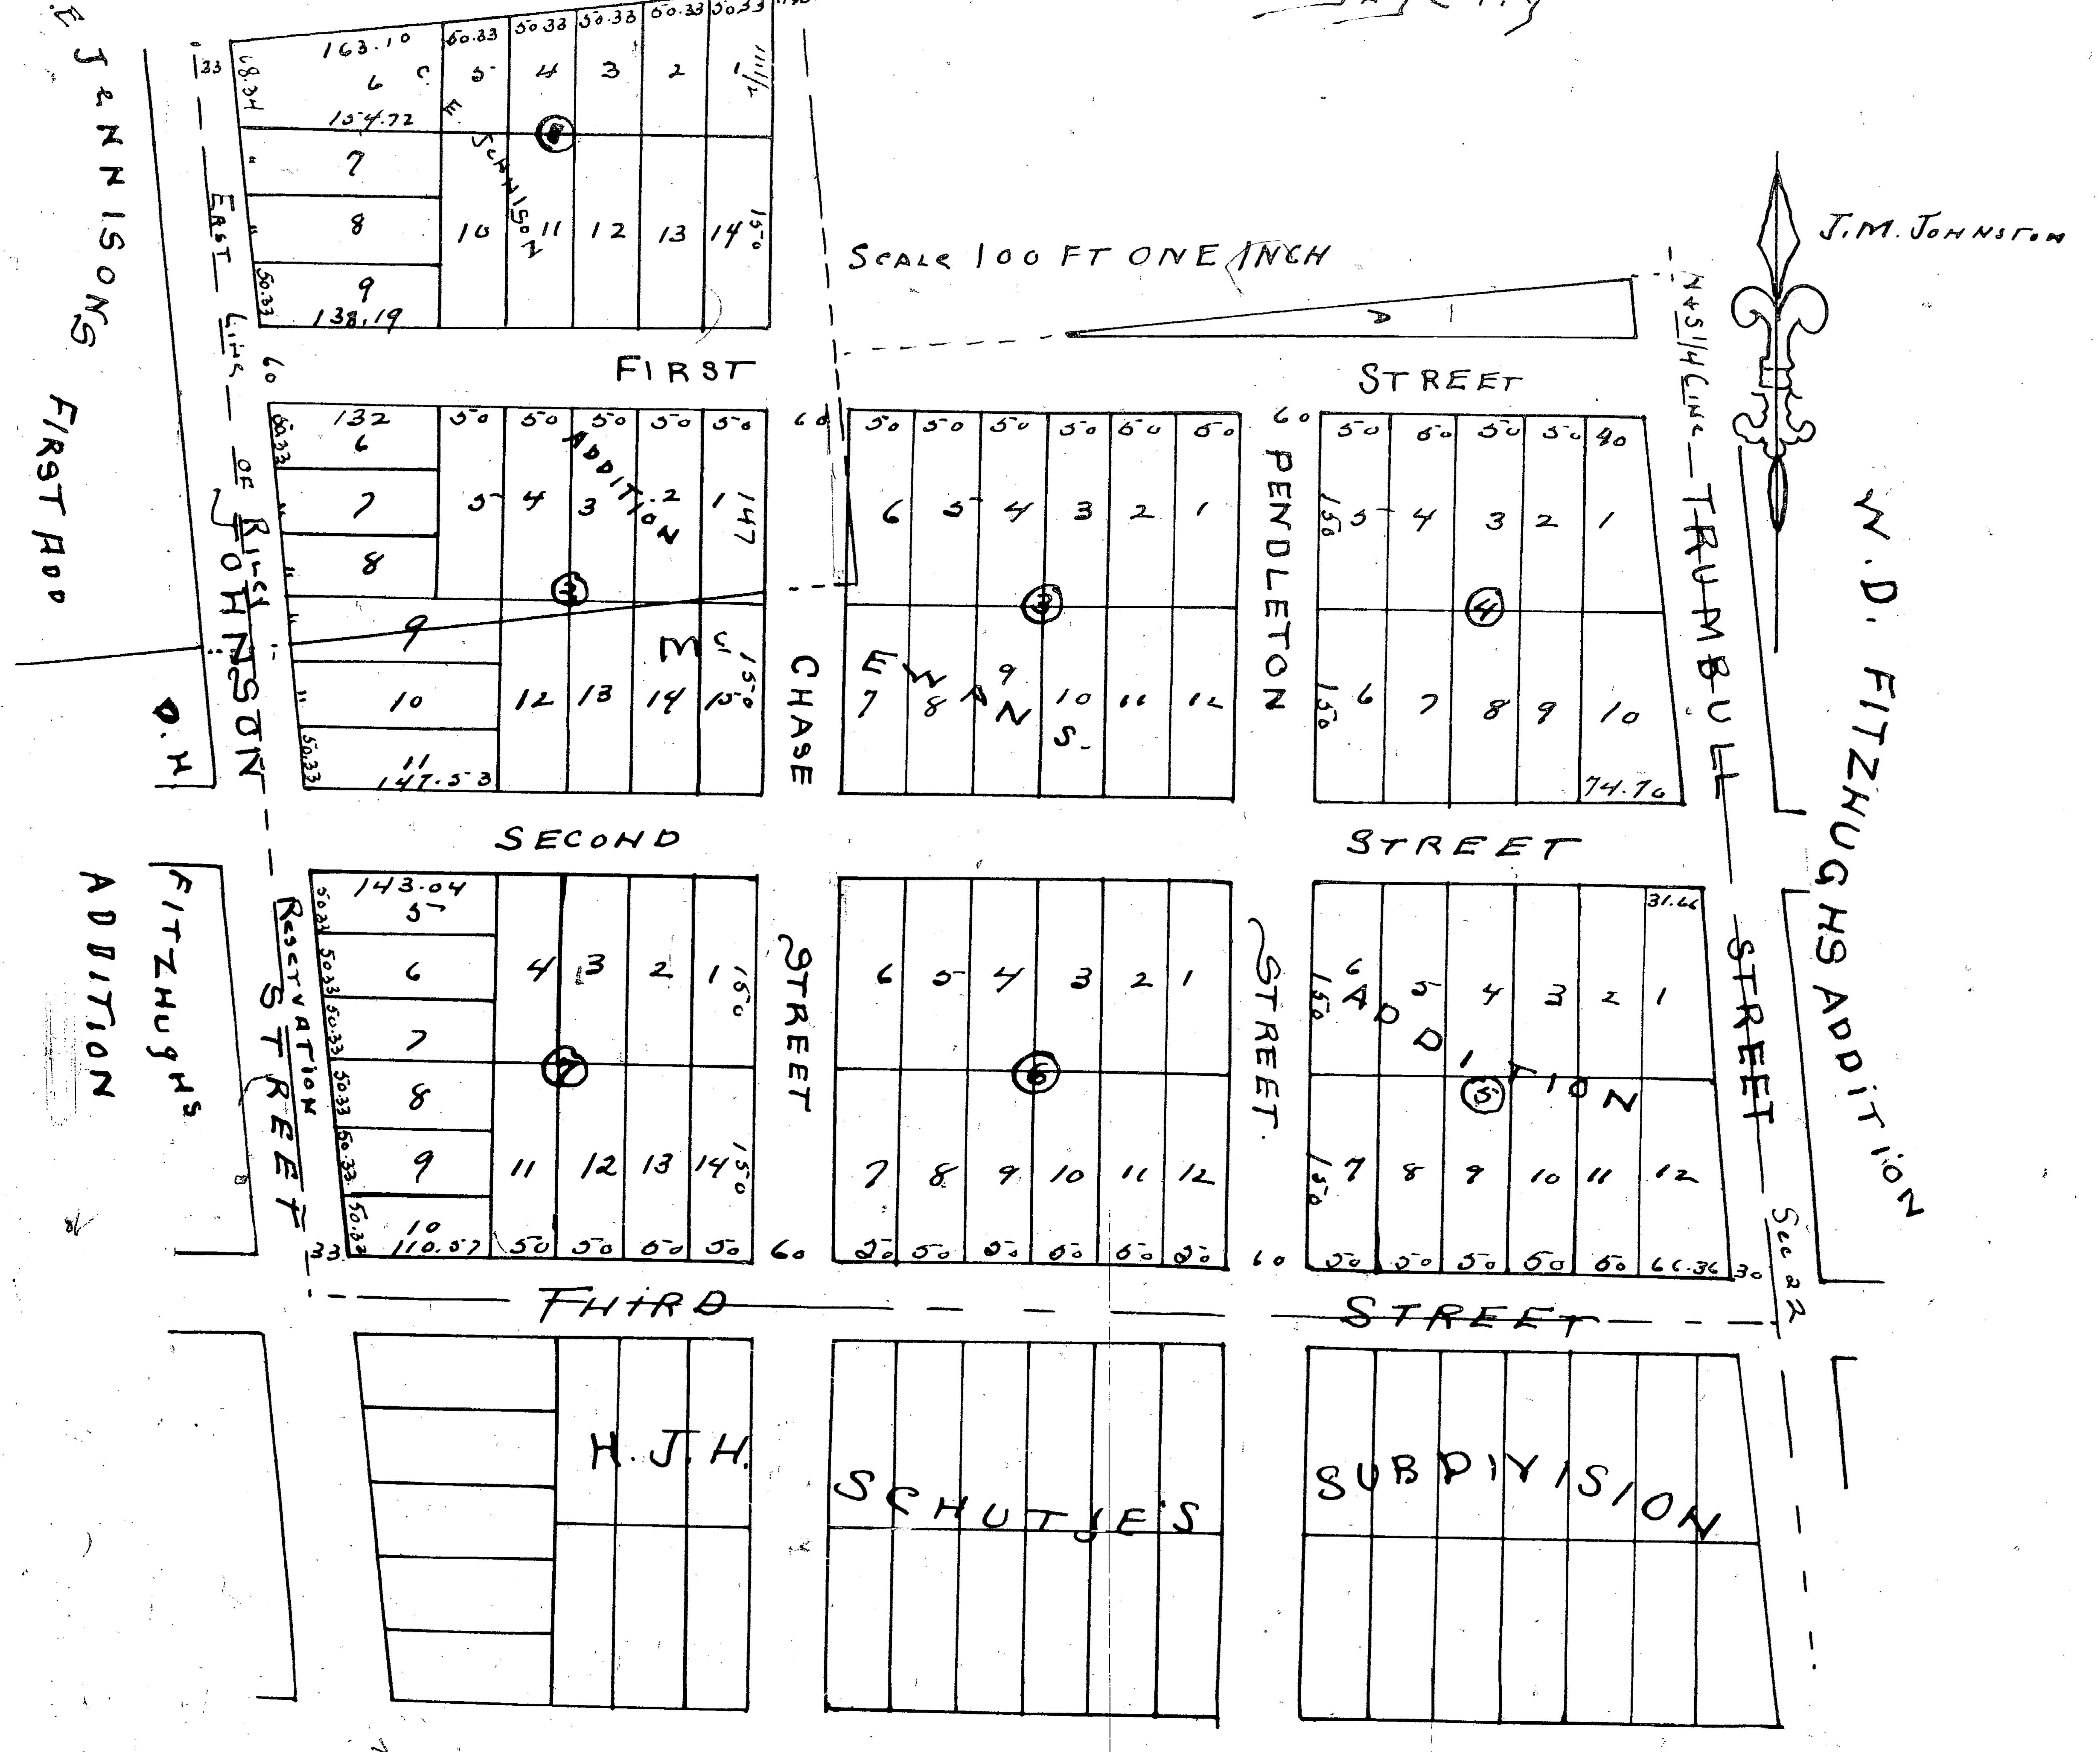

Know all men by these presents that we John McEwan, William McEwan and Charles E. Jennison proprietors of the lands described in and on which this Plat is laid out do hereby acknowledge that we caused the same to be surveyed and caused said plat to be made as an Addition to Bay City Mich. and said plat is hereby deeded and adopted by us as our own free act and deed and the streets therein laid out are hereby set apart for such uses and purposes as provided by law. In Witness Whereof we have hereunto set our hands and seal this 14th day of July A.D. 1869

In presence of B. F. Bush J. M. Johnston

John McEwan (LS)
William McEwan (LS)
Charles E. Jennison (LS)

State of Michigan } Be it remembered that on this 14th day of July
County of Bay } ss A.D. 1869 before me a Notary Public in & for said Co. personally appeared John McEwan, William McEwan, and Charles E. Jennison known to me to be the persons who executed the foregoing acknowledgement of this Plat and acknowledged the same to be their free act and deed.

B. F. Bush Notary Public Bay Co. Mich.

I J. M. Johnston a surveyor residing in Bay City Mich. do hereby certify that I did in the month of July A.D. 1869 at the request of McEwans & Jennison proprietors of lands described upon the annexed Plat actually survey and lay out said lands. J. M. Johnston Surveyor

State of Michigan } On this 14th day of July A.D. 1869 before me the undersigned a
County of Bay } ss Notary Public in and for said County personally appeared J. M. Johnston Surveyor known to me to be the person who signed the foregoing certificate and acknowledged the same to be his free act & deed.

B. F. Bush Notary Public Bay Co. Mich

I hereby certify that this Plat is a correct copy of the Plat now on record in the Register of Deeds office, being made under the supervision of the Auditor General by tracing the Plat on record and affixing thereto a carefully compared copy of the dedication and certificate. Dated this 3rd day of Aug 1911

Ray C. Warner
Clerk, Aud Gen Dept.

Register office } Received and recorded
Bay Co. } ss this 26th day of July
1869 at 5 o'clock P.m.

T. A. Hetzell
Register