Know all men by these presents, That I Charles Meyers as proprietor, and Emilie Meyer his wife have caused the land embraced in the annexed plat to be surveyed, laid out and platted, to be known as The First Addition to Charles Meyers Subdivision of a parcel of land lying west of the east line of Private Claim No. 114 and South of Charles Meyers Subdivision, and that the Streets as shown on said plat are hereby dedicated to the use of the public.

Signed and Sealed in presence of

Godfrey Rogalski

E. J. Goodell

Charles Meyer L.S. Proprietor

Emilie Meyer L.S.

1261

State of Michigan
County of Wayne ss On this 9th day of November 1899 before me a Notary Public in and for said County personally came the above named Charles Meyers and Emelie Meyer his wife, known to me to be the persons who executed the above dedication and acknowledged the same to be their free act and deed.

Elijah J. Goodell
Notary Public Wayne Co. Mich.

The land embraced in the annexed plat of The First Addition to Charles Meyers Subdivision in the Township of Ecorse Wayne County Michigan, is described as follows: Beginning at a stake standing on the East line of Privall Claim No. 114 at the Southeast corner of Charles Meyers Subdivision, Thence North three degrees thirty minutes West two hundred and forty six feet and seventy five hundredth of a foot to a stake standing on the west line of Hallinan Street. Thence South thirty three degrees West five hundred and twenty six feet and fifty hundredth of a foot to a stake. Thence South seventy degrees thirty five minutes East two hundred and forty four feet and fifty hundredth of a foot to a stake standing five feet westerly of the east line of Privall Claim No. 114. Thence along said east line north thirty three degrees and thirty four minutes East five hundred and one feet and twenty five hundredth of a foot to the place of beginning. Containing 2 $\frac{137}{100}$ acres.

First Addition to Charles Meyers Subdivision
of a parcel of land lying west of the east line of Privall Claim No. 114 and South of Charles Meyers Subdivision.

I hereby certify that the plat hereon delineated is a correct one, and that permanent monuments consisting of wood have been planted at points marked thus ● as shown at all angles in the boundaries of the land platted, and at all intersections of Streets.

E. J. Goodell
Surveyor

Examined and approved
Nov. 15. 1899
John F. Mckinnon
Deputy Auditor General

State of Michigan
County of Wayne ss. We W. S. Vreeland Dep'y Register of Deeds and E. J. Goodell Surveyor, hereby certify that we have each carefully compared this copy with the original plat of First Addition to Charles Meyers Subdivision, of a parcel of land lying west of the east line of Private Claim No. 114 and South of Charles Meyers Subdivision, and that it is an exact copy thereof and of the whole of said original Mapor Plat.

W. S. Vreeland
Dep'y Register of Deeds

E. J. Goodell Surveyor

State of Michigan
County of Wayne ss. We W. S. Vreeland Dep'y Register of Deeds, and E. J. Goodell Surveyor, hereby certify that we have each carefully compared the annexed copy with the plat of First Addition to Charles Meyers Subdivision of a parcel of land lying west of the east line of Privall Claim No. 114 and south of Charles Meyers Subdivision, now of record in the Office of said Register of Deeds, and that it is a true transcript therefrom and of the whole of said record.

W. S. Vreeland Dep'y Register of Deeds.

E. J. Goodell Surveyor

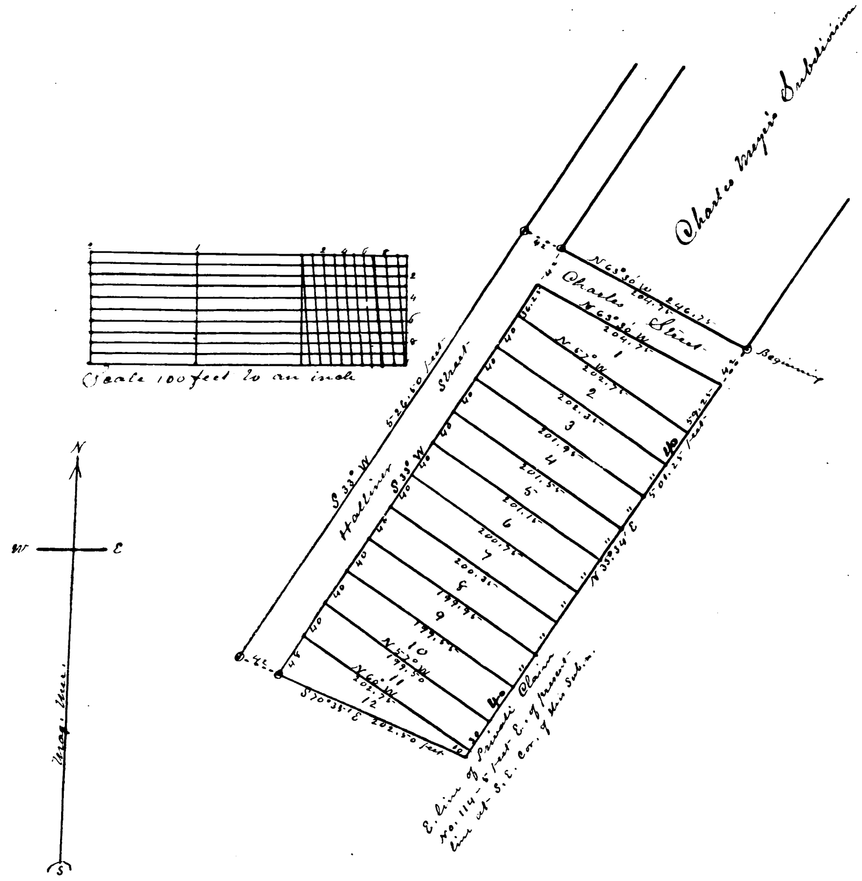

RECEIVED AND FILED.
IN AUDITOR GENERAL'S OFFICE,
Nov 17 1899
Deputy Auditor General.

REGISTER OF DEEDS OFFICE
WAYNE COUNTY, } ss.

This instrument was received for record this 23rd day of Nov. 1899 at 8:20 o'clock P. M. and recorded in Liber 442 of deeds, on page 33 as proper certificate was furnished in compliance with Sect. 185, of Senate Bill No. 199 File 212, Act of 1893.

W. S. Vreeland
Dep'y Register of Deeds.

43710

3794

Know all men by these presents, That I Charles Meyers as proprietor, and Emilie Meyers his wife have caused the land embraced in the annexed plat to be surveyed, laid out and platted, to be known as The First Addition to Charles Meyers Subdivision of a parcel of land lying west of the east line of Private Claim No. 114 and South of Charles Meyers Subdivision, and that the Streets as shown on said plat are hereby dedicated to the use of the public.

Signed and Sealed in presence of

Godfrey Rogalski

D. J. Goodell

Charles Meyer L.S Proprietor

Emilie Meyer L.S

1261

State of Michigan
County of Wayne } ss On this 9th day of November 1899 before me a Notary Public in and for said County personally came the above named Charles Meyers and Emilie Meyer his wife, known to me to be the persons who executed the above dedication and acknowledged the same to be their free act and deed.

Elijah J. Goodell
Notary Public Wayne Co. Mich.

The land embraced in the annexed plat of The First Addition to Charles Meyers Subdivision in the Township of Ecorse Wayne County Michigan, is described as follows: Beginning at a stake standing on the East line of Private Claim No. 114 at the Southeast corner of Charles Meyers Subdivision, Thence North three degrees thirty minutes West two hundred and forty six feet and seventy five hundredths of a foot to a stake standing on the west line of Fullerton Street, Thence South three degrees West five hundred and twenty six feet and fifty hundredths of a foot to a stake, Thence South seventy degrees thirty five minutes East two hundred and forty four feet and fifty hundredths of a foot to a stake standing five feet westerly of the east line of Private Claim No. 114, Thence along said east line north three degrees and thirty four minutes East five hundred and one feet and twenty five hundredths of a foot to the place of beginning. Containing 2 $\frac{397}{100}$ acres.

First Addition to Charles Meyers Subdivision
of a parcel of land lying west of the East line of Private Claim No. 114 and South of Charles Meyers Subdivision.

I hereby certify that the plat hereon delineated is a correct one, and that permanent monuments consisting of wood have been planted at points marked thus ⊙ as shown at all angles in the boundaries of the land platted, and at all intersection of Streets.

E. J. Goodell
Surveyor

Examined and approved
Nov. 14. 1899
John F. Dickinson
Deputy Auditor General

State of Michigan
County of Wayne } ss. I, the undersigned Register of Deeds and E. J. Goodell Surveyor, hereby certify that we have each carefully compared this copy with the original plat of First Addition to Charles Meyers Subdivision of a parcel of land lying west of the east line of Private Claim No. 114 and South of Charles Meyers Subdivision, and that it is an exact copy thereof and of the whole of such original Liber Plat.

W. D. Vreeland
Dep. Register of Deeds

E. J. Goodell Surveyor

State of Michigan
County of Wayne } ss. I, the undersigned Register of Deeds, and E. J. Goodell Surveyor, hereby certify that we have each carefully compared the annexed copy with the plat of First Addition to Charles Meyers Subdivision of a parcel of land lying west of the east line of Private Claim No. 114 and south of Charles Meyers Subdivision, now of record in the Office of said Register of Deeds, and that it is a true transcript thereof and of the whole of such record.

W. D. Vreeland Dep. Register of Deeds.

E. J. Goodell Surveyor

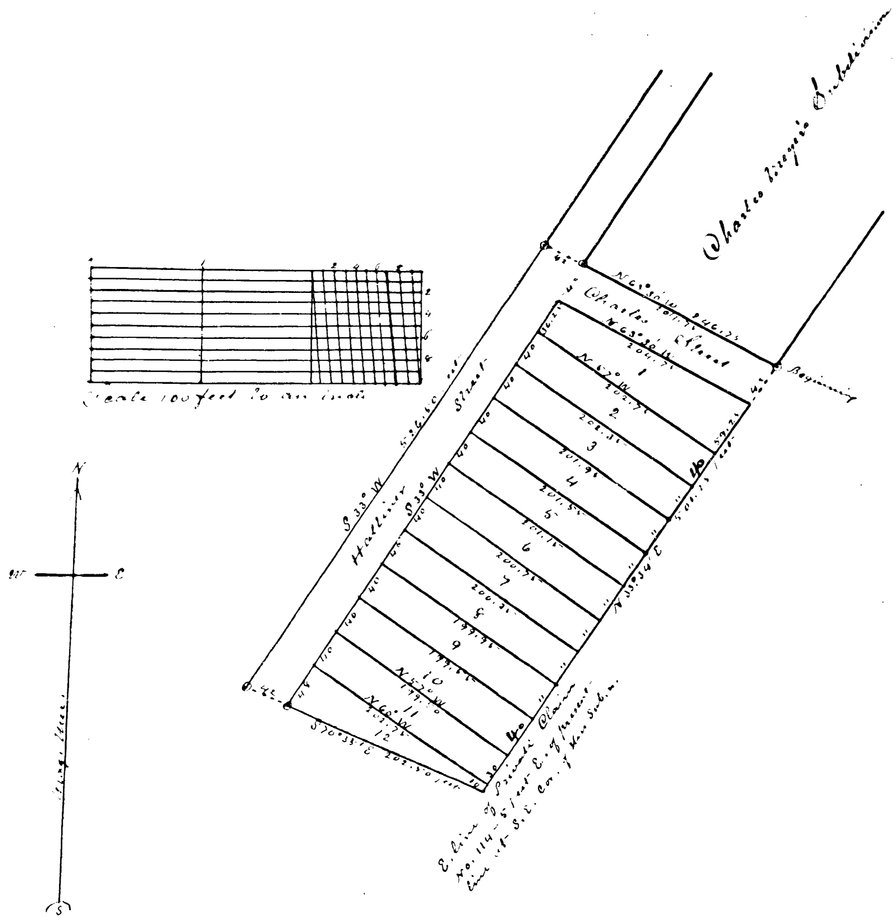

RECEIVED AND FILED.
IN AUDITOR GENERAL'S OFFICE,
Nov 17 1899
Deputy Auditor General.

REGISTER OF DEEDS OFFICE } ss.
WAYNE COUNTY,
This instrument was received for record this 23 day of Nov. 1899 at 9:20 o'clock A. M. and recorded in Liber 42 of deeds, on page 455 as proper certificate was furnished in compliance with Sect. 135, of Senate Bill No. 199 File 212, Act of 1893.
W. D. Vreeland
Register of Deeds.

4/3 710