

Village of Sheridan

On the north east quarter of section No 36. T. 10 N. R. 7. W. Montcalm County State of Michigan. Minutes of Boundary line commencing at the east quarter East of said section thence northerly on the Township line twenty one chains thence westerly at right angles with said town line 7 Ch. & 50 links thence southerly parallel with said town line 8 Cha. thence westerly at right angles 2 Cha. thence southerly parallel with said town line 2 Cha. thence westerly at right angles 1 Cha. thence southerly parallel with said town line 3 Cha thence easterly at right angles 3 Cha thence southerly parallel with said town line 7 Cha. & 50 links to the quarter line thence easterly on said quarter line 7 Cha & 50 links to the place of beginning containing 17420-100 acres of land

Addition to the Village of Sheridan the length & width of lots also width of streets are given in feet By figures on this map all streets are parallel & at right angles with main street all streets represented by this map are hereby set apart as public streets and for public use witness our hands and seals at Sheridan this 10th day of April A.D., 1873

Signed and sealed in presence of William B Stone LS

Edgar B. Gardner

George A. Keene

William B Stone LS

Remitted L Stone 45

Samuel C Alderman LS

State of Michigan } ss On this tenth day of April A.D. 1873 before me a Notary
County of Montcalm } Public for said County personally appeared William B
Stone & Benedict L Stone as principals & Samuel C Alderson as surveyor

known to me to be the persons described in and who executed the foregoing instrument & acknowledged the same to be their free act and deed for the purpose therein expressed And the said Penelope L Stone wife of the said William B Stone Having been by me privately examined separate and apart from her said husband acknowledged that she executed the same freely without any fear or compulsion from any one


Geo W Marker Notary Public

I hereby certify that this plat is a correct copy of the plat now on record in the Register of Deeds office being made under the supervision of the Auditor General by tracing the plat on record and affixing thereto a carefully compared copy of the dedications and certificates

Dated this 29th day of April 1911

John B LaFountain
Clerk And Gen Dept.

Clerk and Gen Dept.

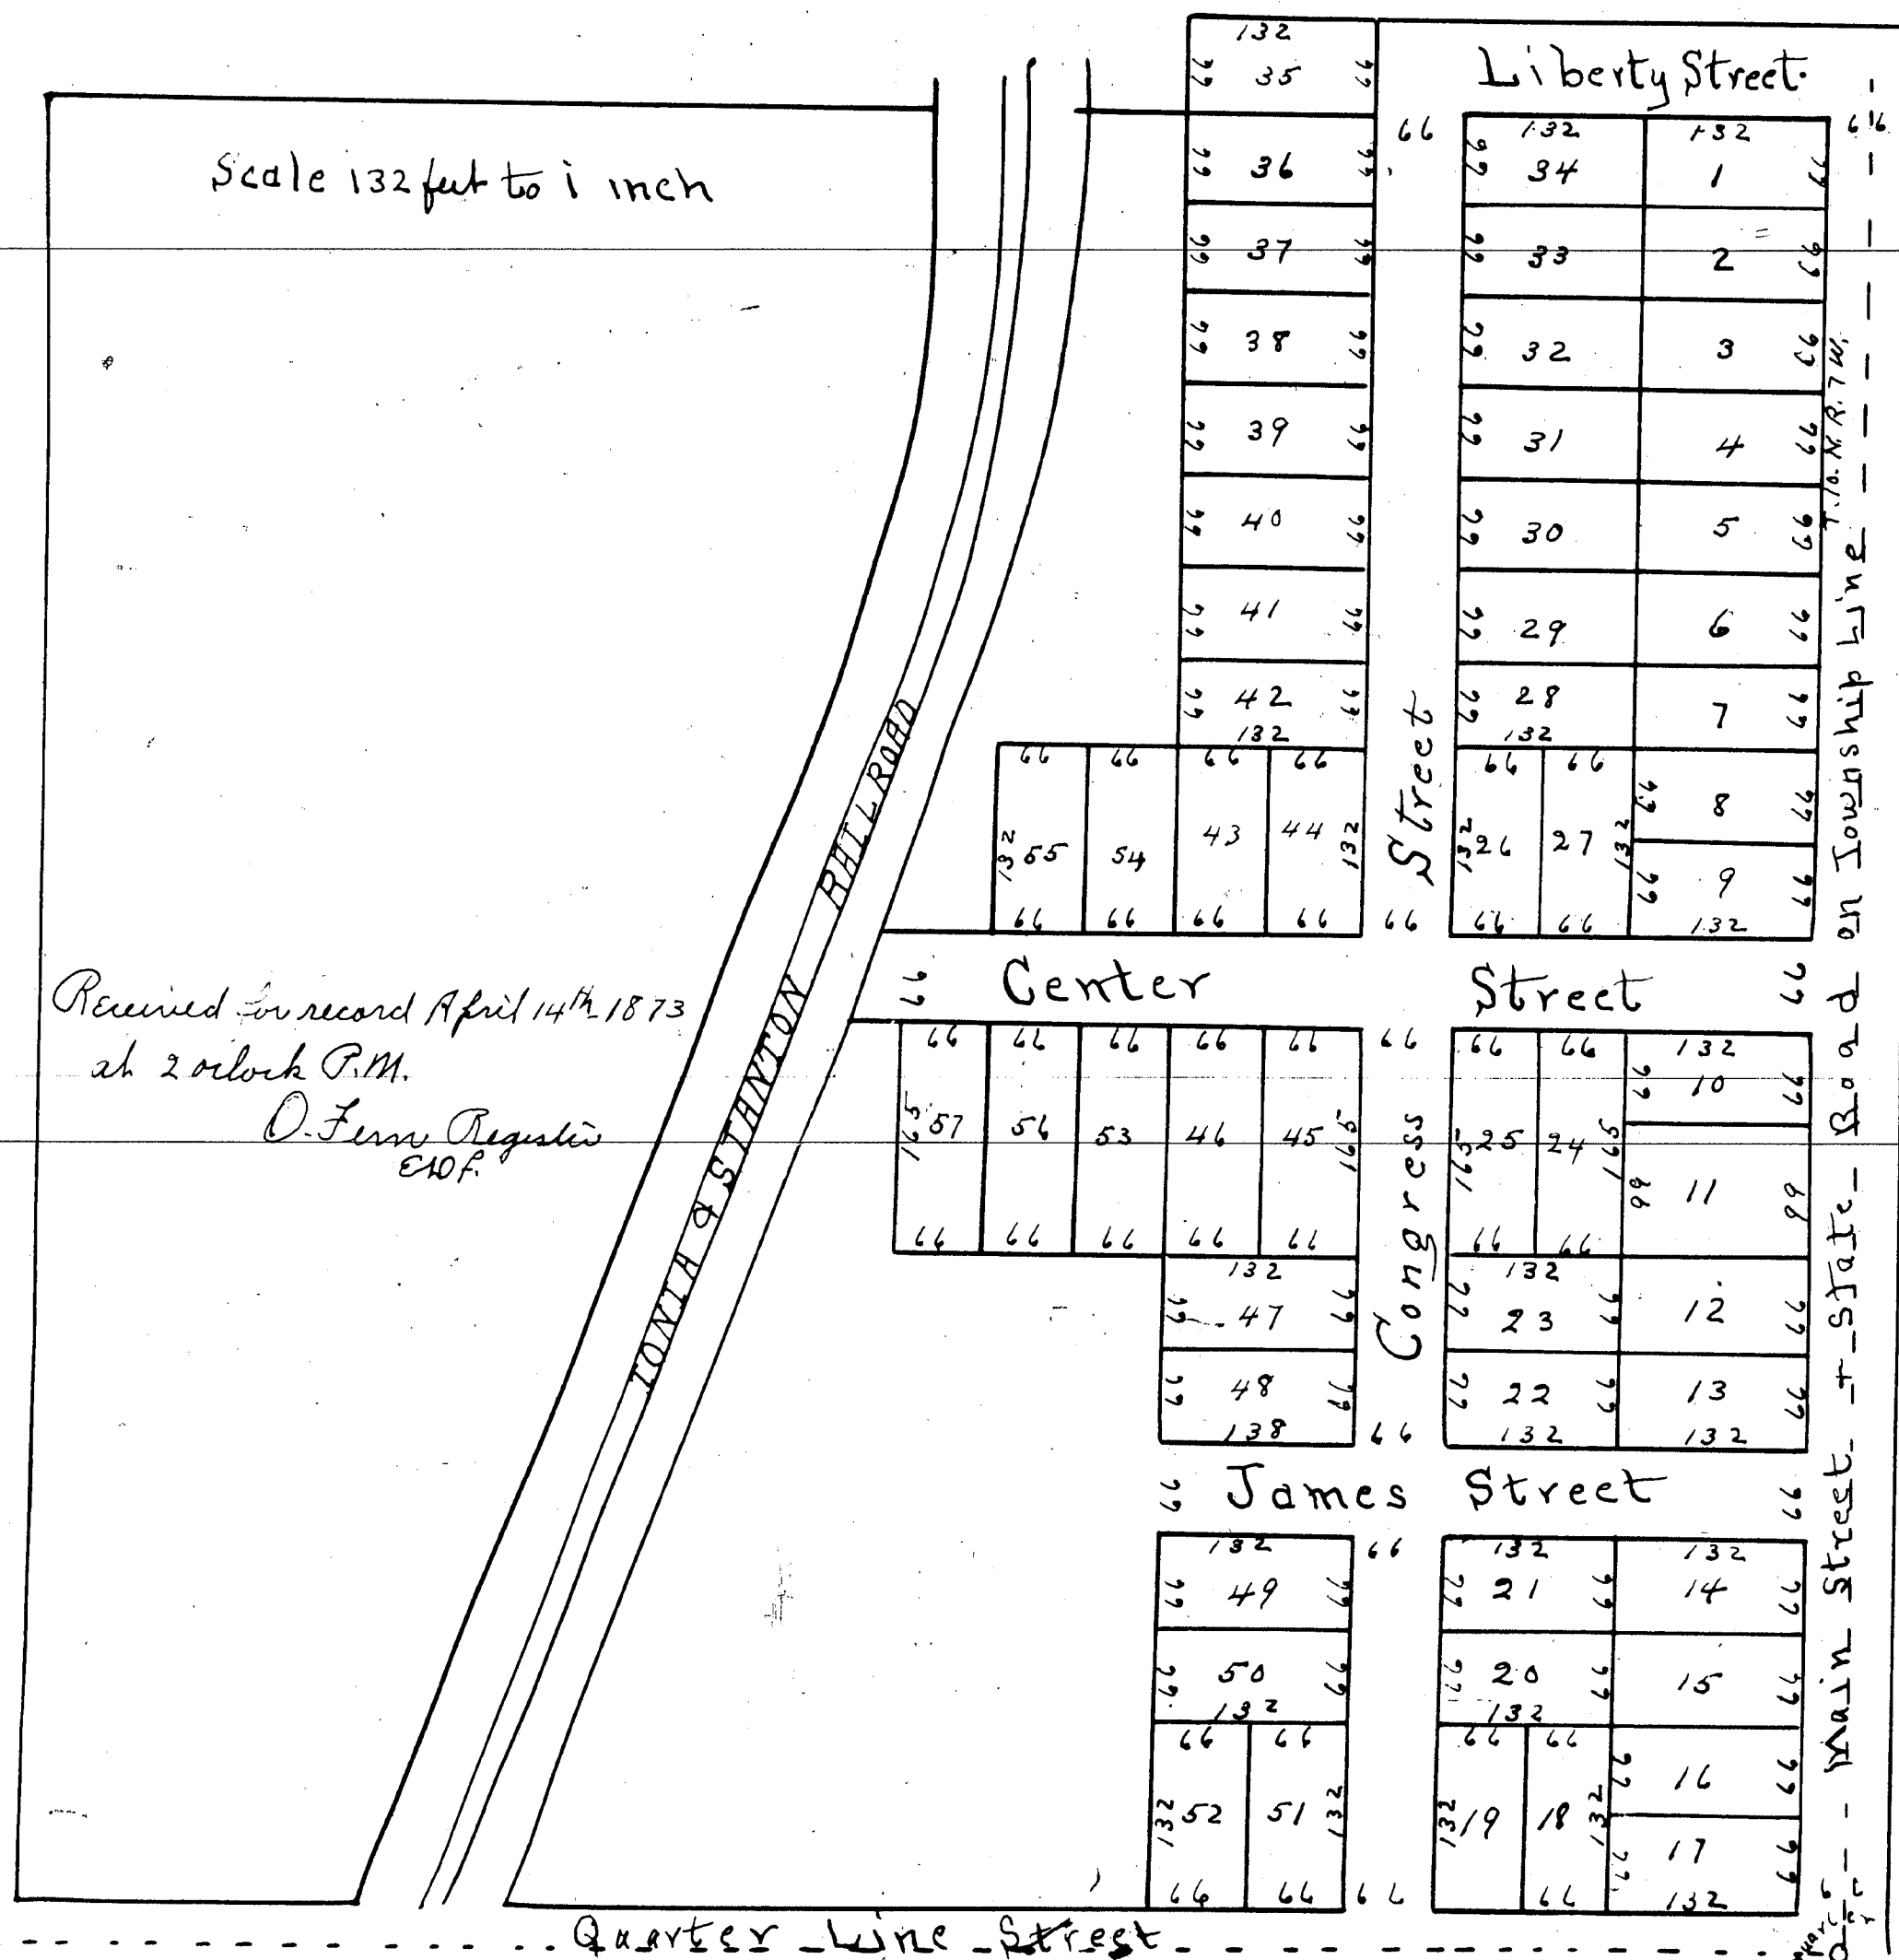

Know all men by these presents that we the under signed have laid out a Village Plat on the lands above described to be known and designated as stones