


Smith and McPherson's
Addition to the
Village of Stanton

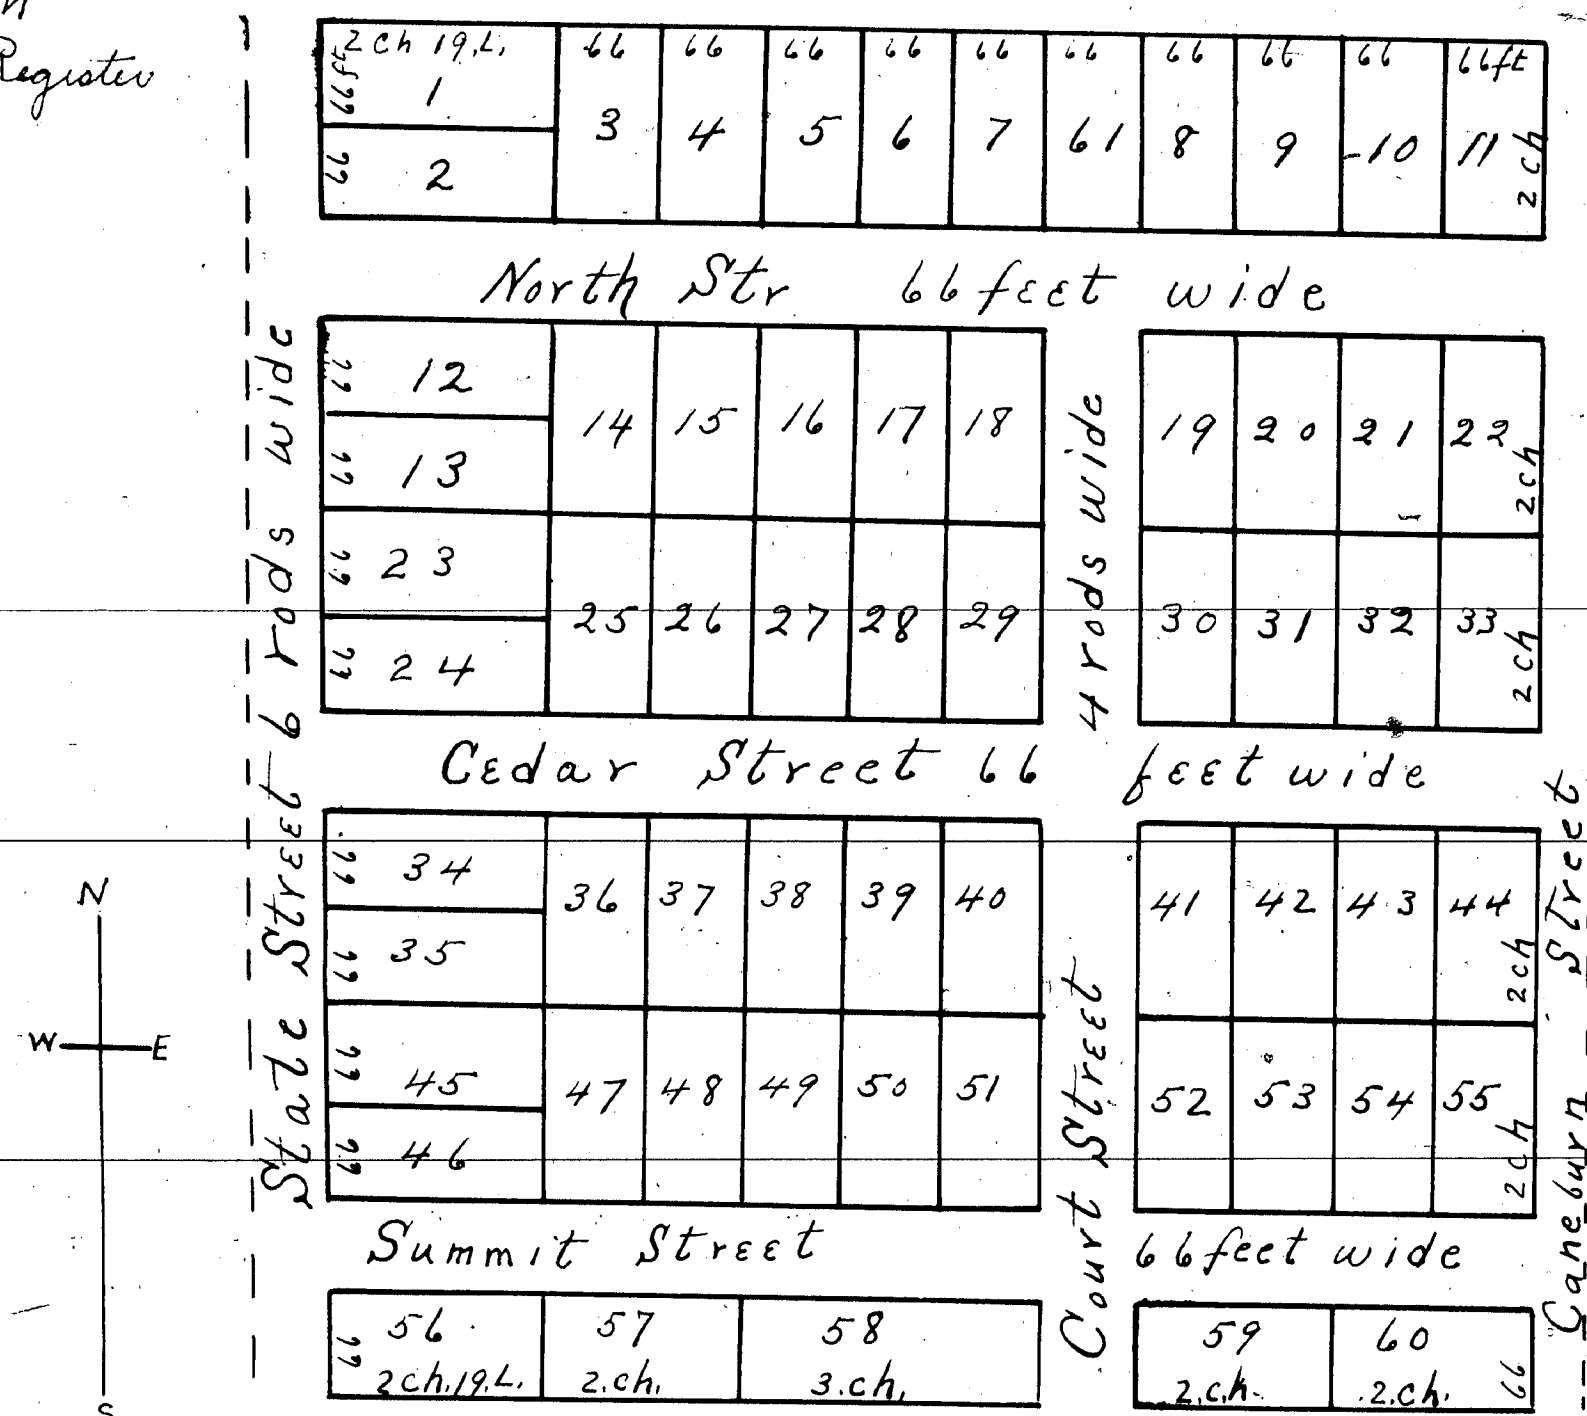

Andrew D Waddell the Civil Engineer and
Surveyor who made the annexed plat and
map personally appeared before me and
acknowledged that he executed the same

LS

J. Fobes Croswan
Notary Public

Know all men by these presents that we Hiram H Smith and Harnett B Smith his wife both of the City of Jackson in the State Michigan and Williams McPherson Jr. and Jennie M. McPherson of Howell Michigan in pursuance of the Statute in such case made and provided do offer for record the annexed plat of an addition to the Village of Stanton to be known and designated as Smith and McPherson's Addition to the Village of Stanton and do certify and declare that the exterior boundaries of the lands included in said plat are as follows, to wit: Commencing 24 rods North of the south west corner of the Northwest fractional Quarter of the southwest fractional Quarter of section Number thirty one (31) in township number eleven North of Range number six West, thence running north on the section line fifty six rods more or less to the Quarter Post thence

East on the Quarter line fifty three rods and nineteen links thence south parallel with the section line fifty six rods more or less to the north line of Moore and Smiths Addition to the Village of Stanton thence west fifty three rods and nineteen links to the place of beginning that Court street as marked on said plat is and shall be a public street and is four rods wide and runs north and south parallel to the east line of said plat that Summit street as marked on said plat is and shall be a public street and is four rods wide and runs east and west parallel to the south line of said plat that Cedar Street as marked on said plat is and shall be a public street and runs east and west parallel to the south line of said plat and is four rods wide that north street as marked on said plat is and shall be a public street and is four rods wide and runs east and west parallel to the south line of said plat

In witness whereof we have hereunto set our hand and seals
this first day of October A.D. 1872.

Signed sealed and delivered

in the presence of
Andrew D Waddell
Jno W. Tompkins

Hiram H. Smith L.S.
Naniel B. Smith L.S.
William M. McPherson Jr L.S.
Jennie M. McPherson L.S.

State of Michigan } ss

County of Livingston } On this 1st day of October A.D. 1872 before me
a Notary Public in and for said County personally
appeared Hiram H. Smith, Harriett B. Smith, William M. McPherson Jr.
and Jennie M. McPherson to me known to be the persons de-
scribed in and who executed the annexed plat and foregoing
instrument who severally acknowledged the said plat and instrument to
be their free act and deed
And the said Harriett B. Smith, wife of the said Hiram H.
Smith and the said Jennie M. McPherson wife of William
McPherson Jr. each on a private examination by me separate and
apart from their said husbands severally acknowledged
that they executed the same freely, and without any fear of
or compulsion from any one and the said Hiram H. Smith
Harriett B. Smith William M. McPherson Jr. and Jennie M. McPherson
did declare and acknowledge before me that the streets as
designated on said plat shall be and remain public
streets for the use of the public forever

Andrew D. Waddell
Notary Public

I hereby certify that this plat is a correct copy of the plat now on record in the Register of Deeds office being made under the supervision of the Auditor General by tracing the plat on record and affixing thereto a carefully compared copy of the dedication and certificate.

Dated this 28th day of April 1911
John B La Fountaine
Clerk and Gen. Dep.